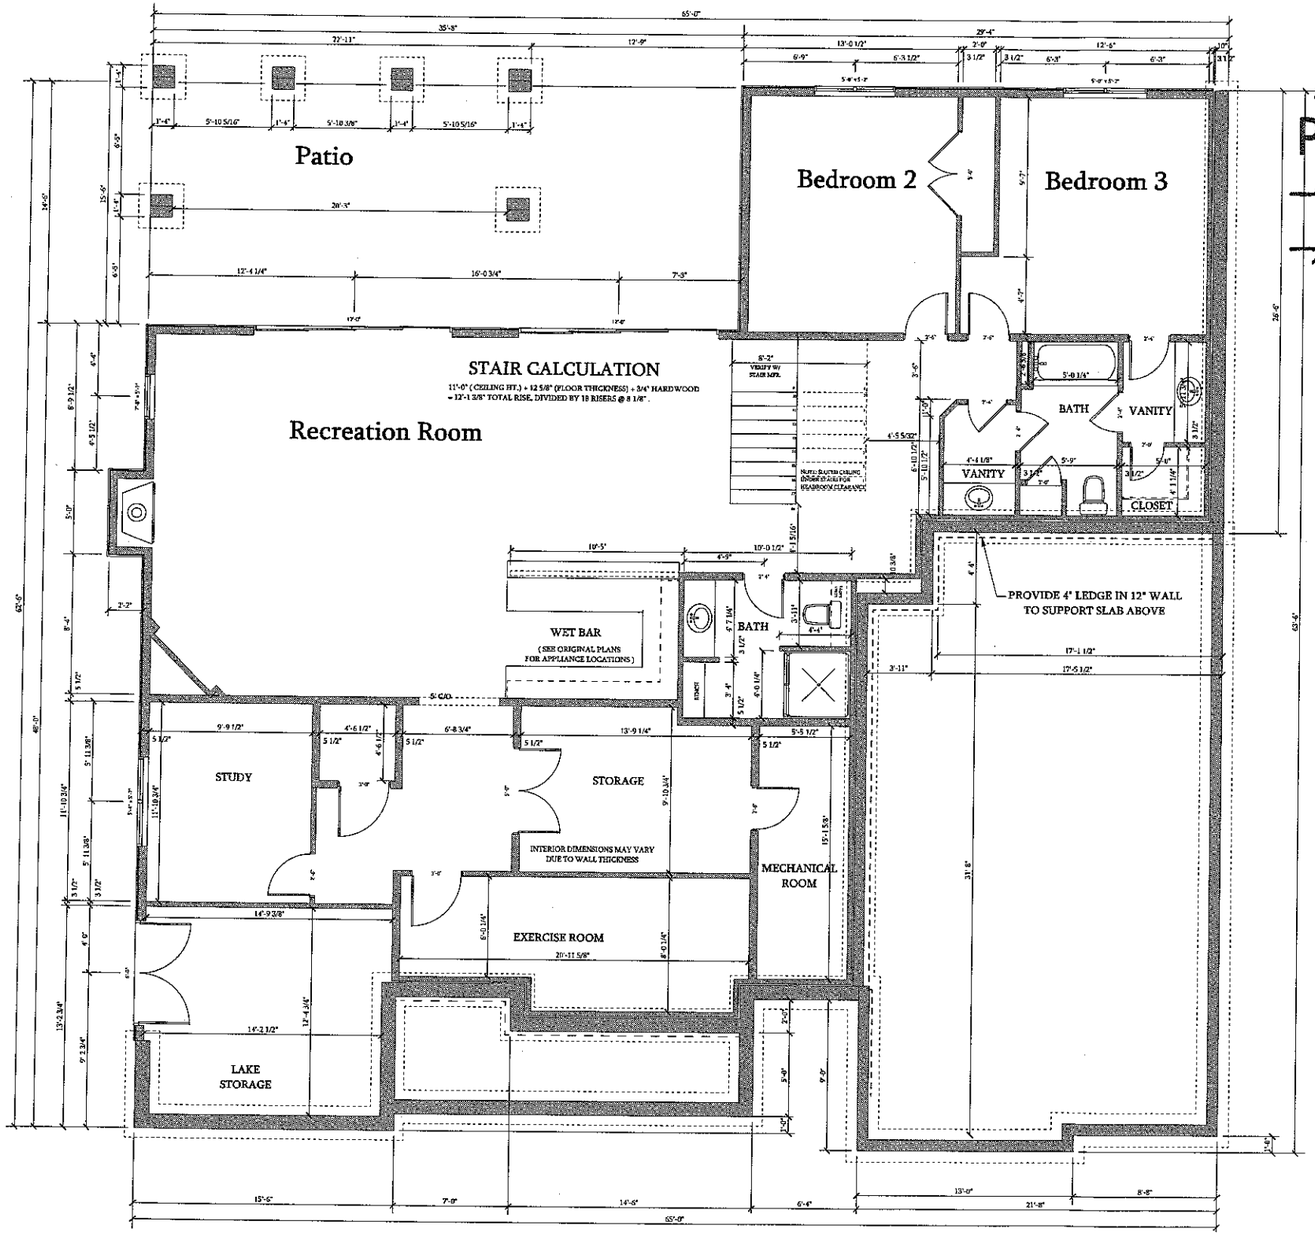


2 / A-1 LOWER FLOOR PLAN


SCALE: 1/4" = 1'-0"

Acknowledgement Of
Plans Submittal ONLY!

Date 10-4-13

Date 10-4-13

ALL DIMENSIONS NOT SHOWN
REVERT TO ORIGINAL PLAN

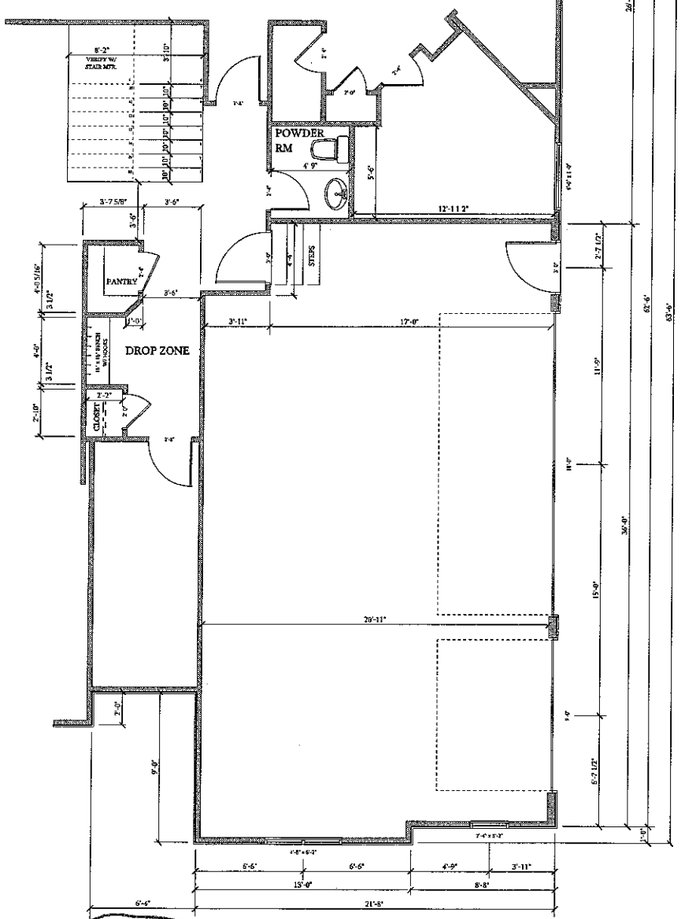

1 / A-1 PARTIAL UPPER FLOOR PLAN

SCALE: 1/4" = 1'-0"

THESE PARTIAL PLANS ARE AN ADDENDUM TO
A FRANK BETZ PLAN FOR THE CUSSON RESIDENCE

9-25-13

Plans by:
U.S. HOME DESIGNS, INC.
7810 Peach Blossom Ct., Harrisburg, NC 28075
Designer: Stephen W. Turley
office: 704-664-4400 cell: 704-309-0762
swturley@msn.com

Courtland Homebuilders, Inc.
P.O. Box 3190, Mooresville, NC 28117
704-363-1622
www. CourtlandHomeBuilders.com

FLOOR PLAN ADDENDUM

PLANS FOR: Mr. & Mrs. Cusson

SHEET No. A-1 OF

NOTE: ALL ANGLES ARE 45° UNLESS OTHERWISE NOTED

NOTE: BUILDER TO LOCATE CIRCULAR STAIRS TO GRADE AS REQ'D.

SCREENED PORCH

FAMILY ROOM

BRKFST.

MASTER SUITE

M. BATH

1 CAR GARAGE

W.I.C.

KITCHEN

PDR

STUDY

DROP ZONE

FOYER

BATH

DINING ROOM

LAUN./ HOME OFFICE

BEDRM. 4

PORCH

2 CAR GARAGE

Acknowledgement Of Plans Submittal ONLY!

Date 10-4-13

Date 10-4-13

COPYRIGHT © 2005/2011/2015 BY FRANK BETZ ASSOCIATES, INC. NOT TO BE REPRODUCED

1 UPPER LEVEL FLOOR PLAN

SQUARE FOOTAGE