
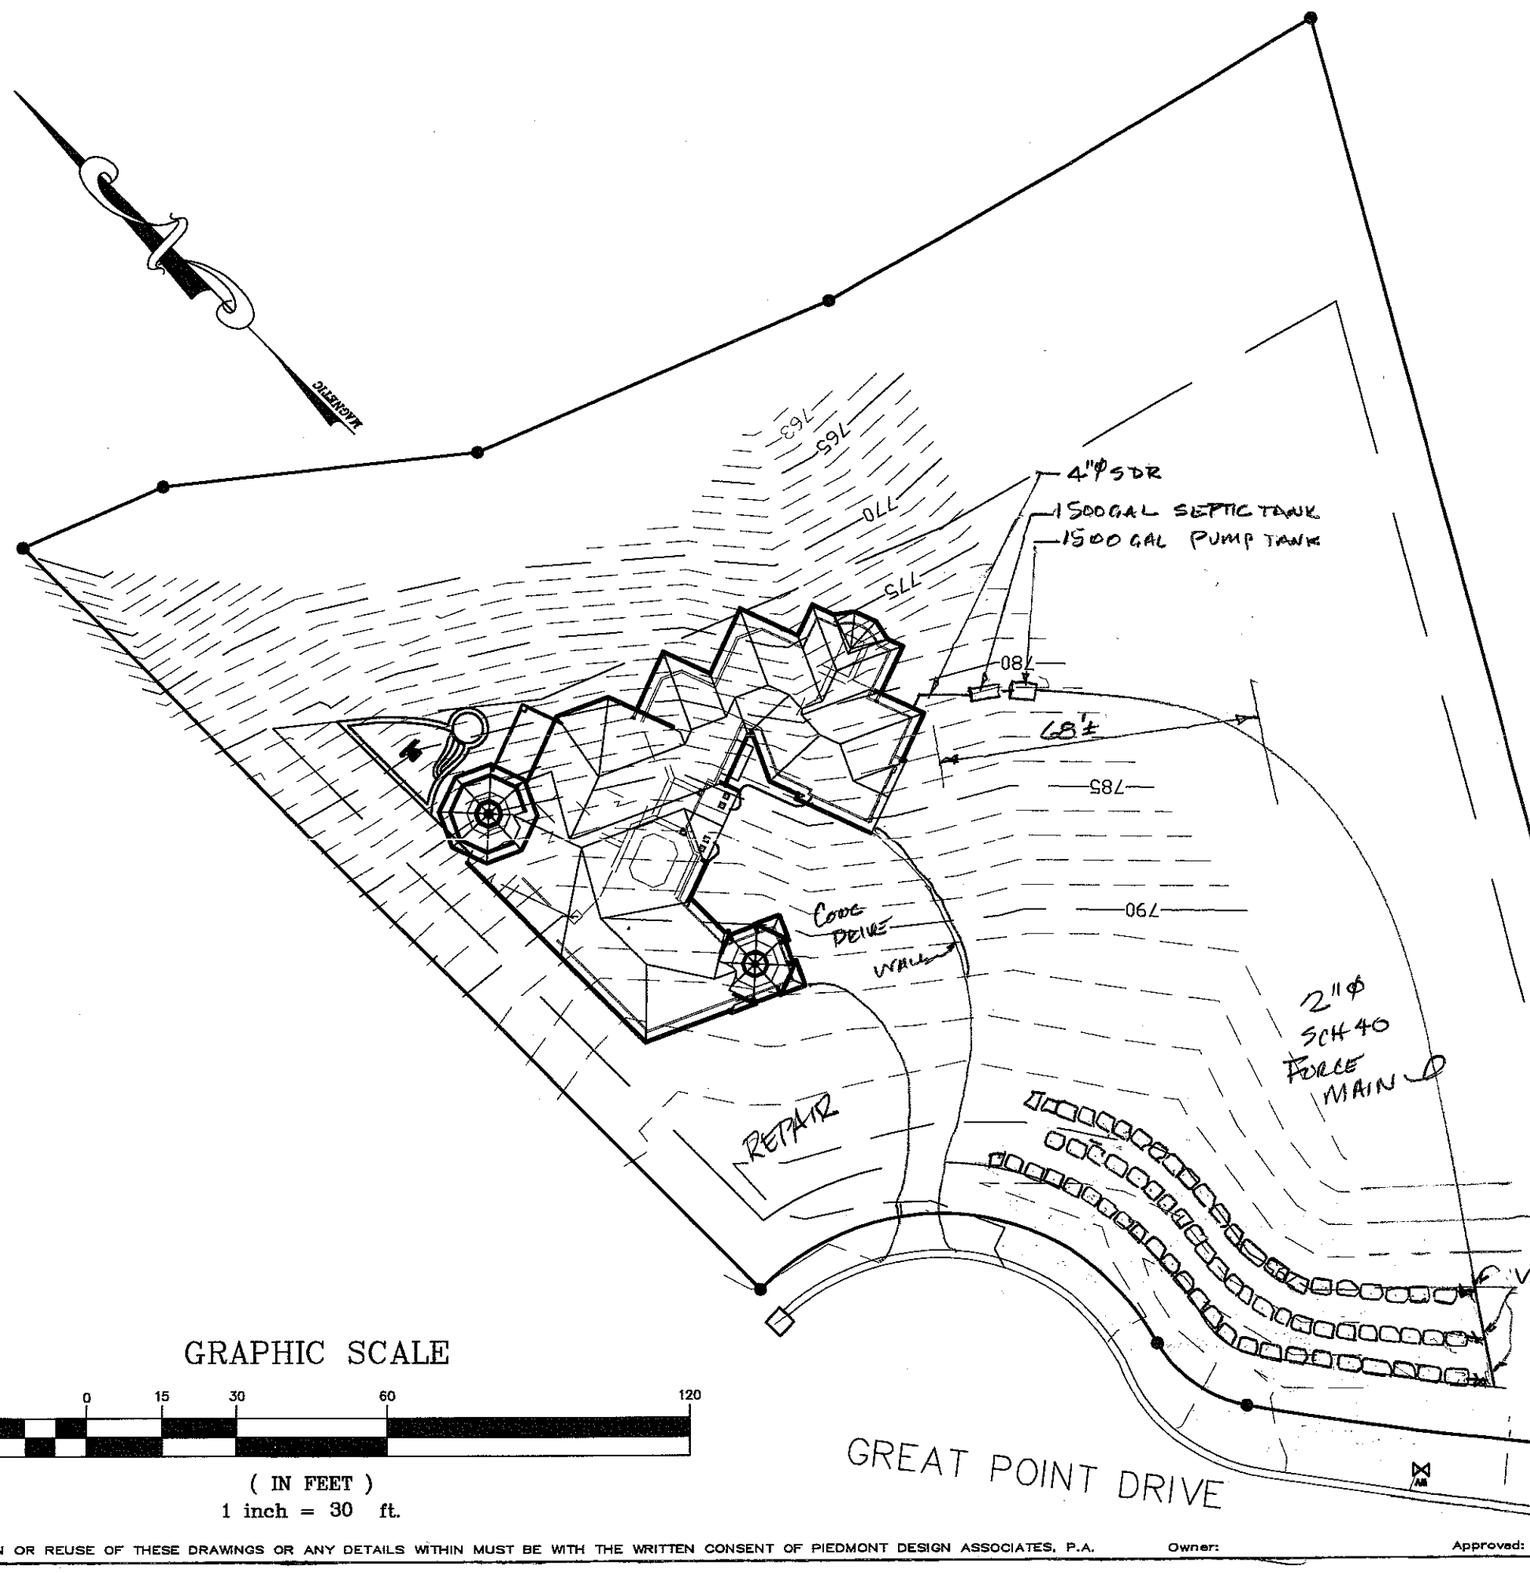


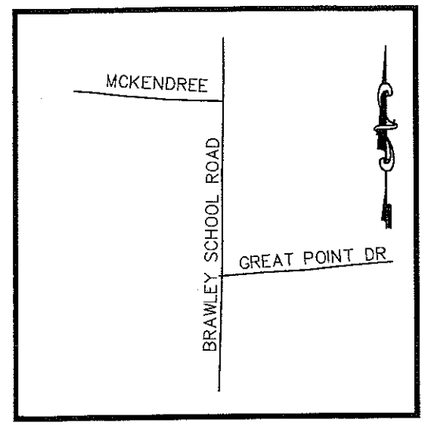

VICINITY MAP
NO SCALE

GRAPHIC SCALE

30 0 15 30 60 120

(IN FEET)
1 inch = 30 ft.

- 3 LINE OF PANEL
- FOLLOW CONTOUR.
- TOP LINE 24 PANEL
- 2ND & 3RD LINE W/ 23 PANELS EACH
- TOTAL 70 PANELS
- VALVE EACH LINE

NORTH CAROLINA PROFESSIONAL SEAL 3370 ENGINEER BRIAN K. BARRINGER
3-10

PIEDMONT DESIGN ASSOCIATES, P.A.
ENGINEERING/SURVEYING/PLANNING
Suite 104 Westfield Center, 125 East Plaza Drive
Mooresville, North Carolina 28115
Phones:(704) 664-7888 Fax:(704) 664-1778

PREPARED FOR:
ELROD CUSTOM HOMES
16405-C NORTHCROSS DRIVE
HUNTERSVILLE, NC 28078
704-987-4022

SEPTIC SYSTEM SITE PLAN
4 BEDROOM T & J PANEL SYSTEM
LOT 282 GREAT POINT DRIVE
MOORESVILLE, IREDELL Co., NC

REVISIONS | BY

Date: 3/16/05
Scale: 1"=50 FT 1' CONTOURS
Drawn: BKB
Checked: BKB
Job: 05-00-10
Sheet U-1
of 2 Sheets

PUBLICATION OR REUSE OF THESE DRAWINGS OR ANY DETAILS WITHIN MUST BE WITH THE WRITTEN CONSENT OF PIEDMONT DESIGN ASSOCIATES, P.A.

Owner:

Approved: