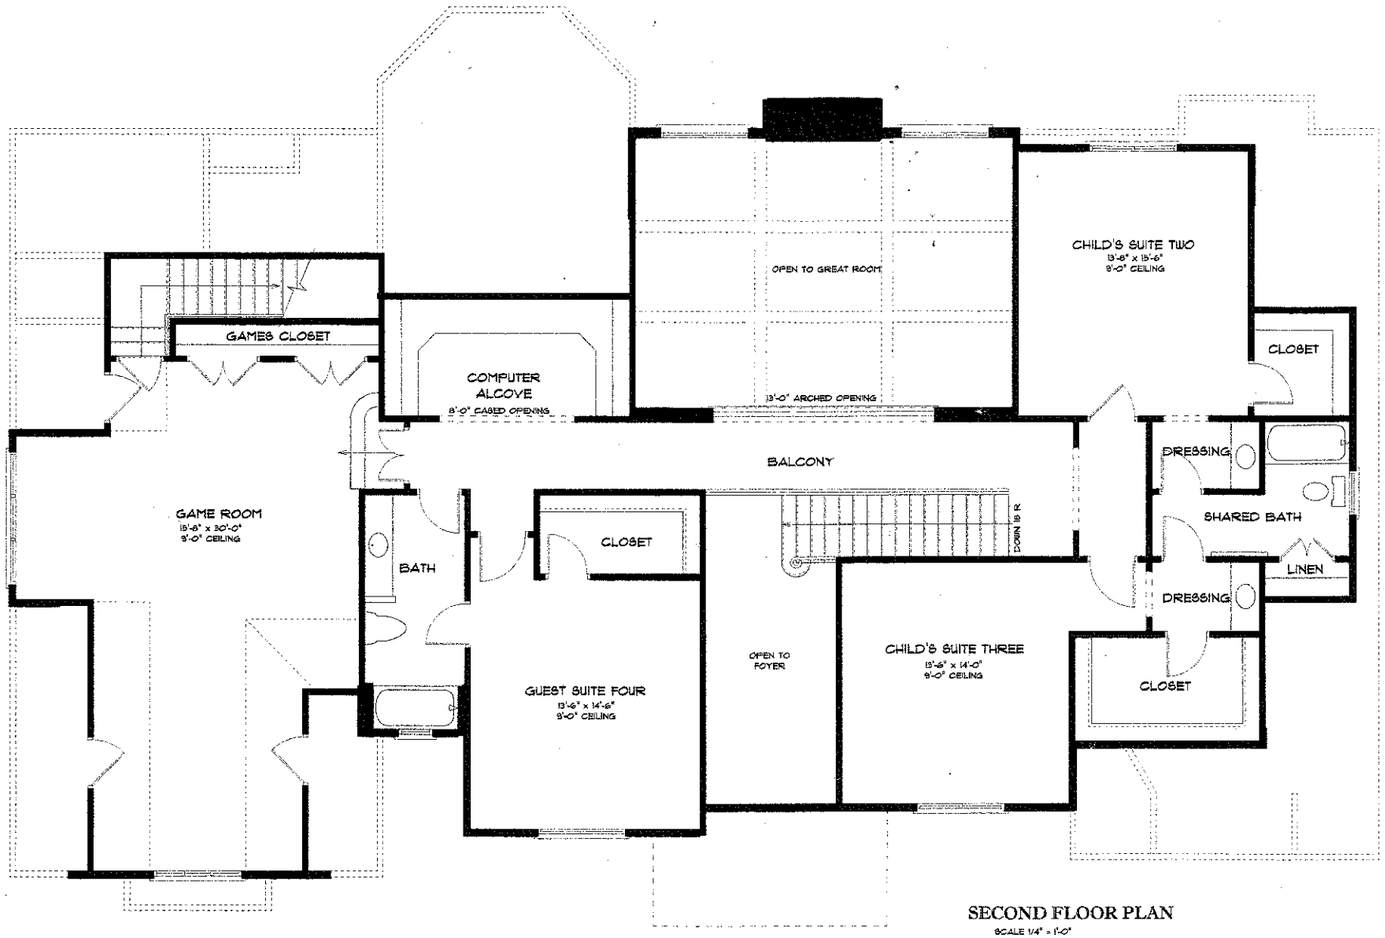



SECOND FLOOR PLAN
SCALE 1/4" = 1'-0"

Acknowledgement Of
Plans Submittal ONLY!
Date 9/2/05
Date 9/30-05

## AREA CALCULATION


| | |
|---|---|
| FIRST FLOOR HEATED | 2,754 SQUARE FEET |
| SECOND FLOOR HEATED | 1,996 SQUARE FEET |
| TOTAL HEATED | 4,750 SQUARE FEET |
| LOWER LEVEL MECHANICAL | 204 SQUARE FEET |
| FUTURE LOWER LEVEL | 2,440 SQUARE FEET |
| THREE CAR GARAGE | 752 SQUARE FEET |
| FRONT ENTRY | 94 SQUARE FEET |
| COVERED TERRACE | 384 SQUARE FEET |
| TOTAL UNDER ROOF | 8,624 SQUARE FEET |

# THE VAN BUHLER RESIDENCE
## SIMONINI BUILDERS
## LOT 323 ATLANTIC WAY
# THE POINT

Christopher Phelps & Associates
a residential design firm
225 East Worthington Avenue
Suite 200
Charlotte, NC 28203
TEL: 704-377-5569
FAX: 704-377-6909

MAY 23, 2005

2003-186

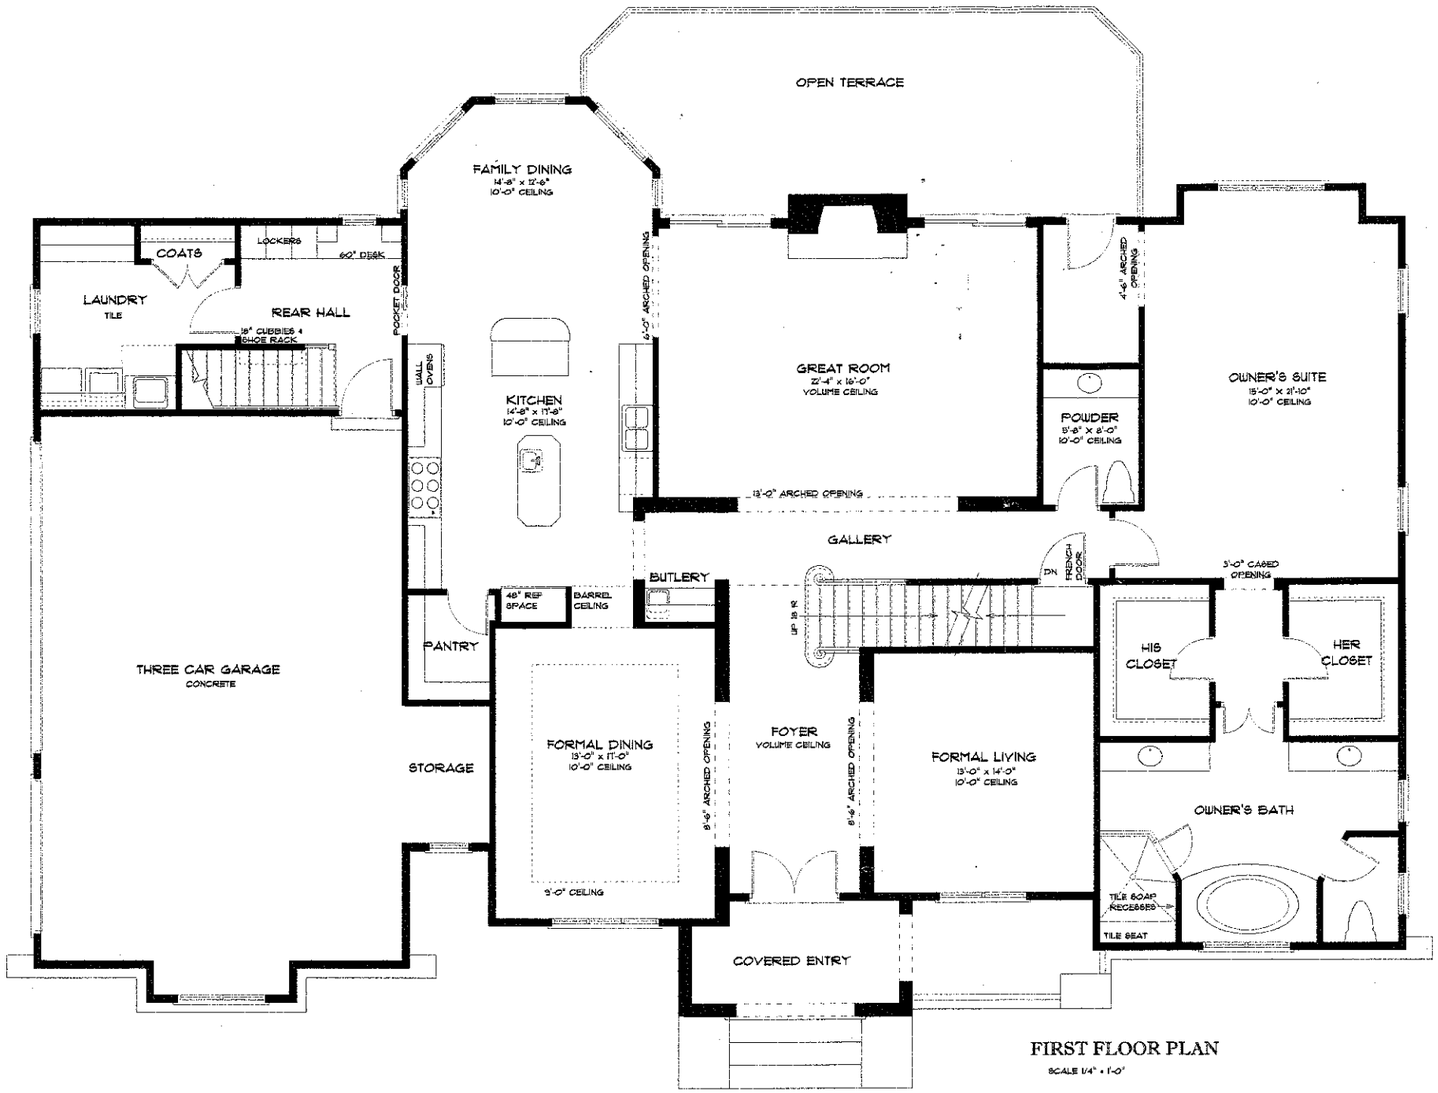


FIRST FLOOR PLAN

SCALE 1/4" = 1'-0"

Acknowledgement Of Plans Submittal ONLY!

Date 9/2/05

Date 9.30.05

## AREA CALCULATION

| | |
|---|---|
| FIRST FLOOR HEATED | 2,754 SQUARE FEET |
| SECOND FLOOR HEATED | 1,996 SQUARE FEET |
| TOTAL HEATED | 4,750 SQUARE FEET |
| LOWER LEVEL MECHANICAL | 204 SQUARE FEET |
| FUTURE LOWER LEVEL | 2,440 SQUARE FEET |
| THREE CAR GARAGE | 752 SQUARE FEET |
| FRONT ENTRY | 94 SQUARE FEET |
| COVERED TERRACE | 384 SQUARE FEET |
| TOTAL UNDER ROOF | 8,624 SQUARE FEET |

# THE VAN BUHLER RESIDENCE

SIMONINI BUILDERS

LOT 323 ATLANTIC WAY

THE POINT

Christopher Phelps & Associates
a residential design firm

225 East Worthington Avenue
Suite 200
Charlotte, NC 28203
TEL: 704-377-5569
FAX: 704-377-5909

2003-356

MAY 29, 2005