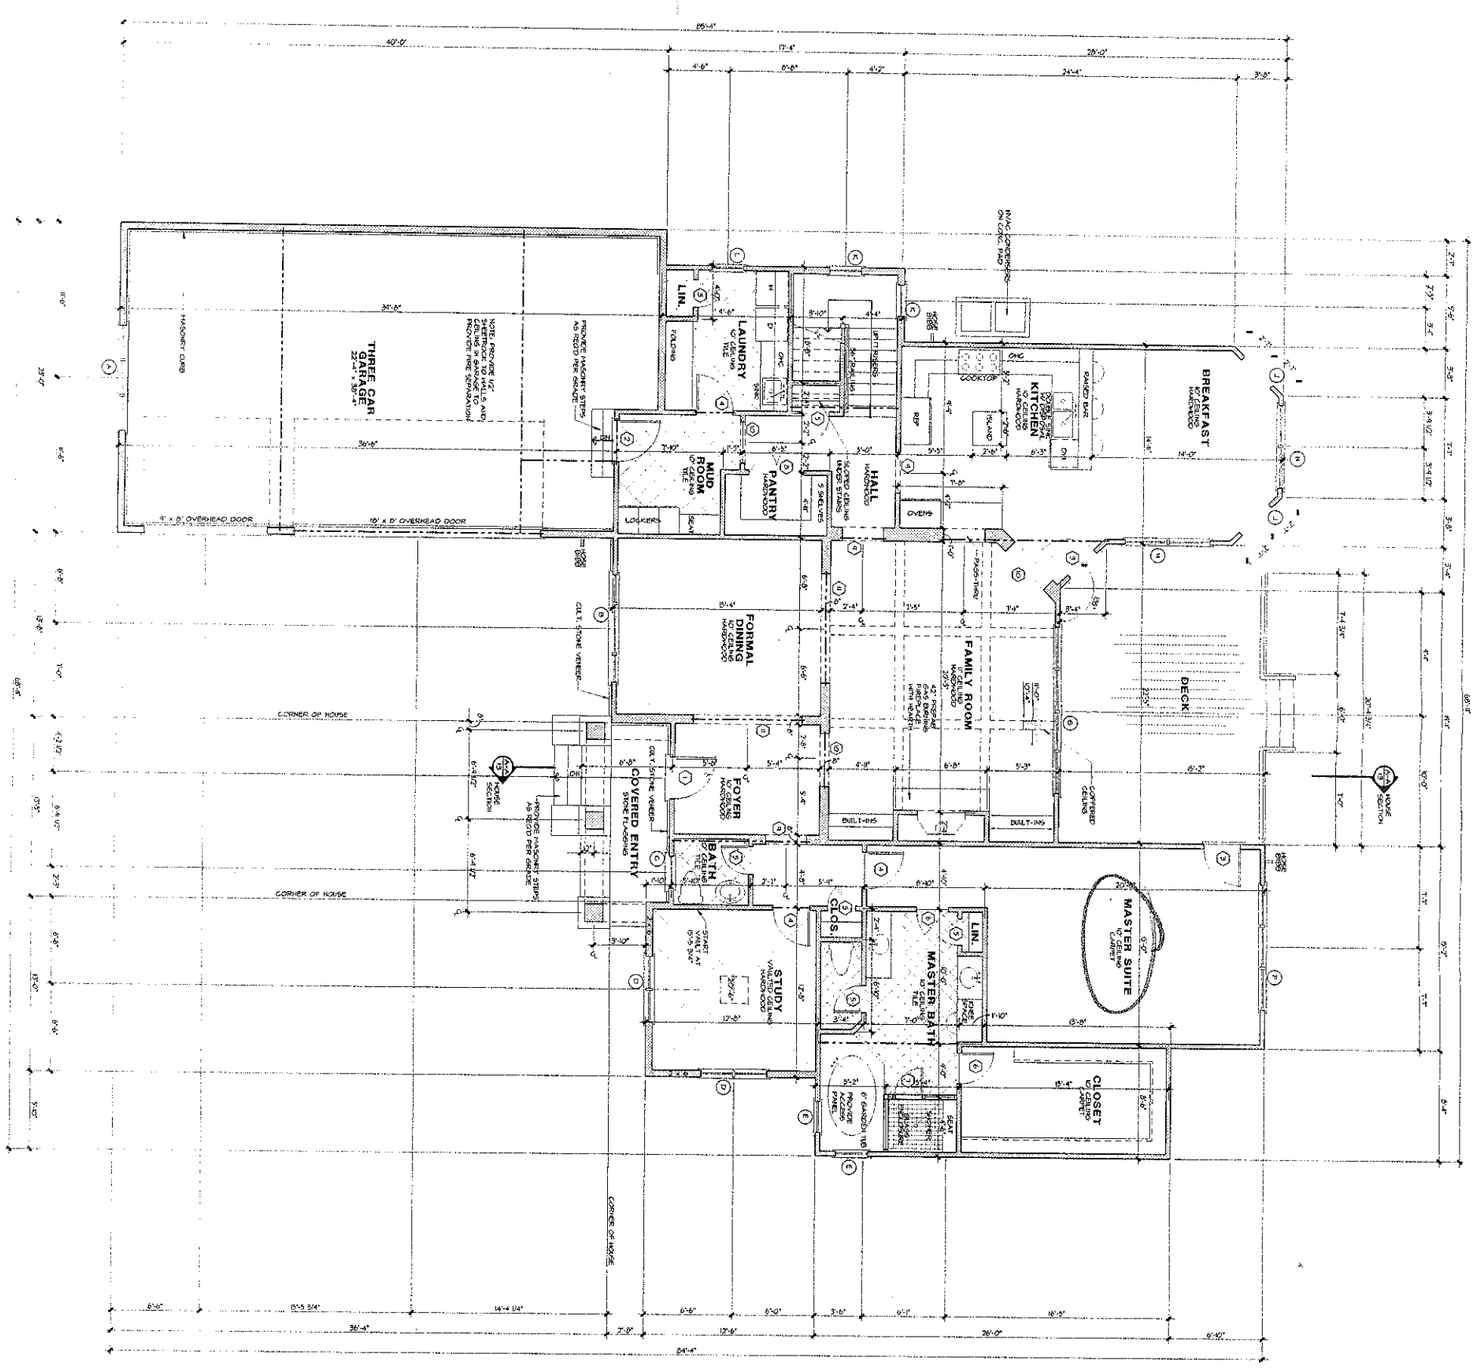


Acknowledgement Of Plans Submittal ONLY!

_____ Date 7/21/04

_____ Date _____

Square Footage

(01/01)

Main Level Heated	2,800 Sq.Ft.
Upper Level Heated	1,080 Sq.Ft.
Total Heated	3,960 Sq.Ft.
Two Car Garage	858 Sq.Ft.
Covered Entry	99 Sq.Ft.
Total Under Roof	4,057 Sq.Ft.

WINDOW SCHEDULE

SIZE	DESCRIPTION
A 3'-0" x 5'-0"	DOUBLE HUNG
B 3'-0" x 5'-0"	FIXED w/ 2'-0" L. CURVE + 1'-0" TRIANGLE
C 2'-4" x 5'-0"	DOUBLE HUNG w/ 2'-0" L. CURVE + 1'-0" TRIANGLE
D 2'-4" x 5'-0"	DOUBLE HUNG w/ 2'-0" R. CURVE + 1'-0" TRIANGLE
E 5'-0" x 5'-0"	DOUBLE HUNG w/ 10" R. CURVE
F 3'-0" x 5'-0"	DOUBLE HUNG w/ 10" R. CURVE
G 3'-0" x 5'-0"	FIXED
H 3'-0" x 5'-0"	DOUBLE HUNG w/ 10" R. CURVE
J 3'-0" x 5'-0"	DOUBLE HUNG w/ 10" R. CURVE
K 2'-4" x 5'-0"	DOUBLE HUNG w/ 10" R. CURVE
L 2'-4" x 5'-0"	DOUBLE HUNG
M 3'-0" x 5'-0"	DOUBLE HUNG
N 2'-4" x 5'-0"	DOUBLE HUNG
O 2'-4" x 5'-0"	DOUBLE HUNG w/ ARCHED TOP
P 3'-0" x 5'-0"	DOUBLE HUNG
Q 3'-0" x 5'-0"	DOUBLE HUNG
R 3'-0" x 5'-0"	DOUBLE HUNG
S 3'-0" x 5'-0"	DOUBLE HUNG

DOOR SCHEDULE

	SIZE	DESCRIPTION
1	3'-0" x 6'-8"	1/2 GLASS FIXED ELEVATION
2	3'-0" x 6'-8"	6 PANEL DOOR - 3D PAINTED TIMBER BUYING
3	2'-8" x 6'-8"	FRENCH
4	2'-8" x 6'-8"	SOLID PANEL
5	2'-8" x 6'-8"	SOLID PANEL
6	2'-8" x 6'-8"	15 LITE (3 WIDE x 5 HIGH)
7	3'-0" x 6'-8"	15 LITE (3 WIDE x 5 HIGH)
8	2'-8" x 6'-8"	SOLID PANEL
9	2'-8" x 6'-8"	SOLID PANEL
10	2'-8" x 6'-8"	CASED OPENING
11	2'-8" x 6'-8"	CASED OPENING
12	2'-4" x 6'-8"	SOLID PANEL
13	2'-4" x 6'-8"	SOLID PANEL
14	2'-4" x 6'-8"	POCKET
15	2'-4" x 6'-8"	SOLID PANEL
16	2'-6" x 6'-8"	SOLID PANEL

NOTES:

- ALL INTERIOR WALLS ARE 4" U.N.O.
- ALL EXTERIOR WALLS ARE 6" U.N.O.
- CONSTRUCTION JOINTS AT GARAGE SLAB AND ROOF SHEATHING TO BE LOCATED AT DOORWAY OPENINGS
- SEE SCHEDULE FOR WINDOW AND DOOR SIZES
- SEE ROOF PLAN FOR ROOF SLOPES AND OVERHANGS
- ALL DOORS ARE 8" FROM HALL UNLESS OTHERWISE NOTED ON PLAN
- ALL DIMENSIONS ARE TO FACE OF STUDS UNLESS OTHERWISE NOTED
- ALL WINDOWS ARE TO BE INSTALLED WITH SAME HEIGHT OF STUDS TRANSFERRED DOWN FROM SAME HEIGHT OF STUDS

EXTERIOR WALL CONSTRUCTION	STANDARD FRAMING
10' LEVEL	9'-1" TO TOP OF PLATE
9' LEVEL	8'-1" TO TOP OF PLATE
8' LEVEL	7'-1" TO TOP OF PLATE
3 1/2"	CORBEL DETAIL
GARAGE WALL TO BE 2x6 @ 16" O.C.	

© Copyright Carolina Design Group, Inc. - 2004

SHEET	5
OF	XXX SHEETS
DRAWN BY	SKB
DATE	7/21/04
DRAWING TITLE	MAIN LEVEL FLOOR PLAN
SCALE	1/4" = 1'-0"
SHEET NO.	
SEAL	

A NEW RESIDENCE BY

Dibble Custom Homes

Lot 341 The Point

CAROLINA DESIGN GROUP
a residential design firm
10602 Bailey Road Suite A, Cornelius NC 28031
voice: 704.895.7805 fax: 704.895.0599
www.carolinadesigngroup.com

NOTES:

*ALL ANGLED WALLS ARE 45° U.N.O.

*■ INDICATES BLOCKING PER ABOVE CONCENTRATED LOADS AND ROOF BRACING POINT LOADS U.N.O.

*SEE FRAMING NOTE 16 FOR HEADER SIZES UNLESS NOTED ON PLAN

*ALL DOORS ARE 6" FROM WALL UNLESS DIMENSIONED OTHERWISE

*WEATHERSTRIP ALL DOORS INTO ATTIC SPACE

EXTERIOR WALL HEIGHT (h)	STUD SIZE/ SPACING
h < 10'	2x4 @ 16" o.c.
10' ≤ h ≤ 11'	2x4 @ 12" o.c.
11' ≤ h ≤ 15'	2x6 @ 16" o.c.
h >15'	CONSULT ENG.

GARAGE WALL TO BE 2x6 @ 16" O.C. IF EXCEEDING 10' IN HEIGHT

DOOR SCHEDULE

	SIZE	DESCRIPTION
1	3'0" x 8'0"	1/2 GLASS (SEE ELEVATION)
2	3'0" x 8'0"	WOOD - 20 MINUTE FIRE RATING
3	2'8" x 8'0"	FRENCH
4	2'8" x 8'0"	SOLID PANEL
5	2'0" x 8'0"	SOLID PANEL
6	2'4" x 8'0"	SOLID PANEL
7	2'0"	TEMPERED GLASS
8	2-2'0" x 8'0"	SOLID PANEL
9	3'0" x 8'0"	CASED OPENING
10	4'0" x 8'0"	CASED OPENING
11	8'0" x 8'0"	CASED OPENING
12	2'8" x 6'8"	SOLID PANEL
13	2'4" x 6'8"	SOLID PANEL
14	2'4" x 6'8"	POCKET
15	2'0" x 6'8"	SOLID PANEL

WINDOW SCHEDULE

	SIZE	DESCRIPTION
A	5-2'8" x 5'0"	DOUBLE HUNG
B	3'0" x 5'0"	FIXED w/ 2'0"cl. CSMNT & 16" TRAN.
C	2'4"	ROUND - FIXED
D	2-2'4" x 7'0"	DOUBLE HUNG w/ 2'0" TRANSOM
E	2'0" x 4'0"	DOUBLE HUNG
F	3-3'0" x 6'8"	DOUBLE HUNG
G	4-3'0" x 5'0"	DOUBLE HUNG w/ 16" TRANSOM
H	2-3'0" x 5'0"	DOUBLE HUNG w/ 16" TRANSOM
I	3'0" x 5'0"	DOUBLE HUNG w/ 16" TRANSOM
K	2'4" x 10'0"	FIXED
L	2'4" x 5'0"	DOUBLE HUNG w/ 16" TRANSOM
M	2-2'4" x 5'0"	DOUBLE HUNG
N	2'0" x 5'0"	DOUBLE HUNG
P	2-2'4" x 5'0"	DOUBLE HUNG w/ ARCHED TOP
Q	2'4" x 2'4"	FIXED
R	2'0" x 5'0"	DOUBLE HUNG
S	4-3'0" x 5'0"	DOUBLE HUNG
T	3'0" x 5'0"	DOUBLE HUNG
U	2-3'0" x 5'0"	DOUBLE HUNG

Square Footage
12/11/01

Main Level Heated	2,400 Sq.Ft.
Upper Level Heated	1,580 Sq.Ft.
Total Heated	3,980 Sq.Ft.
Two Car Garage	858 Sq.Ft.
Covered Entry	99 Sq.Ft.
Total Under Roof	4,937 Sq.Ft.

Acknowledgement Of Plans Submittal ONLY!
Date 12/22/04
Date

CAROLINA DESIGN GROUP
a residential design firm
10602 Bailey Road Suite A, Cornelius NC 28031
voice: 704.895.7805 fax: 704.895.0599
www.carolinadesigngroup.com

A NEW RESIDENCE BY
Dibble Custom Homes
Lot 341 The Point

SEAL

DRAWN BY: SRS
DATE: 11/01/04

DRAWING TITLE:
UPPER LEVEL FLOOR PLAN

SCALE: 1/4" = 1'-0"

SHEET NO:
7
OF XXX SHEETS

© Copyright, Carolina Design Group, Inc. - 2004