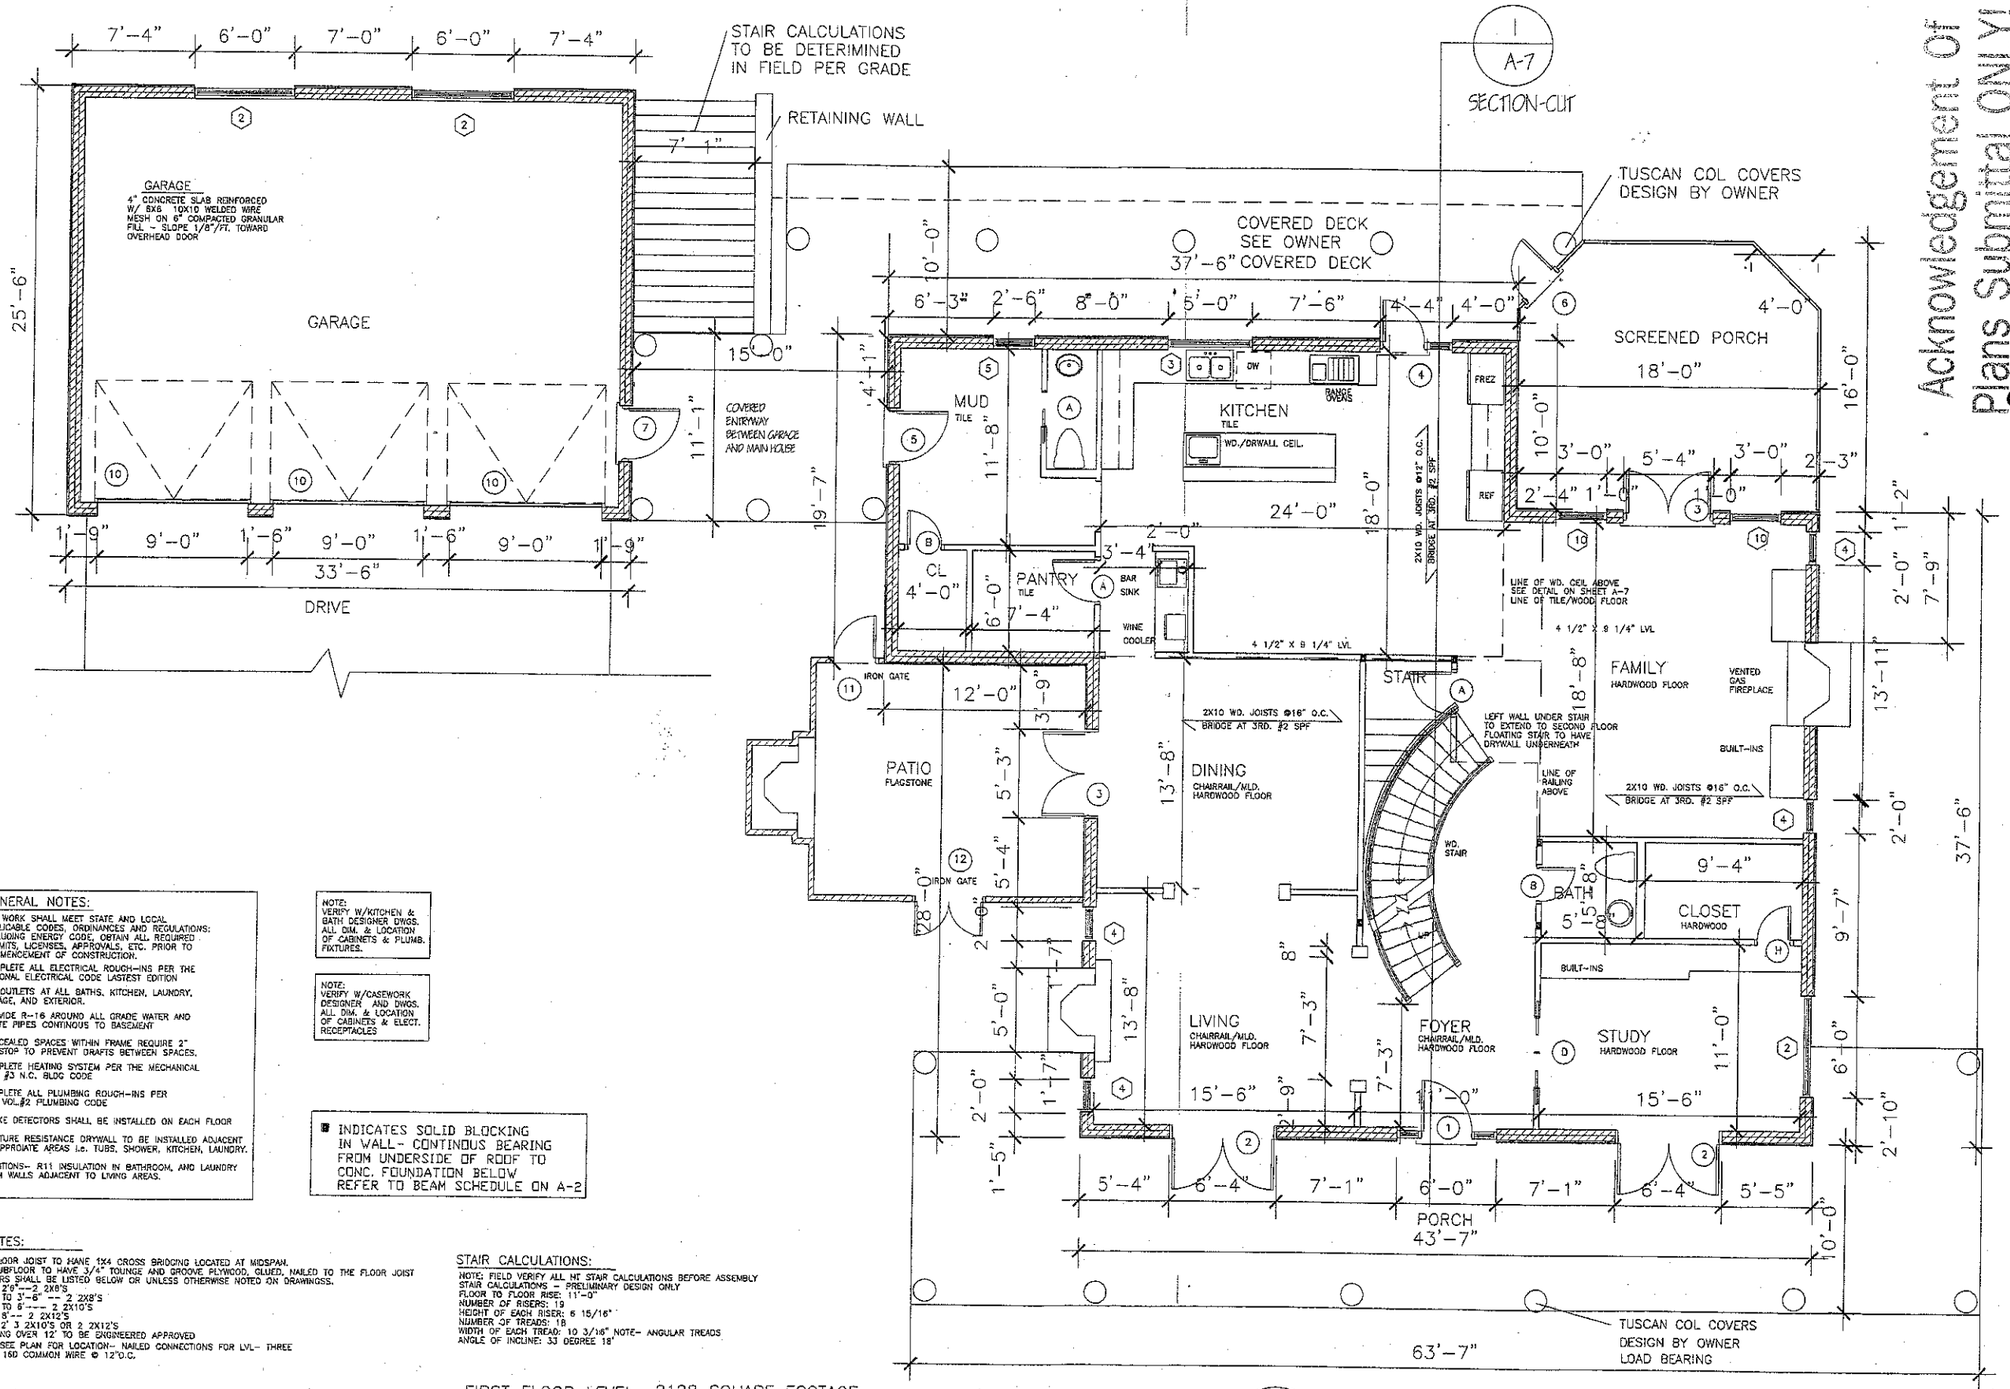


Acknowledgement Of Plans Submittal ONLY!
Signature Date 2/13/06
Date 8-13-06

GENERAL NOTES:

ALL WORK SHALL MEET STATE AND LOCAL APPLICABLE CODES, ORDINANCES AND REGULATIONS; INCLUDING ENERGY CODE, OBTAIN ALL REQUIRED PERMITS, LICENSES, APPROVALS, ETC. PRIOR TO COMMENCEMENT OF CONSTRUCTION.

COMPLETE ALL ELECTRICAL ROUGH-INS PER THE NATIONAL ELECTRICAL CODE LASTEST EDITION

GFI OUTLETS AT ALL BATHS, KITCHEN, LAUNDRY, GARAGE, AND EXTERIOR.

PROVIDE R-16 AROUND ALL GRADE WATER AND WASTE PIPES CONTINOUS TO BASEMENT

CONCEALED SPACES WITHIN FRAME REQUIRE 2" FIRESTOP TO PREVENT DRAFTS BETWEEN SPACES.

COMPLETE HEATING SYSTEM PER THE MECHANICAL VOL. #3 N.C. BLDG CODE

COMPLETE ALL PLUMBING ROUGH-INS PER N.C. VOL.#2 PLUMBING CODE

SMOKE DETECTORS SHALL BE INSTALLED ON EACH FLOOR

MOISTURE RESISTANCE DRYWALL TO BE INSTALLED ADJACENT TO APPROIATE AREAS i.e. TUBS, SHOWER, KITCHEN, LAUNDRY.

PARTITIONS-- R11 INSULATION IN BATHROOM, AND LAUNDRY ROOM WALLS ADJACENT TO LIVING AREAS.

NOTE: VERIFY W/KITCHEN & BATH DESIGNER DWGS. ALL DIM. & LOCATION OF CABINETS & PLUMB. FIXTURES.

NOTE: VERIFY W/CASEWORK DESIGNER AND DWGS. ALL DIM. & LOCATION OF CABINETS & ELECT. RECEPTACLES

■ INDICATES SOLID BLOCKING IN WALL- CONTINOUS BEARING FROM UNDERSIDE OF ROOF TO CONC. FOUNDATION BELOW REFER TO BEAM SCHEDULE ON A-2

NOTES:

ALL FLOOR JOIST TO HANE 1X4 CROSS BRIDGING LOCATED AT MIDSPAN.
ALL SUBFLOOR TO HAVE 3/4" TOUNGE AND GROOVE PLYWOOD, GLUED, NAILED TO THE FLOOR JOIST
HEADERS SHALL BE LISTED BELOW OR UNLESS OTHERWISE NOTED ON DRAWINGSS.
2'-10 TO 2'6"-- 2 2X8'S
2'-6" TO 3'-6" -- 2 2X8'S
3'-6" TO 5'--- 2 2X10'S
5' TO 8'--- 2 2X12'S
10'TO12' 3 2X10'S OR 2 2X12'S
ANYTHING OVER 12' TO BE ENGINEERED APPROVED
LVL- SEE PLAN FOR LOCATION-- NAILED CONNECTIONS FOR LVL- THREE ROWS 16D COMMON WIRE @ 12"O.C.

STAIR CALCULATIONS:

NOTE: FIELD VERIFY ALL HT STAIR CALCULATIONS BEFORE ASSEMBLY
STAIR CALCULATIONS - PRELIMINARY DESIGN ONLY
FLOOR TO FLOOR RISE: 11'-9"
NUMBER OF RISERS: 19
HEIGHT OF EACH RISER: 6 15/16"
NUMBER OF TREADS: 18
WIDTH OF EACH TREAD: 10 3/16" NOTE- ANGULAR TREADS
ANGLE OF INCLINE: 33 DEGREE 18'

FIRST FLOOR LEVEL	2128	SQUARE FOOTAGE
SECOND FLOOR	1860	SQUARE FOOTAGE
BASEMENT LEVEL	2128	SQUARE FOOTAGE
	6116	TOTAL HOUSE SQUARE FOOTAGE

1/A-1 FIRST FLOOR PLAN
SCALE 1/4"= 1"-0"

NOTE: SEE OWNER FOR DECK AND SOFFIT FINISH -FOR FRONT AND BACK PORCH AREAS


REVISIONS	BY

PREPARED BY:
MARY ANN GAULT AIA
800 MCKENDREE RD.
MOORESVILLE N.C. 28117
PHONE & FAX- 704-660-1465

PREPARED FOR:
TONY AND LILLIAN JOHNSON
109 LONGBOAT RD.
MOORESVILLE, N.C. 28117
PHONE 704-799-6667

FIRST FLOOR PLAN
119 POPULAR GROVE ROAD
MOORESVILLE, NORTH CAROLINA 28117

Date: DEC. 14, 2005
Scale: 1/4" = 1'-0"
Drawn:
Checked: MAG
Job: 2005-15
Sheet
A-1

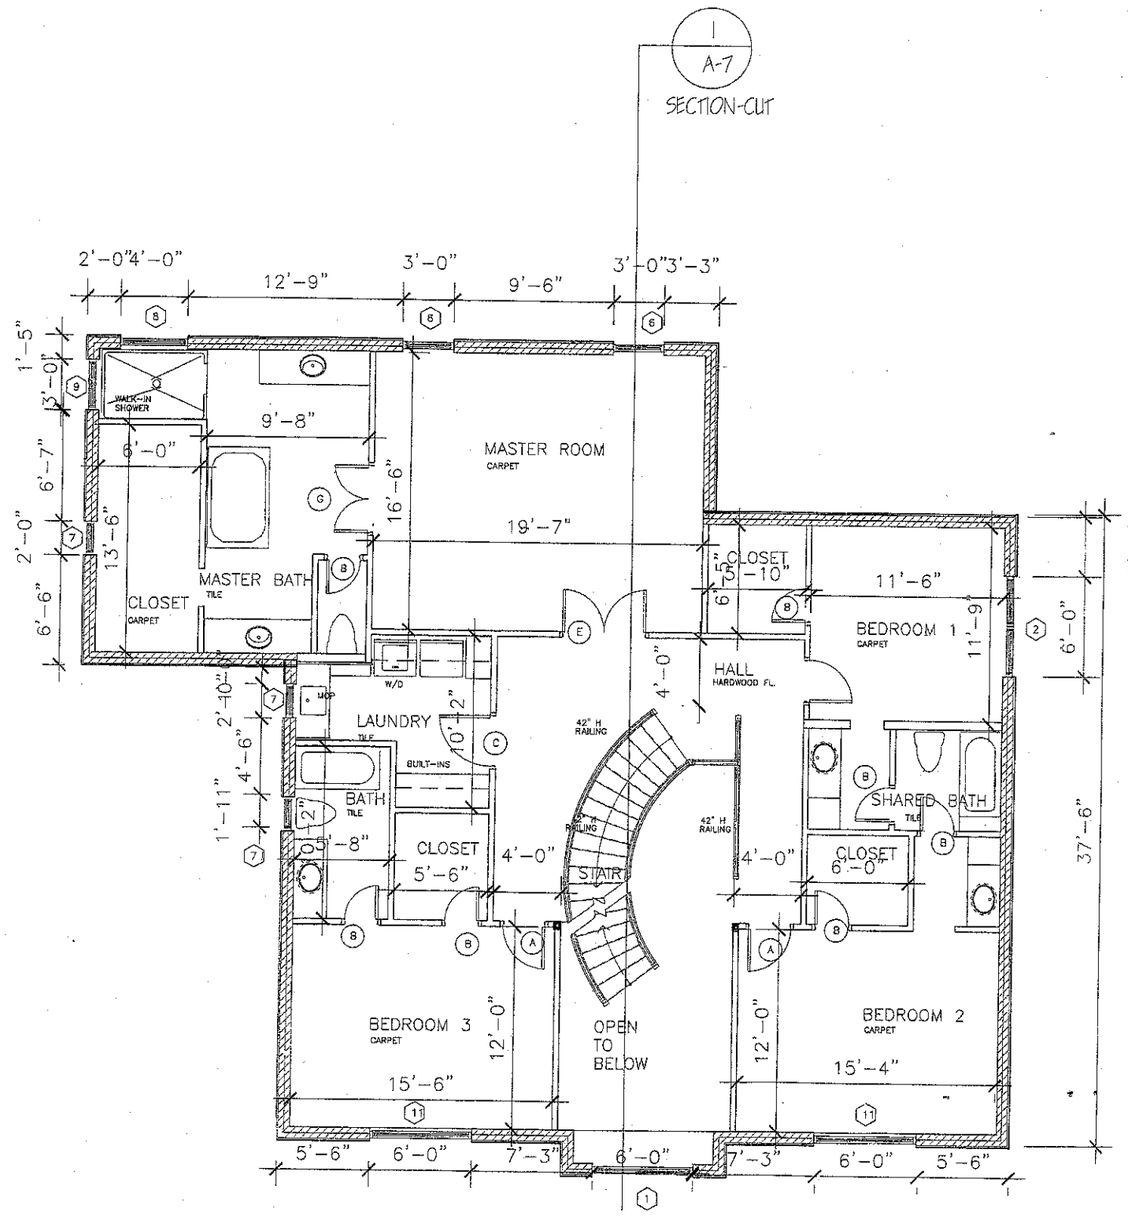

1 / A-2 SECOND FLOOR PLAN

SCALE 1/4"= 1"-0"

WINDOW SCHEDULE

BASED VINYL CLAD DOUBLE HUNG WINDOWS AND FRENCH DOORS

MARK	QTY.	MODEL NUMBER	LOCATIONS	REMARKS
1	1	DHP54 W/ HCT 7230	FOYER ABSRMNT OF GARAGE	6'W PICTURE WINDOW W/ 1/2 RD. ABOVE-SEE ELEV.
2	4	DHG3672-2	STUDY, GARAGE, BEDROOM 1	DOUBLE, 24" A.F.F.
3	1	DHG 3054-2	KITCHEN	DOUBLE 42" A.F.F
4	4	DHG 2472	FAMILY LAVING	SINGLE 24" A.F.F.
5	1	DHG 3072	MUD ROOM	SINGLE 24" A.F.F.
6	2	DHG3672	MASTER BEDROOM	SINGLE 24" A.F.F.
7	3	DHG2454	UPSTAIRS LAUNDRY, BATH AND MASTER CL.	SINGLE 42" A.F.F.
8	1	DHT4812	MASTER SHOWER	FIXED- FIELD VERIFY HT.
9	1	DHT3612	MASTER SHOWER	FIXED- FIELD VERIFY HEIGHT
10	2	DHG3872	FAMILY	SINGLE- 24" A.F.F.
11	2	DHG3654-2	BEDROOM 2 AND 3	DOUBLE- 42" A.F.F.
12	1	DHG2460	DOWNSTAIRS GUESTROOM	SINGLE 24" A.F.F.

EXTERIOR DOOR SCHEDULE

MARK	QTY.	MODEL NUMBER	LOCATIONS	REMARKS
1	1	SEE OWNER FOR MANUF. SEE ELEVATION	FRONT DOOR	36" DOOR W/ 18" SIDELIGHTS W/ 6'X1'4" ELLIPTICAL TRANSOM
2	2	FDD6080	STUDY AND LIVING	FRENCH DOOR OUTSWING DOUBLE 6'WIDE
3	3	FDD5080	DINING , FAMILY, DOWNSTAIRS GUEST	FRENCH DOOR OUTSWING DOUBLE 5' WIDE
4	1	FDD2680 W/ FDD1680S	KITCHEN	FRENCH DOOR OUTSWING SINGLE 2'6" W W/ 18" SIDELIGHT
5	1	3'X8' HOLLOW MTL-PAINT PER OWNER	MUD ROOM	DOOR W/ TOP HALF WINDOW W/ SCREEN DOOR
6	1	2'6" X 8' SCRREN DOOR- DESIGN BY OWNER	SCREENED IN PORCH	TO BE DETERIMED IN FIELD
7	1	3' X 8' HOLLOW METAL MAN DOOR- PAINT	GARAGE	PICKED BY OWNER
8	1	FDD3080	EXT. DOOR POWDER ROOM	FRENCH DOOR INSWING SINGLE 2'6" WIDE
9	1	HOLLOW MTL--PAINT DOUBLE DOOR 6'W	STORAGE BELOW BASEMENT	6 WIDE 8' HIGH
10	4	9'W X 8'H GARAGE DOOR- DESIGN BY OWNER	GARAGE AND LOWER STORAGE	8 PANEL W/ 2 TOPP PANELS WINDOWS
11	1	2'6" W IRON GATE- DESIGN BY OWNER	PATIO	
12	1	4'W DOUBLE SWING IRON GATE-DESIGN BY OWNER	PATIO	
13	3	FDD5080	BASEMENT	FRENCH DOOR INSWING DOUBLE 5' WIDE

INTERIOR DOOR SCHEDULE

MARK	QTY.	MODEL NUMBER	LOCATIONS	REMARKS
A		2'-6" X 8' WOOD 2 PANEL ARCH TOP-	SEE PLANS	APPROVED BY OWNER
B		2'-0" X 8' WOOD 2 PANEL ARCH TOP-	SEE PLANS	APPROVED BY OWNER
C		3'-0" X 8' WOOD 2 PANEL ARCH TOP-	SEE PLANS	APPROVED BY OWNER
D	1	4' WIDE-DBL SLIDING POCKET DOOR-2PANEL ARCH TOP	STUDY	
E	1	2' SINGLE-POCKET DOOR-2 PANEL ARCH TOP	MUD ROOM BATH	
F	1	5' WIDE DBL INSWING -2 PANEL ARCH TOP	MASTER BEDROOM	
G	1	4'W DBL DOOR 2 PANEL ARCH TOP	MASTER BATH	
H	1	2' 8' SPECIAL BUILT IN	STUDY	DESIGN APPROVED BY OWNER/ W BOOKCASE
J	1	6'W DBL GLASS SLIDING POCKET DOOR	TONY MUSIC ROOM	DESIGN APPROVED BY OWNER

NOTE: SEE WINDOW MANUFACTURES WINDOW SCHEDULE FOR VERIFING ROUGH OPENING DIMENSIONS

WINDOWS LESS THAN 18" A.F.F. WILL HAVE TEMPERED GLASS PER CODES

LOWER FLOOR CASEMENT WINDOWS WILL BE INSTALLED SO TOP OF WINDOW IS AT 6'-8" A.F.F.

CONTRACTOR TO COORDINATE SELECTION OF ALL WINDOWS AND HARDWARE WITH OWNER PRIOR TO STARTING CONSTRUCTION, BASED ON EAGLE WINDOWS AND DOORS
NOTE: ALL FINISH MATERIALS NOTED ON PLANS ARE TO BE SELECTED BY OWNER AND COORDINATED WITH CONTRACTOR PRIOR TO CONSTRUCTION

NOTE: BASEBOARDS TO BE 8" WOOD--CRAFTSMAN STYLE-- CONSULT OWNER

NOTE: ALL WINDOW TRIM TO BE WOOD CRAFTSMAN STYLE- CONSULT OWNER

NOTE: WOOD CEILINGS FINISH AND STYLE TO BE SELECTED BY OWNER
INSTALL PER MANUFACTURES SPECIFICATIONS

GENERAL NOTES:

ALL WORK SHALL MEET STATE AND LOCAL APPLICABLE CODES, ORDINANCES AND REGULATIONS: INCLUDING ENERGY CODE. OBTAIN ALL REQUIRED PERMITS, LICENSES, APPROVALS, ETC. PRIOR TO COMMENCEMENT OF CONSTRUCTION.

COMPLETE ALL ELECTRICAL ROUGH-INS PER THE NATIONAL ELECTRICAL CODE LASTEST EDITION

GFI OUTLETS AT ALL BATHS, KITCHEN, LAUNDRY, GARAGE, AND EXTERIOR.

PROVIDE R-16 AROUND ALL GRADE WATER AND WASTE PIPES CONTINOUS TO BASEMENT

CONCEALED SPACES WITHIN FRAME REQUIRE 2" FIRESTOP TO PREVENT DRAFTS BETWEEN SPACES.

COMPLETE HEATING SYSTEM PER THE MECHANICAL VOL. #3 N.C. BLDG CODE

COMPLETE ALL PLUMBING ROUGH-INS PER N.C. VOL.#2 PLUMBING CODE

SMOKE DETECTORS SHALL BE INSTALLED ON EACH FLOOR

MOISTURE RESISTANCE DRYWALL TO BE INSTALLED ADJACENT TO APPROIATE AREAS i.e. TUBS, SHOWER, KITCHEN, LAUNDRY.

PARTITIONS-- R11 INSULATION IN BATHROOM, AND LAUNDRY ROOM WALLS ADJACENT TO LIVING AREAS.

NOTE:
VERIFY W/KITCHEN & BATH DESIGNER DWGS. ALL DIM. & LOCATION OF CABINETS & PLUMB. FIXTURES.

NOTE:
VERIFY W/CASEWORK DESIGNER AND DWGS. ALL DIM. & LOCATION OF CABINETS & ELECT. RECEPTACLES

■ INDICATES SOLID BLOCKING IN WALL- CONTINOUS BEARING FROM UNDERSIDE OF ROOF TO CONC. FOUNDATION BELOW REFER TO BEAM SCHEDULE ON A-2

NOTES:

ALL FLOOR JOIST TO HANE 1X4 CROSS BRIDGING LOCATED AT MIDSPAN.
ALL SUBFLOOR TO HAVE 3/4" TOUNGE AND GROOVE PLYWOOD, GLUED, NAILED TO THE FLOOR JOIST
HEADERS SHALL BE LISTED BELOW OR UNLESS OTHERWISE NOTED ON DRAWINGSS.
2' TO 2'6"-- 2 2X6'S
2'-6" TO 3'-6" -- 2 2X8'S
3'-6" TO 5'--- 2 2X10'S
6' TO 8'-- 2 2X12'S
10TO12' 3 2X10'S OR 2 2X12'S
ANYTHING OVER 12' TO BE ENGINEERED APPROVED
LVL- SEE PLAN FOR LOCATION-- NAILED CONNECTIONS FOR LVL- THREE ROWS 16D COMMON WIRE @ 12"O.C.

Acknowledgment Of Plans Submittal ONLY
Date 2/13/06
Date 2-13-06


PREPARED BY:
MARY ANN GWILT AIA
800 MCKENDREE RD.
MOORESVILLE , N.C. 28117
PHONE & FAX- 704-660-1465

PREPARED FOR:
TONY AND LILLIAN JOHNSON
109 LONGBOAT RD.
MOORESVILLE , N.C. 28117
PHONE 704-799-6667

SECOND FLOOR PLAN

119 POPULAR GROVE ROAD
MOORESVILLE, NORTH CAROLINA 28117

Date:	DEC. 14, 2005
Scale:	1/4" = 1'-0"
Drawn:	
Checked:	MAG
Job:	2005-16
Sheet	A-2

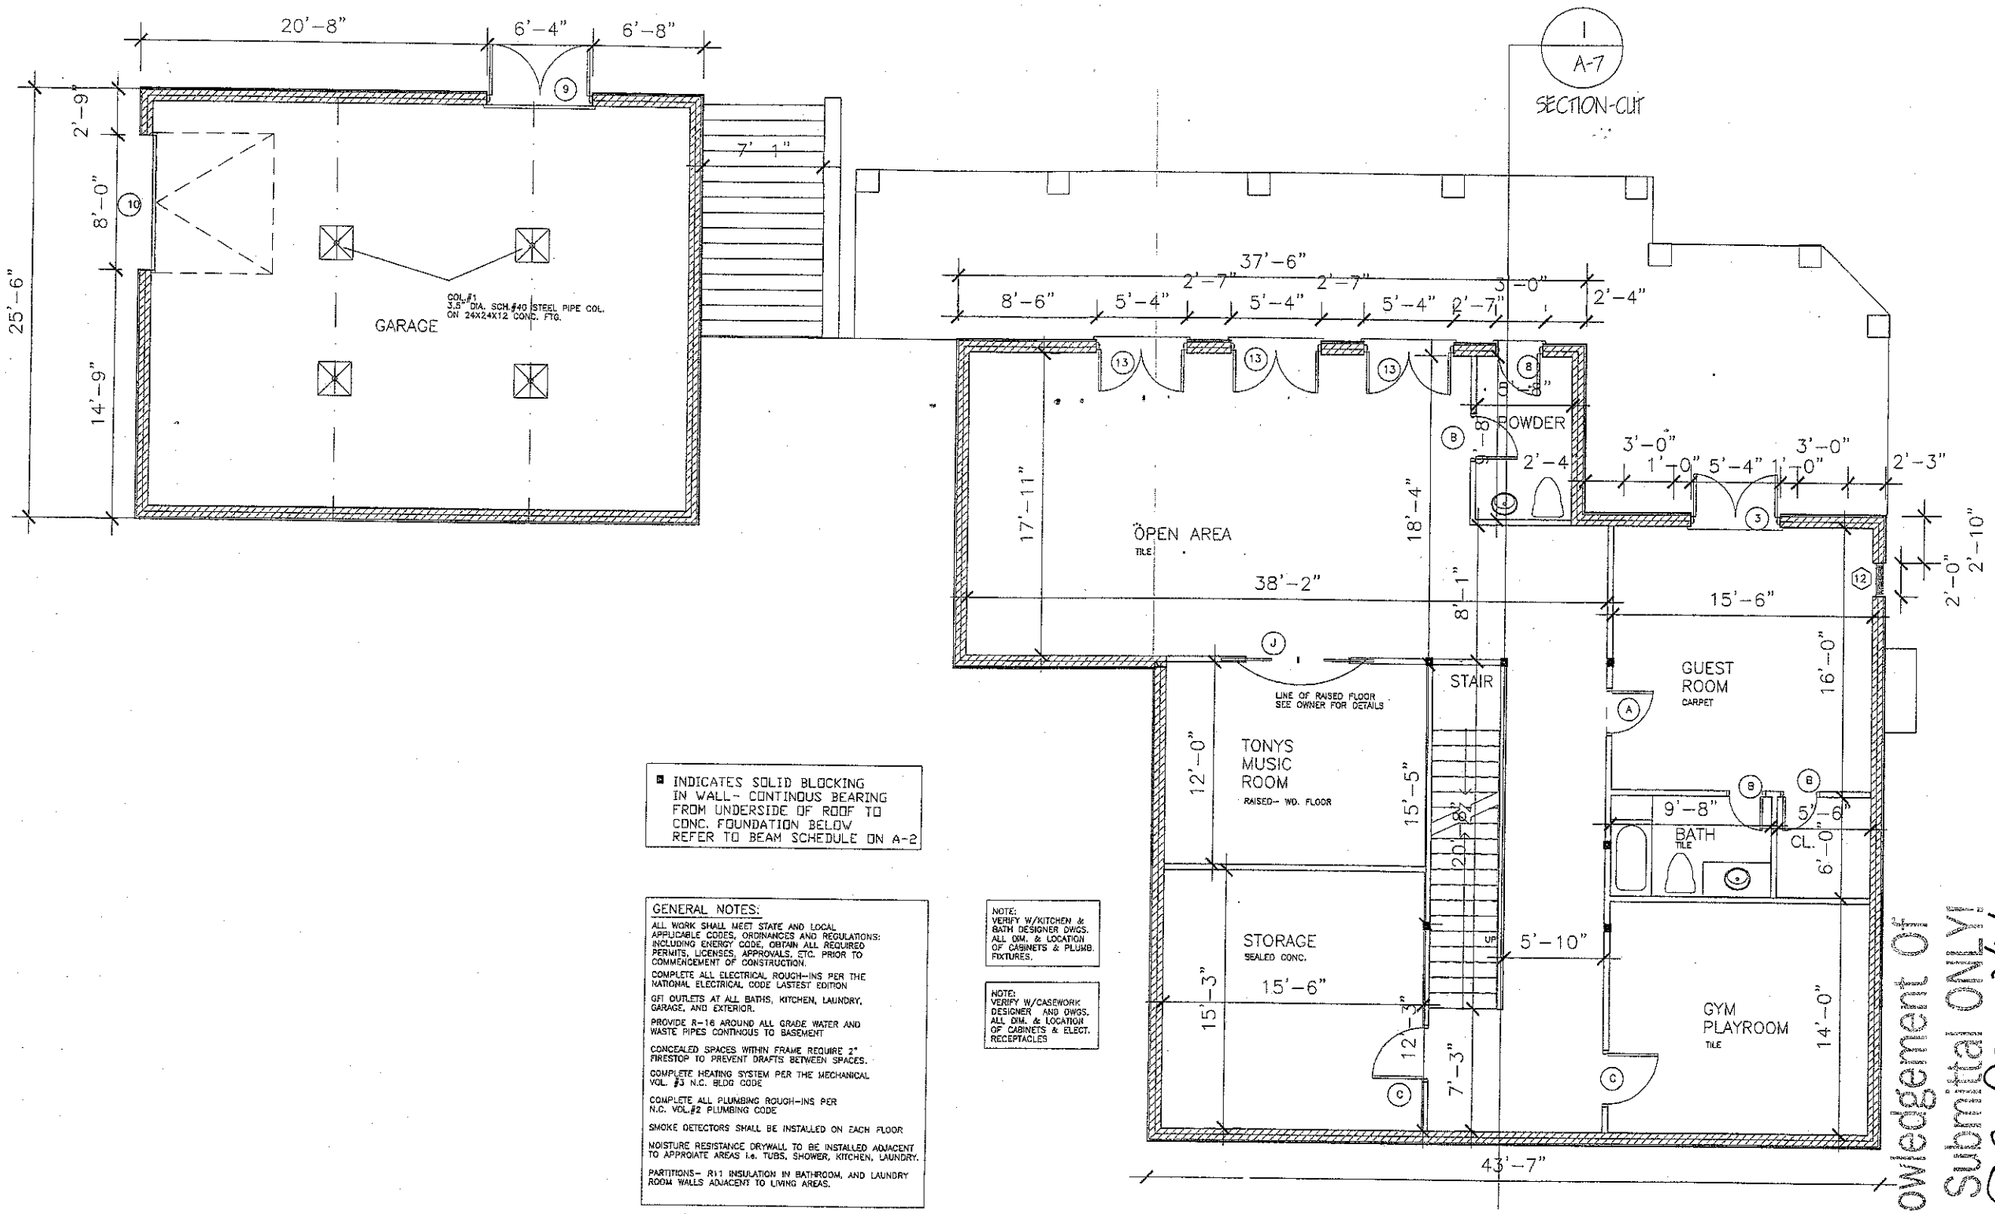

1 / A-3 WALK-OUT BASEMENT FLOOR PLAN

SCALE 1/4"= 1"-0"

■ INDICATES SOLID BLOCKING IN WALL- CONTINOUS BEARING FROM UNDERSIDE OF ROOF TO CONC. FOUNDATION BELOW REFER TO BEAM SCHEDULE ON A-2

GENERAL NOTES:

ALL WORK SHALL MEET STATE AND LOCAL APPLICABLE CODES, ORDINANCES AND REGULATIONS: INCLUDING ENERGY CODE, OBTAIN ALL REQUIRED PERMITS, LICENSES, APPROVALS, ETC. PRIOR TO COMMENCEMENT OF CONSTRUCTION.

COMPLETE ALL ELECTRICAL ROUGH-INS PER THE NATIONAL ELECTRICAL CODE LASTEST EDITION

GFI OUTLETS AT ALL BATHS, KITCHEN, LAUNDRY, GARAGE, AND EXTERIOR.

PROVIDE R-16 AROUND ALL GRADE WATER AND WASTE PIPES CONTINOUS TO BASEMENT

CONCEALED SPACES WITHIN FRAME REQUIRE 2" FIRESTOP TO PREVENT DRAFTS BETWEEN SPACES.

COMPLETE HEATING SYSTEM PER THE MECHANICAL VOL. #3 N.C. BLDG CODE

COMPLETE ALL PLUMBING ROUGH-INS PER N.C. VOL.#2 PLUMBING CODE

SMOKE DETECTORS SHALL BE INSTALLED ON EACH FLOOR

MOISTURE RESISTANCE DRYWALL TO BE INSTALLED ADJACENT TO APPROIATE AREAS i.e. TUBS, SHOWER, KITCHEN, LAUNDRY.

PARTITIONS- R11 INSULATION IN BATHROOM, AND LAUNDRY ROOM WALLS ADJACENT TO LIVING AREAS.

NOTE:
VERIFY W/KITCHEN & BATH DESIGNER DWGS. ALL DIM. & LOCATION OF CABINETS & PLUMB. FIXTURES.

NOTE:
VERIFY W/CASEWORK DESIGNER AND DWGS. ALL DIM. & LOCATION OF CABINETS & ELECT. RECEPTACLES

NOTES:

ALL FLOOR JOIST TO HAVE 1X4 CROSS BRIDGING LOCATED AT MIDSPAN.
ALL SUBFLOOR TO HAVE 3/4" TOUNGE AND GROOVE PLYWOOD, GLUED, NAILED TO THE FLOOR JOIST
HEADERS SHALL BE LISTED BELOW OR UNLESS OTHERWISE NOTED ON DRAWINGS.
2' TO 2'6" -- 2 2X6'S
2'-6" TO 3'-8" -- 2 2X8'S
3'-8" TO 6'-- 2 2X10'S
6' TO 8'-- 2 2X12'S
10'TO12' 3 2X10'S OR 2 2X12'S
ANYTHING OVER 12' TO BE ENGINEERED APPROVED
LVL- SEE PLAN FOR LOCATION- NAILED CONNECTIONS FOR LVL- THREE ROWS 16D COMMON WIRE @ 12"O.C.

Acknowledgement Of Plans Submittal ONLY
Date 2/13/06
Date 2-13-06

REVISIONS	BY

PREPARED BY:
MARY ANN GWILT AIA
800 MOCKINGBIRD RD.
MOORESVILLE, N.C. 28117
PHONE & FAX- 704-660-1465

PREPARED FOR:
TONY AND LILLIAN JOHNSON
109 LONGBOAT RD.
MOORESVILLE, N.C. 28117
PHONE 704-799-6667

GARAGE FOUNDATION
119 POPULAR GROVE ROAD
MOORESVILLE, NORTH CAROLINA 28117

Date: DEC. 14, 2005
Scale: 1/4" = 1'-0"
Drawn:
Checked: MAG
Job: 2005-15
Sheet
A-3