
Acknowledgement Of
Plans Submittal ONLY!
Date 12/23/14

Date

APPROVED DEC 10 2014
APPROVED DEC 23 2014

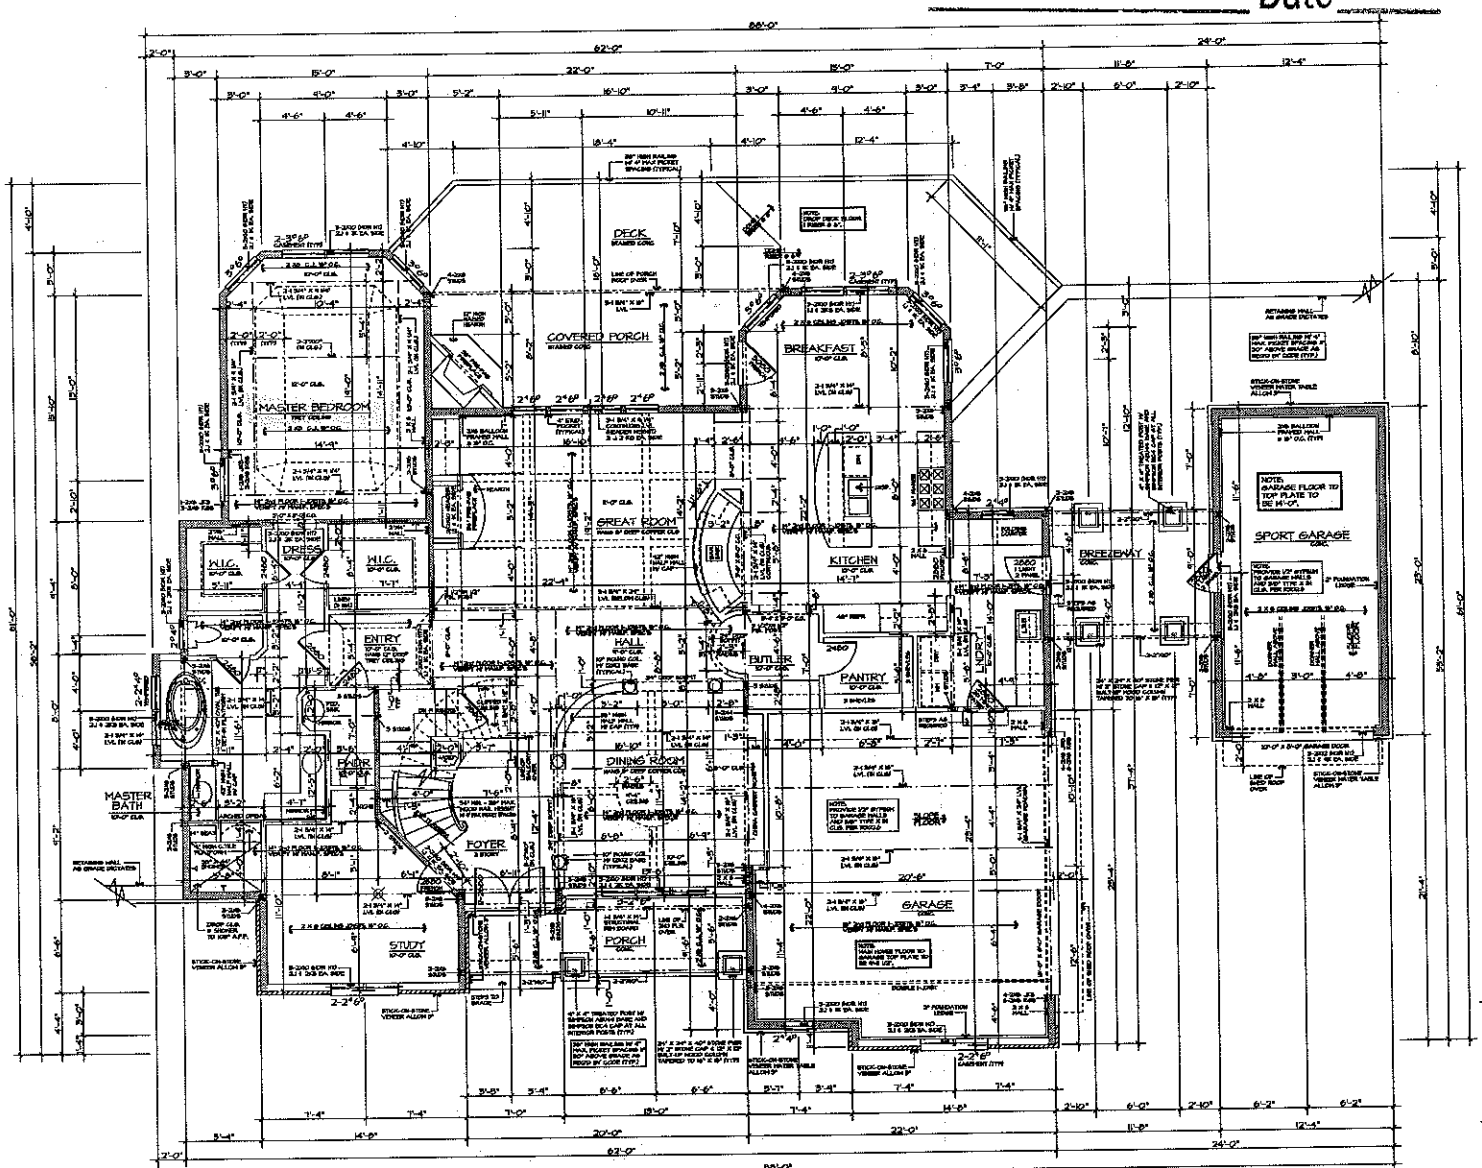

FIRST FLOOR PLAN

HEADER NOTES - FIRST FLOOR:
1. ALL EXTERIOR WALL OPENINGS SHALL BE 2-2"x10" HDR. W/ 2-2"x10" NO. 2 SOUTHERN YELLOW PINE OR BETTER UNLESS NOTED OTHERWISE
2. ALL 1'-0" TO 3'-0" WIDE INTERIOR OPENINGS SHALL BE 2-2"x8" HDR. W/ 2-2"x8" NO. 2 SOUTHERN YELLOW PINE OR BETTER UNLESS OTHERWISE NOTED
3. ALL INTERIOR OPENINGS 3'-1" TO 5'-0" WIDE SHALL BE 2-2"x10" HDR. W/ 2-2"x10" NO. 2 SOUTHERN YELLOW PINE OR BETTER UNLESS OTHERWISE NOTED
4. ALL 5'-1" TO 6'-0" WIDE OPENINGS SHALL BE 2-2"x12" HDR. W/ 2-2"x12" NO. 2 SOUTHERN YELLOW PINE OR BETTER UNLESS OTHERWISE NOTED
5. LVL MICRO-LAM WITH MINIMUM E1.2E X 2.0 psi, Fbx 2400 psi

BEARING WALLS SYMBOL = [redacted]

STUD SIZE AND SPACING TABLE			
WALL HEIGHT	SIZE	SPACING	
		16" O.C.	24" O.C.
10' OR LESS	2"X 4"	16" O.C.	
BETWEEN 10' AND 12'	2"X 6"	16" O.C.	
BETWEEN 12' AND 15'	2"X 6"	12" O.C.	
15' OR GREATER	CONSULT ENGINEER		

NOTE:
SEE SHEET N1 FOR GENERAL NOTES.

AREA:

1ST. FLOOR HEATED	2176
2ND. FLOOR HEATED	1459
TOTAL HEATED	3634
UNFINISHED BASEMENT	2145
GARAGE & STORAGE	485
REAR COVERED PORCH	165
FRONT PORCH	103
OPEN AREA	75
DECK	368
SPORT GARAGE	384
COVERED PATIO	376
BREEZEWAY	102
TOTAL UNHEATED AREA	4124
TOTAL AREA	7763

John L. Plummer Jr., P.E.
Structural Engineer
Post Office Box 307
Huntersville, North Carolina 28070
phone: 704.948.0766 fax 704.948.9676

NOV 10 2014

CENTURY DESIGNS, INC.
Residential Design & Drafting Services
13420 Reese Blvd. West
Huntersville, North Carolina 28078
phone: 704.948.7078 email: jason@centurydesignsinc.com


CUSTOM RESIDENCE
MR. & MRS. GIORDANO
IREDELL COUNTY, NC

DATE: 9.3.14
REVISIONS: ###
SHEET TITLE: FIRST FLOOR PLAN
DRAWN BY: JR

2 / 9
SCALE: 1/4" = 1'-0"

Acknowledgement Of
Plans Submittal ONLY!
Date 12/23/14

Date

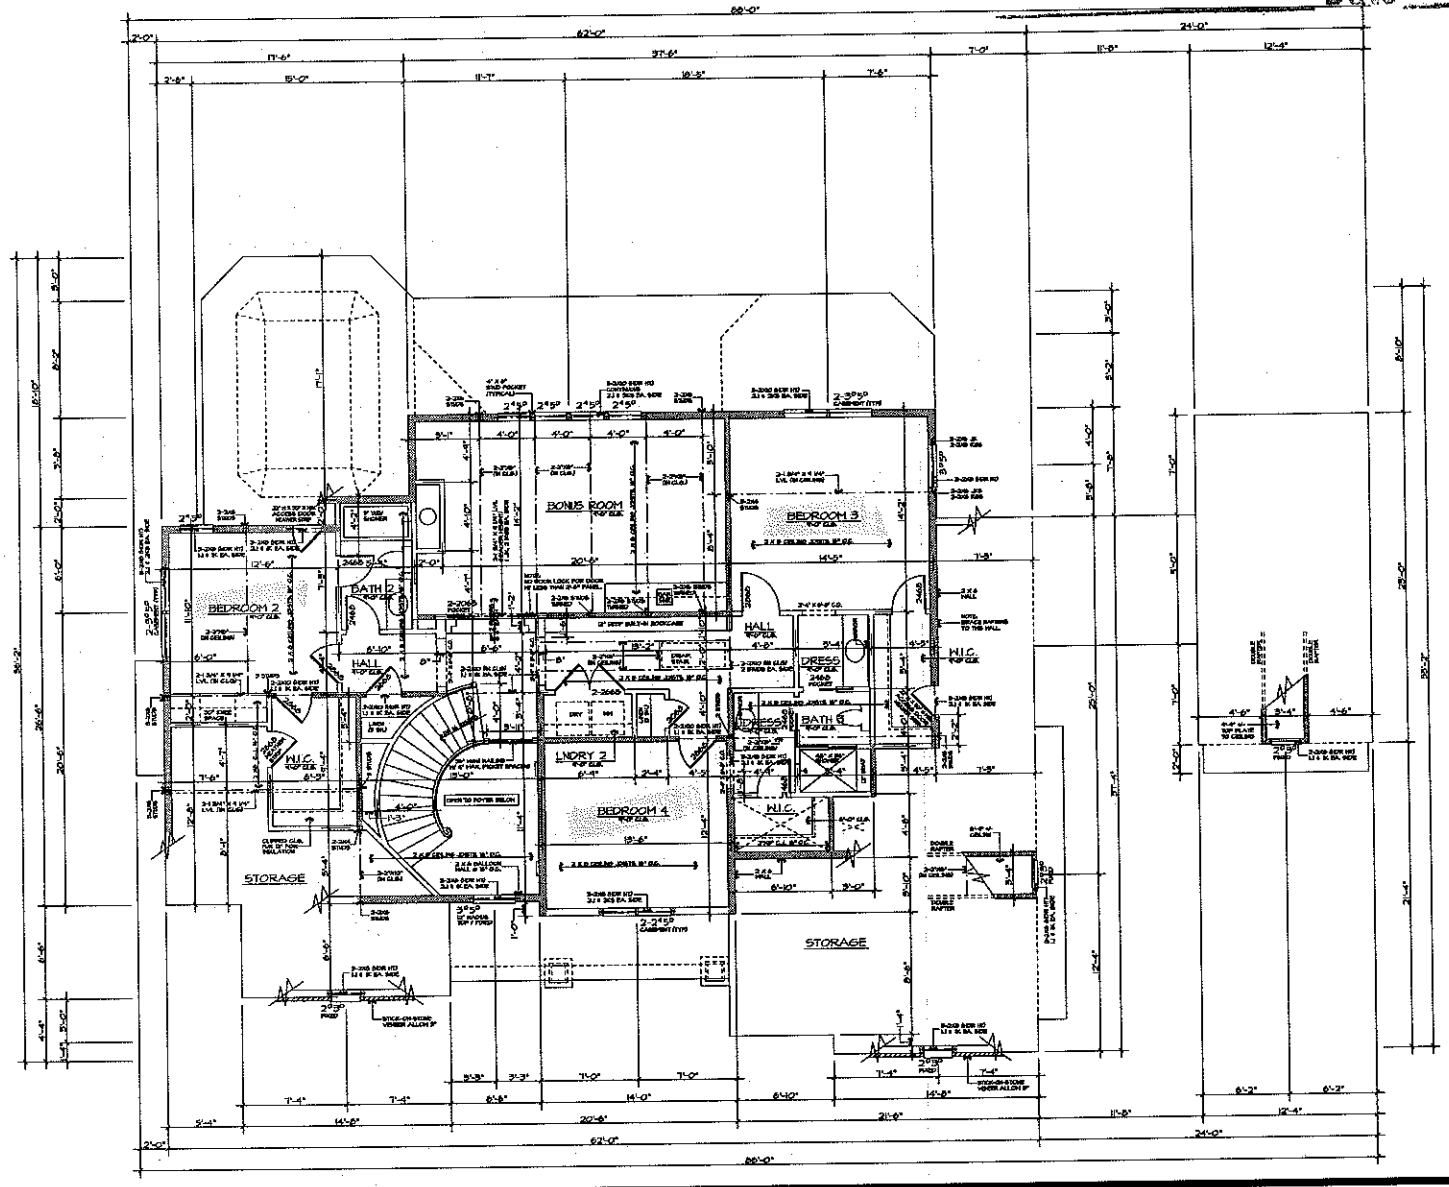

SECOND FLOOR PLAN

HEADER NOTES - SECOND FLOOR:

1. ALL EXTERIOR WALL OPENINGS SHALL BE SPANNED WITH (2) 2 X 10 HDR. U.N.O.
2. ALL INTERIOR LOAD BEARING WALL OPENINGS SHALL BE SPANNED WITH (2) 2 X 10 HDR. U.N.O.
3. ALL INTERIOR NON LOAD BEARING WALL OPENINGS SHALL BE SPANNED WITH (2) 2 X 6 HDR. U.N.O.
4. ALL HEADERS SHALL BE SUPPORTED BY (1) JACK STUD FOR EACH 3'-0" OF OPENING WIDTH OR FRACTION THEREOF.
5. ALL HEADERS SHALL BE SUPPORTED WITH MINIMUM (1) KING STUD AND (1) JACK STUD EACH END U.N.O.
6. LVL PROVIDED WITH MINIMUM 2-2.0 X 10 (MIN. FB=2800 psi

BEARINGS HALLS 57°HBGL = magnetic

NOTE: SEE SHEET N1 FOR GENERAL NOTES.

STUD SIZE AND SPACING TABLE

WALL HEIGHT	SIZE	SPACING
9' OR LESS	2" X 4"	16" O.C.
OVER 9' AND UP TO 10'	2" X 4"	12" O.C.
BETWEEN 10' AND 12'	2" X 6"	16" O.C.
12' OR GREATER	CONSULT ENGINEER	

John L. Plummer Jr., P.E.
Structural Engineer
Post Office Box 307
Huntersville, North Carolina 28070
phone: 704.948.0766 fax 704.948.9676

NORTH CAROLINA PROFESSIONAL ENGINEER SEAL 038127 JOHN L. PLUMMER JR.
12-22-14

CENTURY DESIGNS, INC.
Residential Design & Drafting Services
13420 Reese Blvd. West
Huntersville, North Carolina 28078
phone: 704.948.7078 email: jason@centurydesignsinc.com

CUSTOM RESIDENCE
MR. & MRS. GIORDANO
IREDELL COUNTY, NC

DATE: 9.30.14
REVISIONS: ###
SHEET TITLE: 2nd FLOOR PLAN
DRAWN BY: JR


3 / 9

SCALE: 1/4" = 1'-0"

Acknowledgement Of
Plans Submittal ONLY!

Date 12/23/14

Date

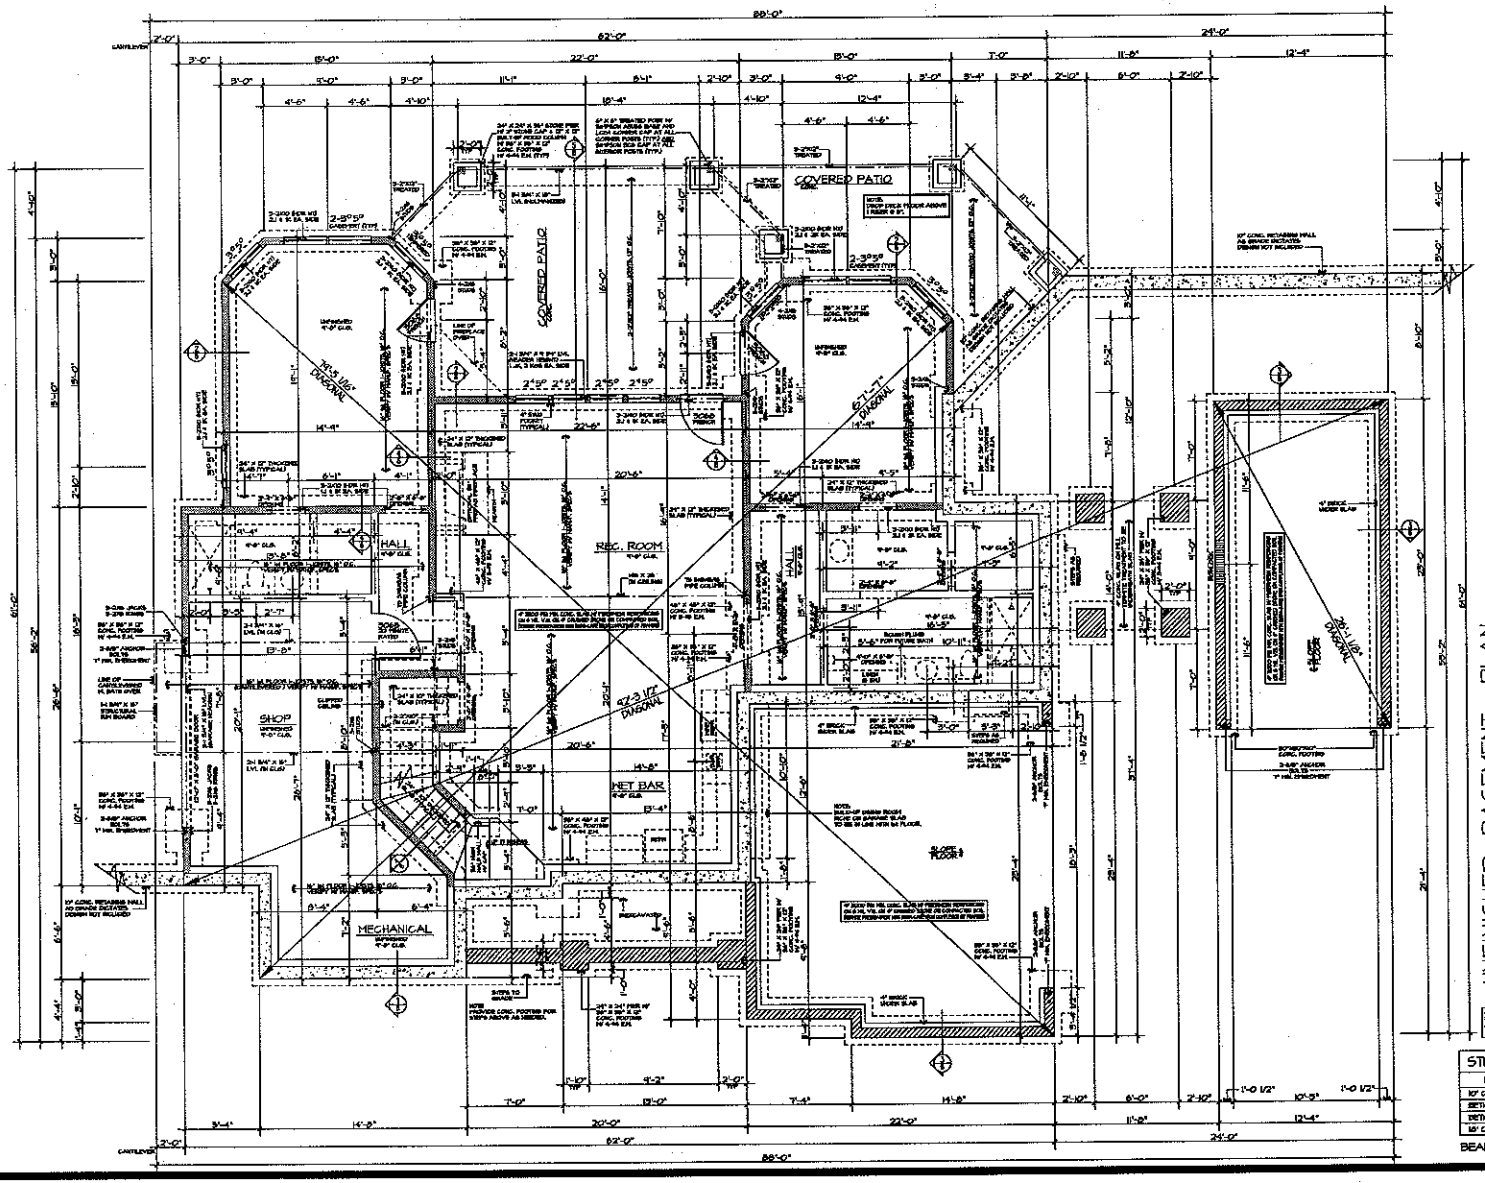

UNFINISHED BASEMENT PLAN

NOTE:
SEE SHEET N1 FOR GENERAL NOTES.

STUD SIZE AND SPACING TABLE		
WALL HEIGHT	SIZE	SPACING
10' OR LESS	2" X 4"	16" O.C.
BETWEEN 10' AND 11'	2" X 4"	12" O.C.
BETWEEN 11' AND 15'	2" X 6"	16" O.C.
15' OR GREATER	CONSULT ENGINEER	

BEARING WALLS SYMBOL =

John L. Plummer Jr., P.E.
Structural Engineer
Post Office Box 577
Huntersville, North Carolina 28070
phone: 704.948.0766 fax 704.948.9676

NORTH CAROLINA PROFESSIONAL ENGINEER SEAL JOHN LEE PLUMMER JR. 032577
10-22-14

CENTURY DESIGNS, INC.
Residential Design & Drafting Services
13420 Reese Blvd. West
Huntersville, North Carolina 28078
phone: 704.948.7078 email: jason@centurydesignsinc.com

CUSTOM RESIDENCE
MR. & MRS. GIORDANO
IREDELL COUNTY, NC

DATE: 9.04.14
REVISIONS: ###
SHEET TITLE: BASEMENT PLAN
DRAWN BY: JR

1 / 9

SCALE: 1/4" = 1'-0"