
ENGINEERED BY:

Custom Residential Designs
P.O. Box 691286
Mint Hill, NC 28227
tel: 704-545-2928
fax: 704-545-0600

PROJECT:

THE DONELSON RESIDENCE

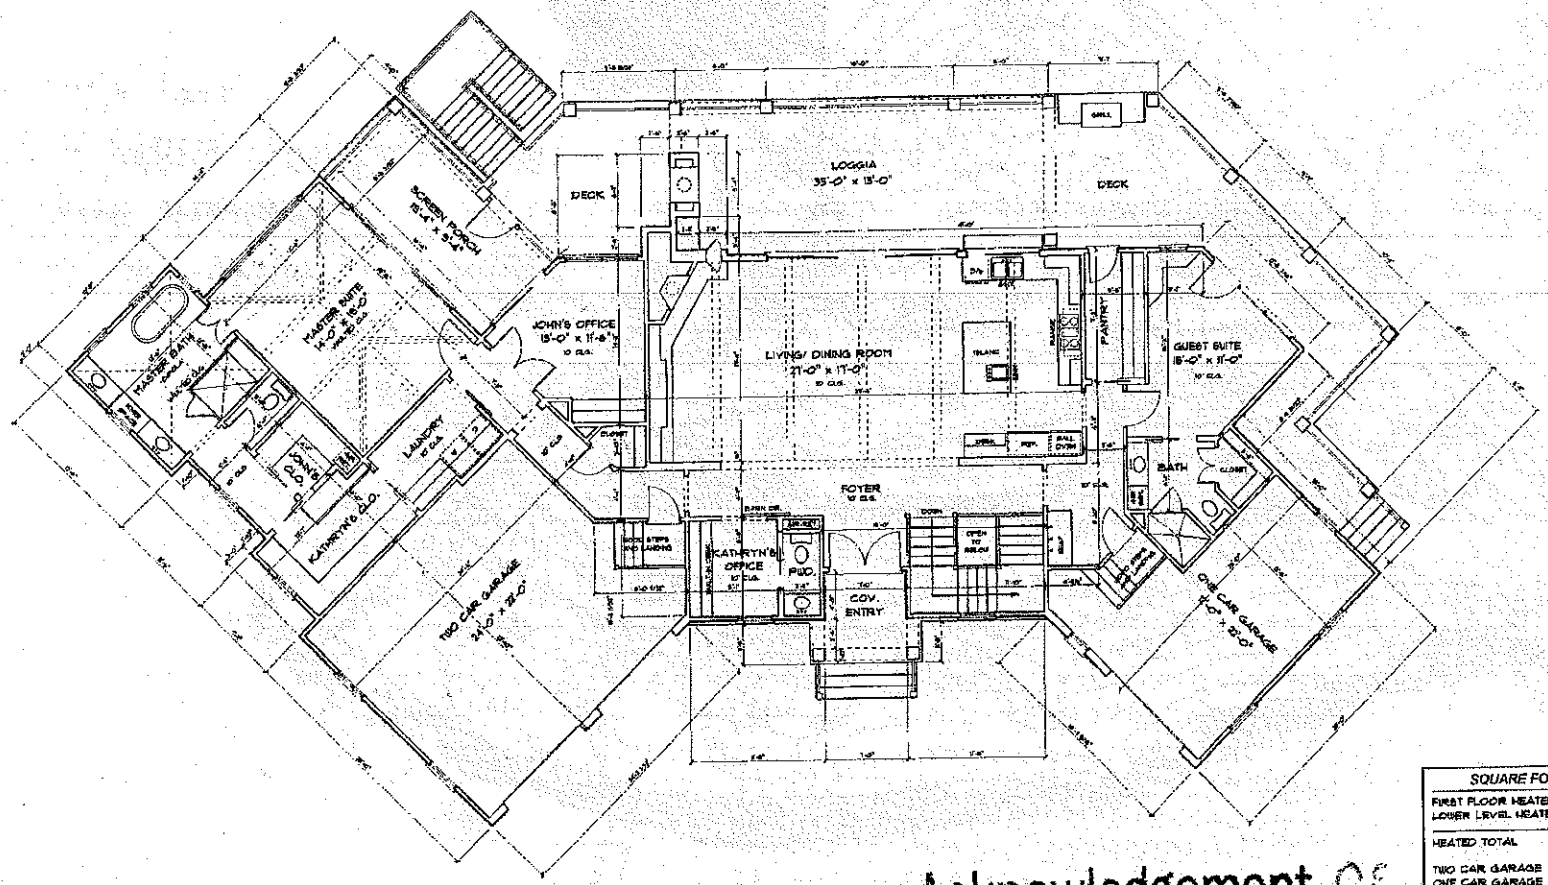

FIRST FLOOR PLAN

SQUARE FOOTAGE	
FIRST FLOOR HEATED	2,330
LOWER LEVEL HEATED	1,834
HEATED TOTAL	4,176
TWO CAR GARAGE	528
ONE CAR GARAGE	264
LOGGIA	430
SCREEN PORCH	178
FRONT PORCH	60
LAKE GARAGE	546
MECHANICAL	207
TOTAL UNDER ROOF	6,359

Acknowledgement of
Plans Submittal ONLY!
APPROVED AUG 13 2015

Date

Date 12-29-15

DRAWN BY:
JJ.BARJA
DATE:
01/09/2015
REVISED:


SHEET ____
OF ____

© COPYRIGHT 2015

Acknowledgement Of Plans Submittal ONLY!

APPROVED AUG 13 2015

Date 12-29-15

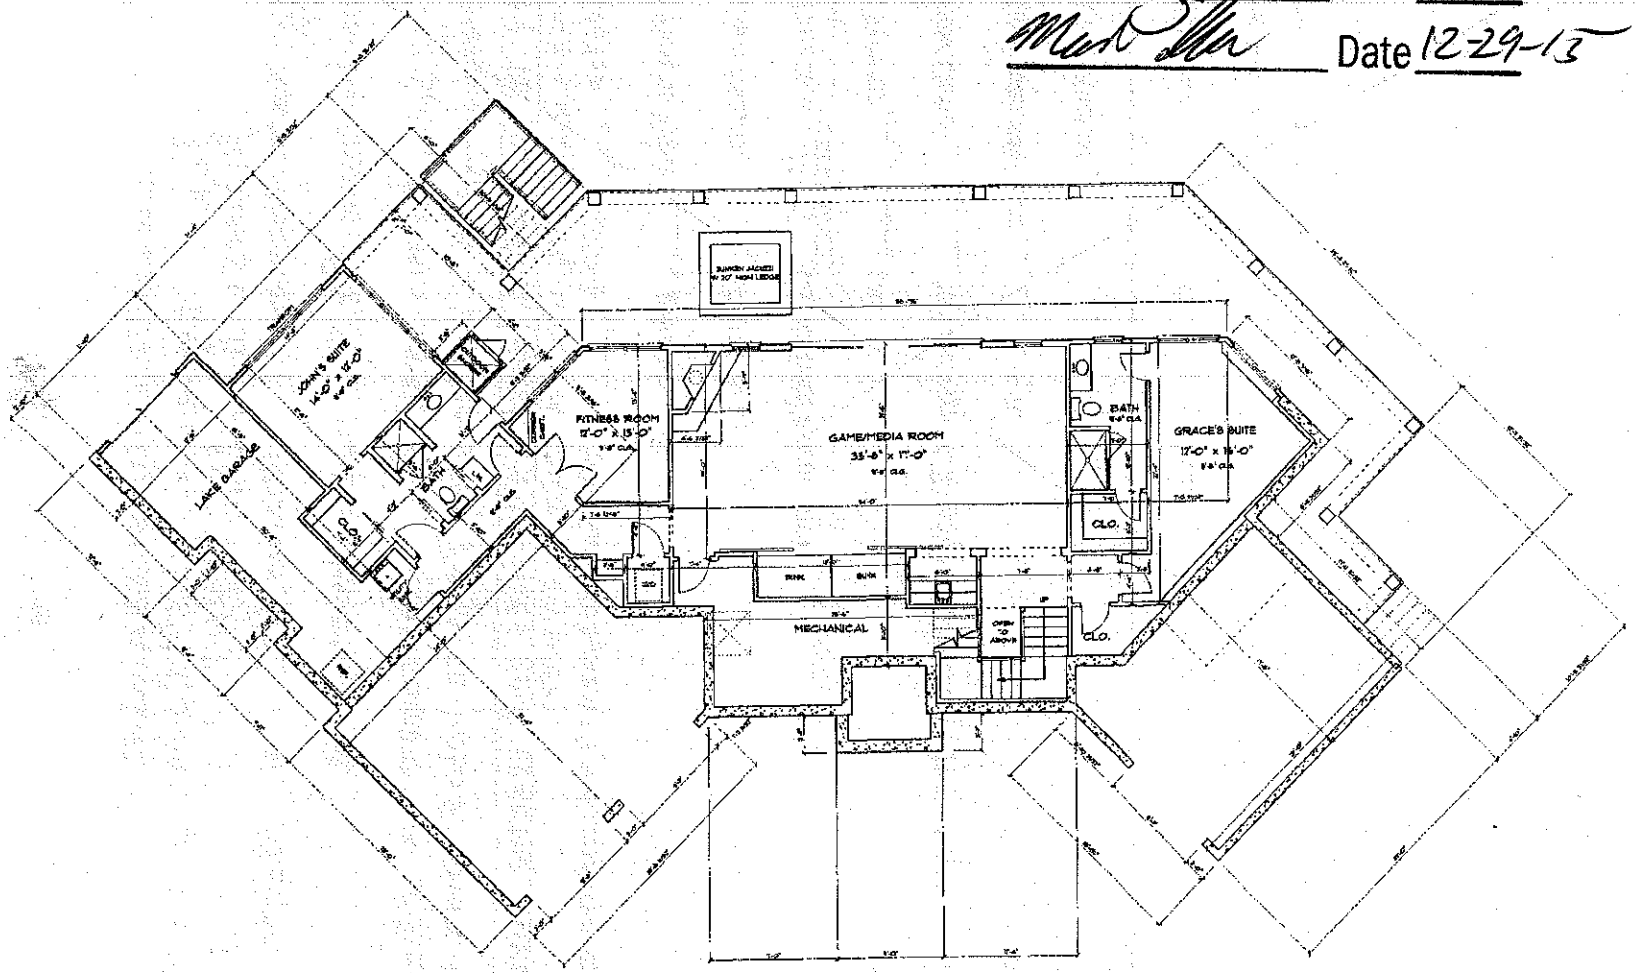

LOWER LEVEL FLOOR PLAN

SCALE: 1/4" = 1'-0"

ENGINEERED BY:

Custom Residential Designs

P.O. Box 691286
Mint Hill, NC 28227
tel: 704-545-2928
fax: 704-545-0600

PROJECT:

THE DONELSON RESIDENCE

© COPYRIGHT 2015

DRAWN BY:
J.J.BARJA

DATE:
07/09/2015

REVISED:

SHEET ____

OF ____