



TYPICAL STAIR DETAIL

SCALE: 1/4" = 1'-0"

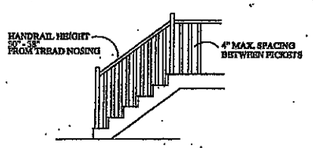

TYPICAL HANDRAIL DETAIL

SCALE: 1/4" = 1'-0"

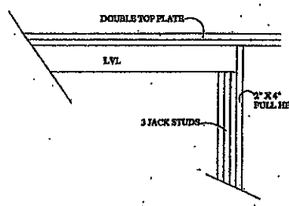


DETAIL LVL SUPPORT

SCALE: 1/2" = 1'-0"

3S:

OW AND DOOR HEADERS SHALL BE 2-2"X 10" MIN. SPRUCE PINE UNLESS NOTED ON PLAN
R JOISTS SHALL BE 2" X 10" @ 16" O.C. MIN. SPRUCE PINE UNLESS NOTED
NG JOISTS SHALL BE 2" X 6" @ 16" O.C. MIN. SPRUCE PINE UNLESS NOTED.
D 1/2" MIN. GYPSUM BOARD
ED R-19 FLOOR, R-13 EXTERIOR WALLS, R-30 CEILING

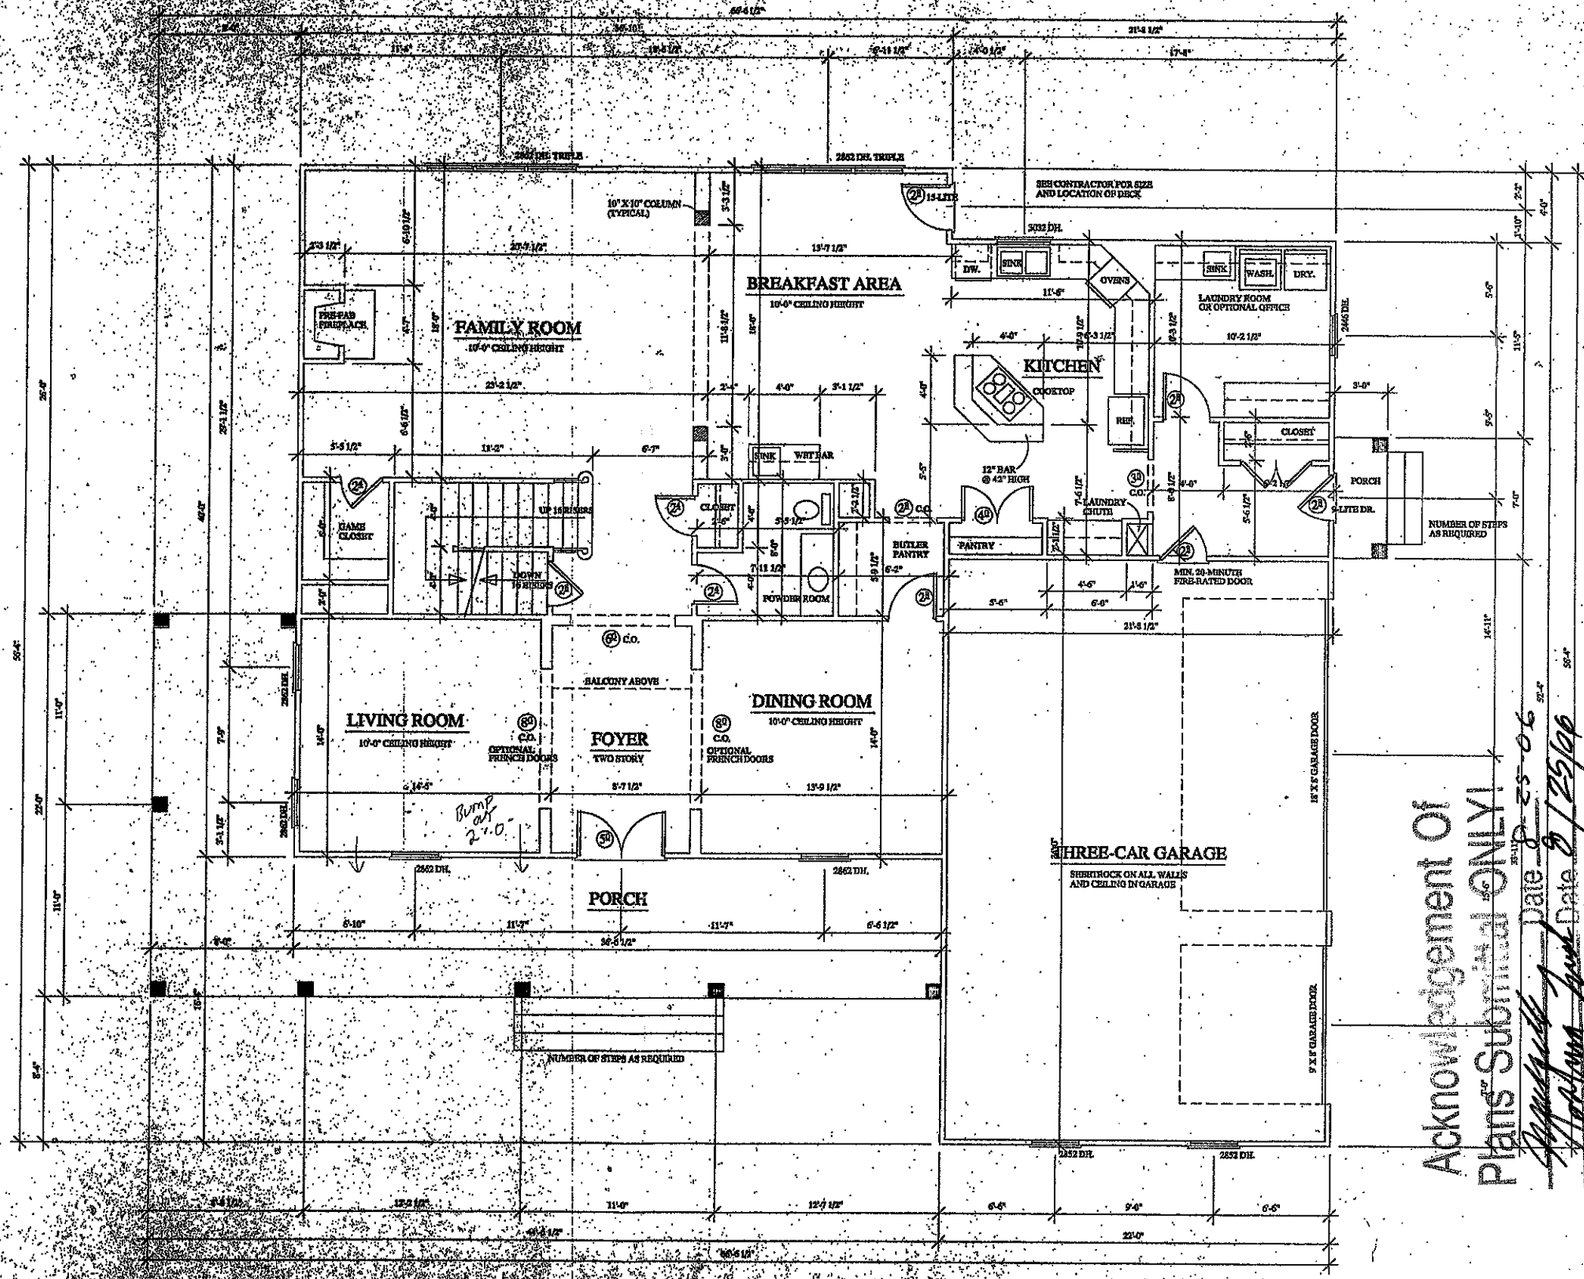

FIRST FLOOR PLAN

1878 SQ FT

SCALE: 1/4" = 1'-0"

1907 SF

GRAY DESIGN

RESIDENTIAL DESIGNER
JEFFERY D. GRAY

PROJECT:
COURTLAND PROPERTIES

Acknowledgement Of Plans Submittal ONLY!

Signature _____ Date 8/25/06

Signature _____ Date 8/25/06

DATE: JAN. 24, 04
REVISION:

D:\COURTLAND\1C

SHEET
3