



TYPICAL PORCH WALL SECTION

SCALE: 1/8" = 1'-0"

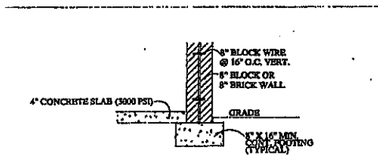

TYPICAL GARAGE WALL SECTION

SCALE: 1/8" = 1'-0"

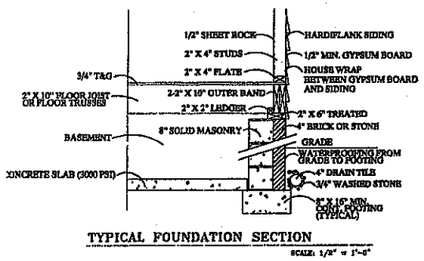


TYPICAL FOUNDATION SECTION

SCALE: 1/2" = 1'-0"

NOTES:

- SLAB MUST BE EXTERMINATED BEFORE CONCRETE IS POURED
- FOOTING SIZE MIN. 16" WIDE X 8" DEEP WITH 2500 PSI CONCRETE
- GARAGE FOOTINGS SHALL BE 24" X 24" X 10" DEEP WITH 3000 PSI CONCRETE
- MORTAR SHALL BE TYPE S
- CONCRETE SLAB SHALL BE A MIN. OF 4" DEPTH
- (1) 16" TIE STRAP SHALL BE AS MARKED MIN. OF 12" OF CORNER AND 4' ON CENTER

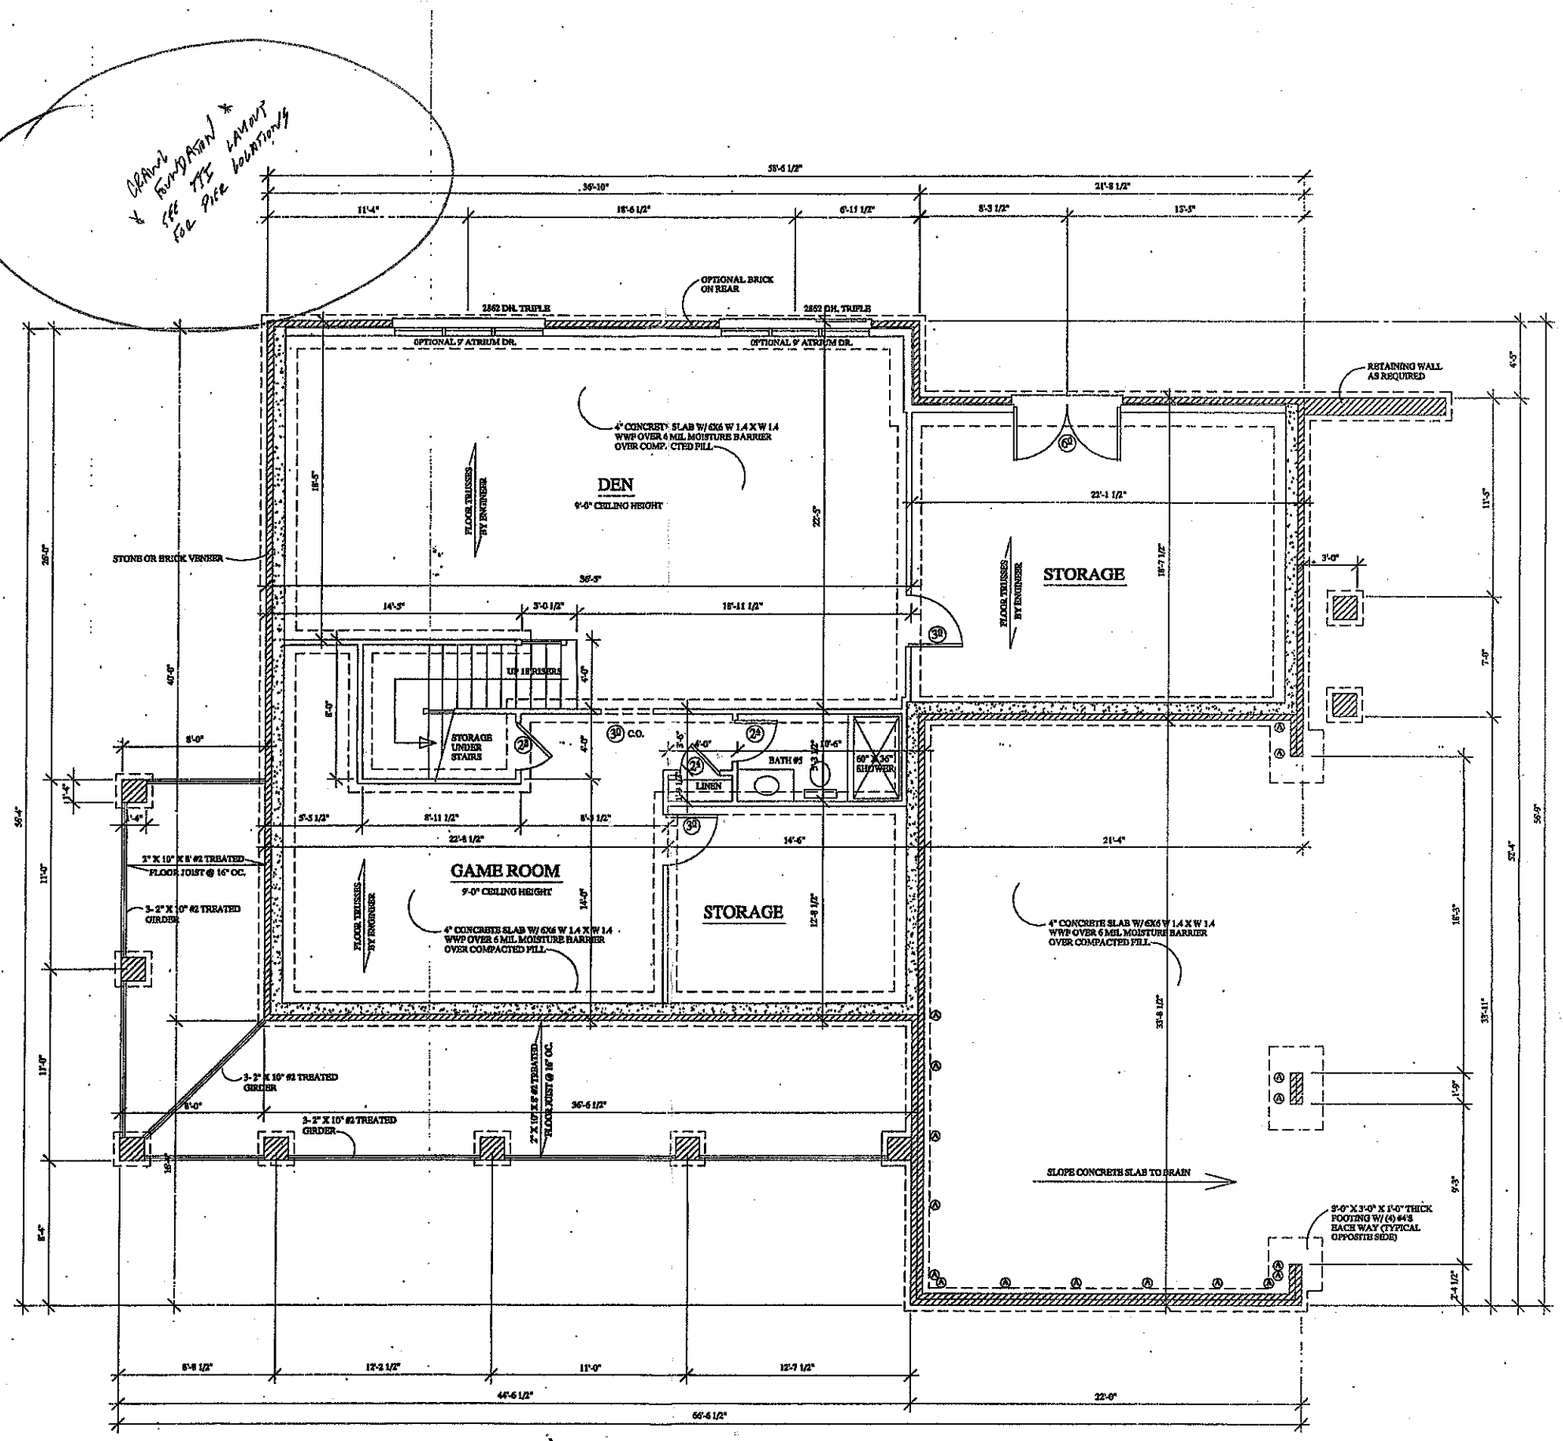

BASEMENT PLAN

1878 SQ.FT.

SCALE: 1/4" = 1'-0"

GRAY DESIGN
JEFFREY D. GRAY
1221 LOS STREET
KANNAPOLIS N.C.
28081
(704) 935-4729

RESIDENTIAL DESIGNER
JEFFERY D. GRAY

PROJECT:
COURTLAND PROPERTIES

Acknowledgement Of Plans Submittal ONLY!
Date 8-25-04
Date 9/29/04

DATE: JAN. 14, 04
REVISION:
09-COURTLAND-1C
SHEET: 2 OF: 6

CONTRACTOR SHALL CHECK AND VERIFY ALL DIMENSIONS BEFORE BEGINNING CONSTRUCTION AND COORDINATE ANY CORRECTIONS OR REVISIONS WITH THE OWNER AND DESIGNER. JEFFERY D. GRAY WILL ASSUME NO LIABILITY FOR ANY ERRORS ONCE CONSTRUCTION BEGINS.