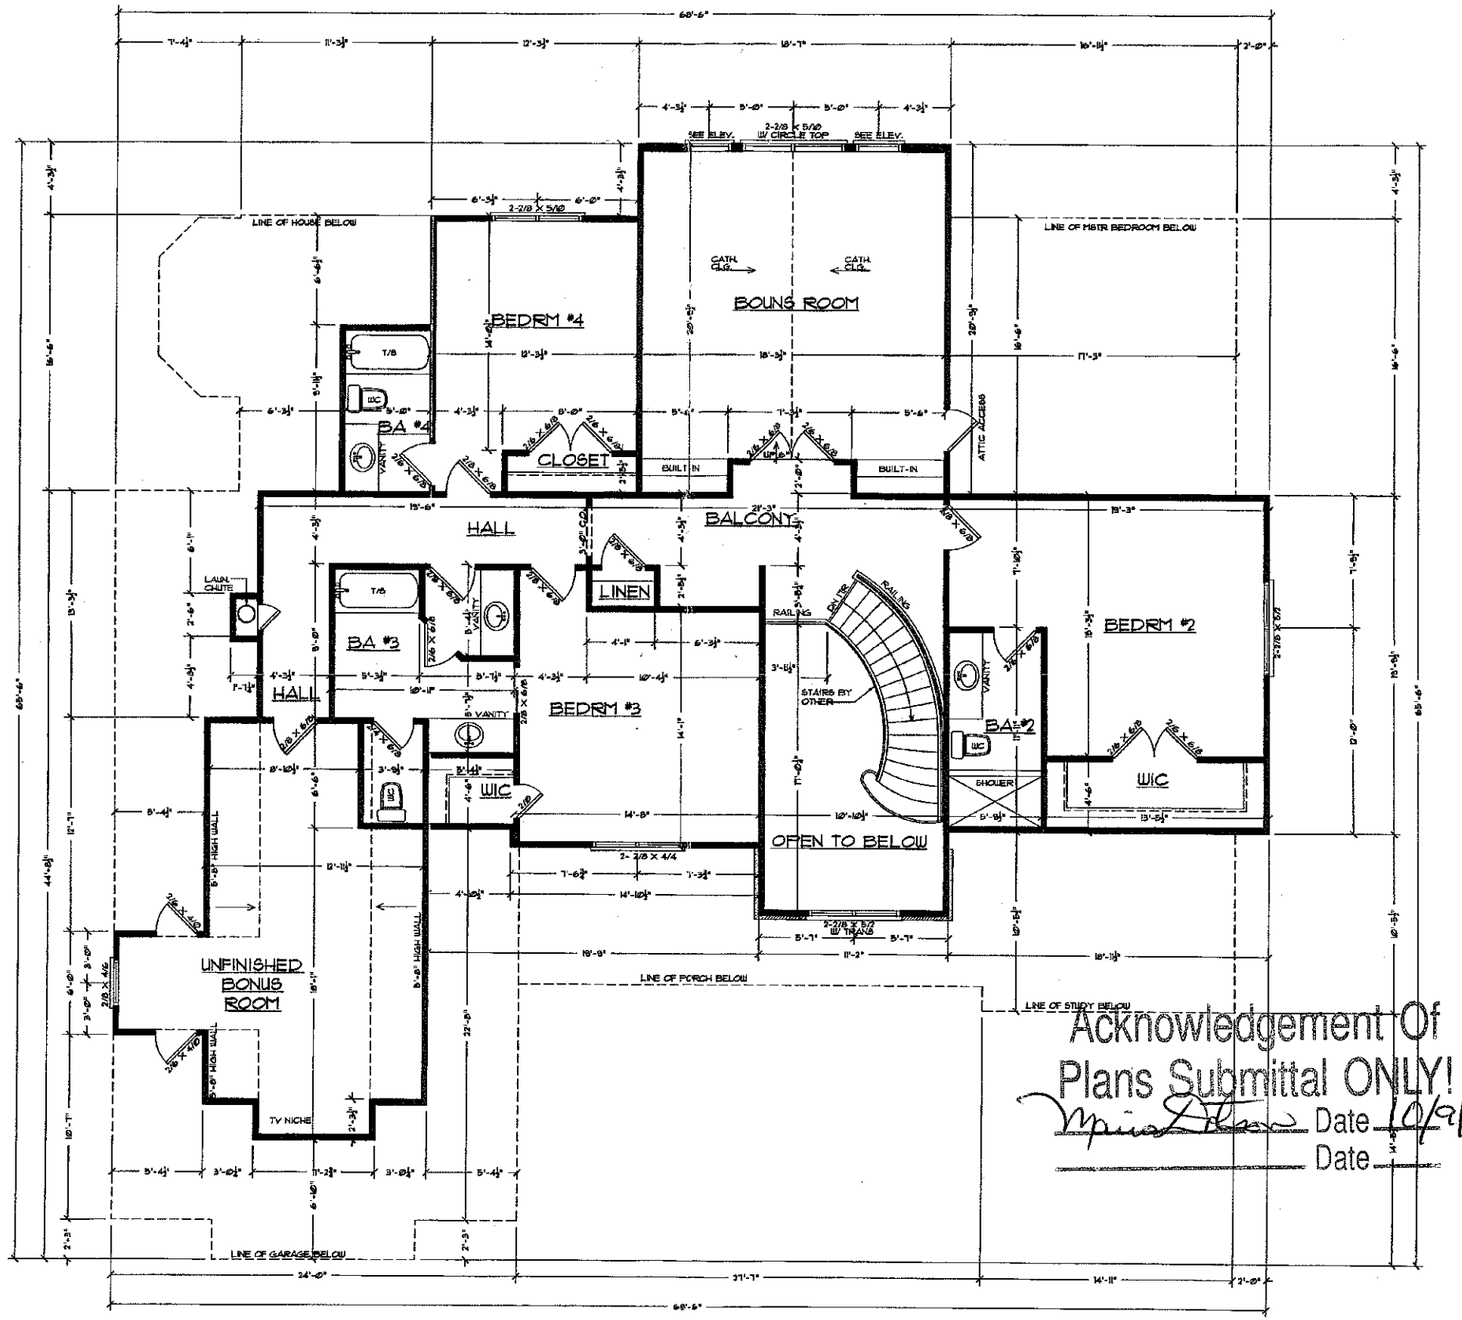


1/5 SECOND FLOOR PLAN
SCALE: 1/4" = 1'-0"

Acknowledgement Of Plans Submittal ONLY!
Date 10/9/06
Date

NOTE:
THESE PLANS NOT VALID FOR PERMITTING PURPOSES UNLESS THEY BEAR THE SIGNATURE & SEAL OF JENNIFER B. PIPPIN, CBD, AID.

NOTE:
ALL DRAWINGS ARE DIAGRAMMATIC AND REFLECT DESIGNERS INTERPRETATION OF THE WORK. IF ADDITIONAL INFORMATION, IF AVAILABLE, IF SHALL BE OBTAINED FROM THE CONTRACTOR FOR ADDITIONAL FEE. ALL CONSTRUCTION SHALL COMPLY WITH ALL BUILDING CODES, ZONING & OTHER REGULATORY AGENCIES & FOLLOW SPECIFICATIONS OF THE ENGINEER, CONTRACTOR TO VERIFY ALL DIMENSIONS, NOTES AND DETAILS PRIOR TO CONSTRUCTION WITH THE OWNER.

COPYRIGHT NOTICE
PURSUANT TO THE FEDERAL COPYRIGHT ACT, THESE PLANS ARE DULY REGISTERED WITH THE LIBRARY OF CONGRESS - PROPERLY RESERVING ALL RIGHTS FOR THE OFFICE AND DESIGNER. THESE PLANS ARE TO BE USED FOR THIS PROJECT ONLY. ANY REDRAWING, TRACING, REPRODUCTION, RE-USE OR ADAPTATION OF THESE PLANS WITHOUT EXPRESSED WRITTEN PERMISSION OF THE DESIGNER IS PROHIBITED AND ANY VIOLATIONS WILL BE PROSECUTED TO THE FULLEST EXTENT OF THE LAW.

PIPPIN
HOME DESIGNS
INC.
AWARD WINNING HOMES WITH A VIEW
Professional Member, AIBD
21016 CATAWBA AVE.
CORNELIUS, NC 28031
FAX 704.895.0055
TEL 704.895.0000
www.pippinhomedesigns.com
N·C·B·D·C
NCBDC
P.E.

A NEW RESIDENCE FOR:
MOORESTATE DEVELOPMENT
LOT #522 - THE FARMS SUBDIVISION
MOORESVILLE, NORTH CAROLINA
IREDELL COUNTY
BUILDER: KEARY CONSTRUCTION

PROJECT NO.	0629
DATE:	AUGUST 29, 2006
DRAWN BY:	EDW
DESIGNED BY:	JBP

REVISIONS	BY

SHEET NO. 5 OF 10

© COPYRIGHT PIPPIN HOME DESIGNS INC. 2006
ALL RIGHTS RESERVED.
PLANS NOT TO BE REPRODUCED.
PIPPIN HOME DESIGNS INC. ASSUMES NO LIABILITY FOR ANY CHANGES OR MODIFICATIONS MADE TO THESE PLANS BY OTHERS.

A|I
B|D