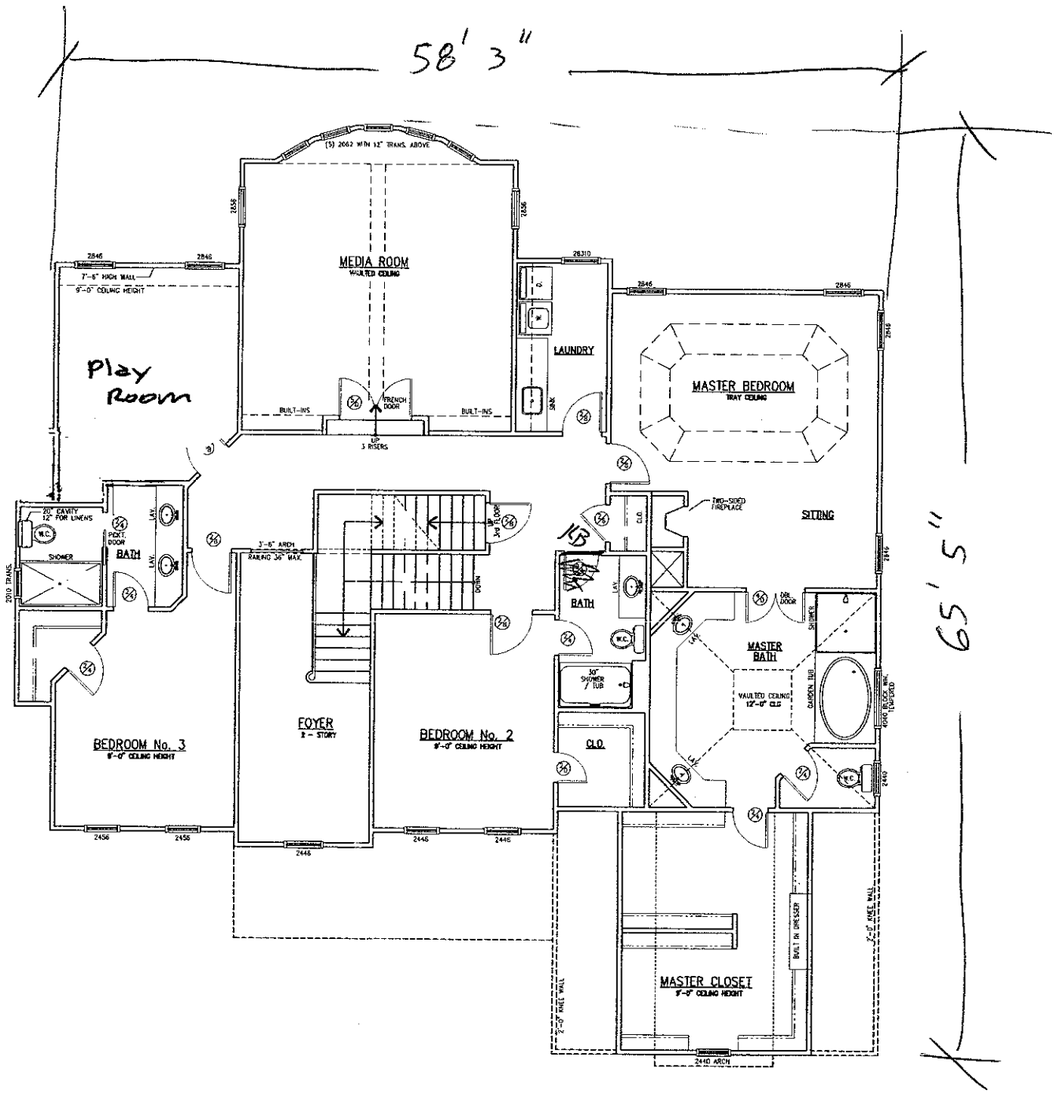


1 SECOND FLOOR PLAN 2,323 Sq. Ft.
SCALE: 1/4" = 1'-0"

Acknowledgment of Plans Submittal ONLY!
Date 4-12-07
Date 4/12/07

LIFESTYLE CUSTOM HOMES
Stan Hines
65 McCurdy St.
Concord, NC 28027
Phone: 704-795-1733
Fax: 704-721-3636


LifeStyle Custom Homes

Date: May 11, 2004
Drawn By: Travis Hartsell
Checked By:
Revisions: Dec. 12, 2004
CMV - 5/22/06
CMV - 6/2/06

All design and plans contained on these documents are the original work, owned and property of LifeStyle Custom Homes. Any reuse or reproduction of these documents, in part or whole, is strictly prohibited by law without prior written consent from LifeStyle Custom Homes. Notes and Dimensions are subject to change according to local building codes and site requirements.

Plan Number:
FA526

Sheet Number:
4 of 9

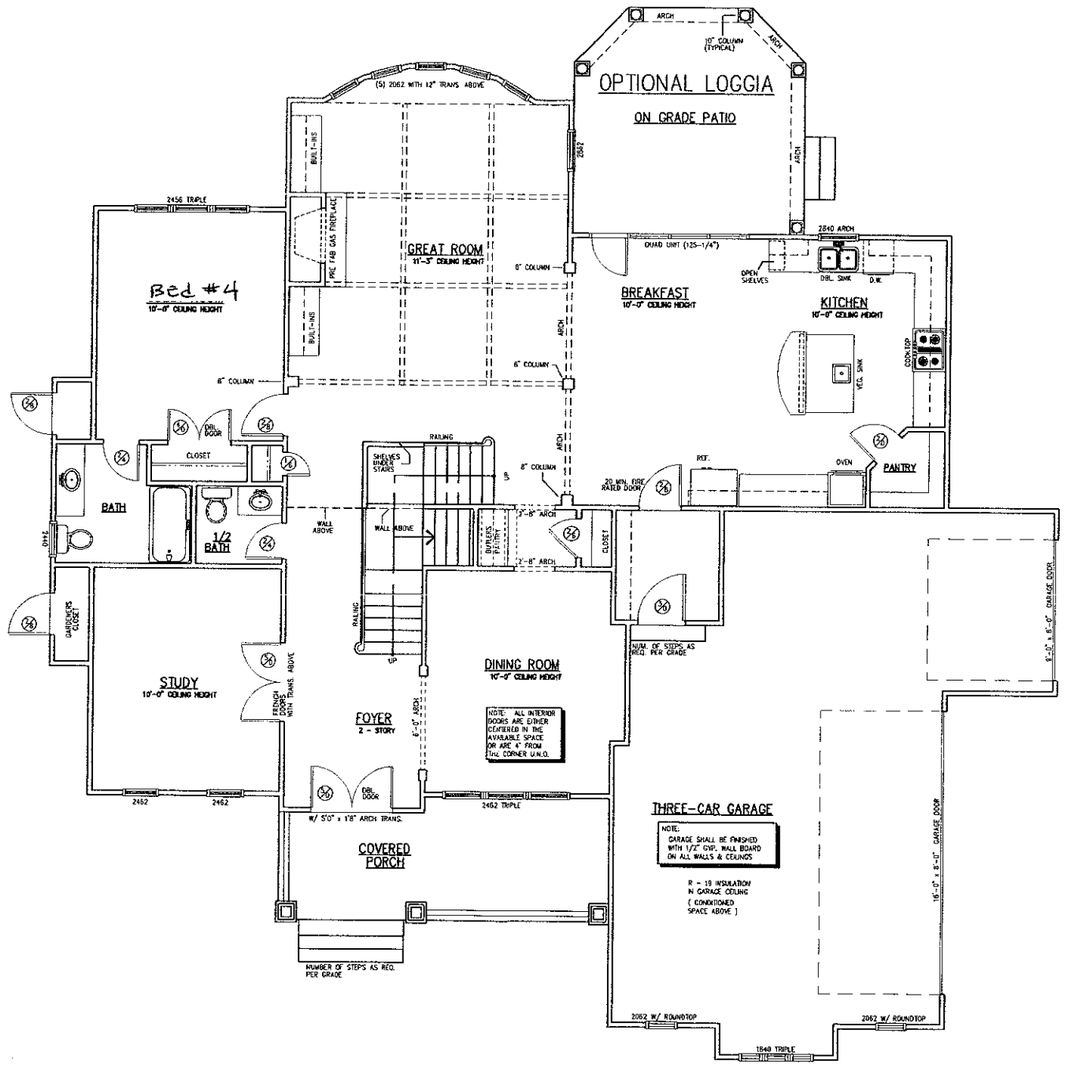

1 FIRST FLOOR PLAN — 1,868 Sq. Ft.
SCALE: 1/4" = 1'-0"

SQUARE FOOTAGE CALCULATIONS	
FIRST FLOOR	1,914 Sq. Ft.
SECOND FLOOR	2,323 Sq. Ft.
TOTAL HEATED	4,237 Sq. Ft.
GARAGE	712 Sq. Ft.
FRONT PORCH	138 Sq. Ft.

NOTE: CONTRACTOR TO VERIFY ALL WINDOW SIZES BEFORE CONST. BEGINS

Acknowledgement of Plans Submittal ONLY
Date 4-12-07
Date 4-12-07

L•I•F•E•S•T•Y•L•E CUSTOM HOMES
Stan Hines
65 McCurdy St.
Concord, NC 28027
Phone: 704-795-1733
Fax: 704-721-3626

LifeStyle Custom Homes

Date: May 11, 2004
Drawn By: Travis Hartsell
Checked By:
Revisions: Dec, 12, 2004
CMV - 5/22/06
CMV - 6/2/06

All designs and plans contained in these documents are the original work, owned and property of Lifestyle Custom Homes. Any unauthorized reproduction of these documents in part or whole, or any publication by any medium is prohibited by law and will be prosecuted to the fullest extent of the law. Lifestyle Custom Homes reserves the right to revise and alter any or all of the plans and specifications as deemed necessary according to land, building codes and the requirements.

Plan Number: FA 526

Sheet Number: 3 of 9