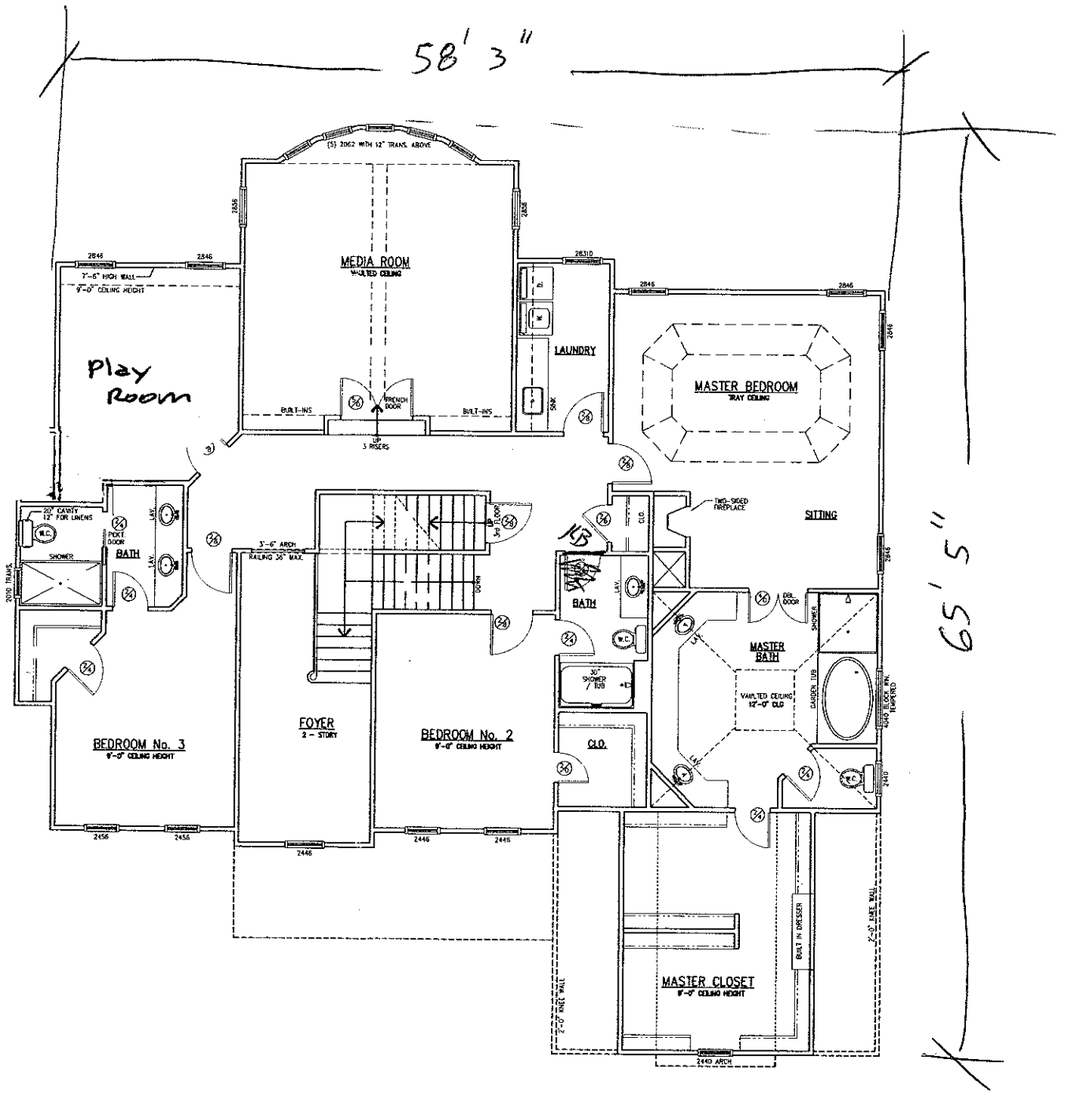


1 SECOND FLOOR PLAN — 2,323 Sq. Ft.
SCALE: 1/4" = 1'-0"

Acknowledgement of Plans Submittal ONLY!
Date 4-12-07
Date 4/12/07

LIFESTYLE CUSTOM HOMES
Stan Hines
65 McCurdy St.
Concord, NC 28027
Phone: 704-795-1733
Fax: 704-721-3626

LifeStyle Custom Homes

Date: May 11, 2004
Drawn By: Travis Hartsell
Checked By:
Revisions: Dec. 12, 2004
CMV - 5/22/06
CMV - 6/2/06

All designs and plans contained in these documents are the original work, property of LIFESTYLE Custom Homes. Any reuse or reproduction of these documents in part or whole is expressly prohibited by law without prior written consent from LIFESTYLE Custom Homes. Notes and dimensions are subject to change according to local building codes and site requirements.

Plan Number: FA526

Sheet Number: **4** of 9