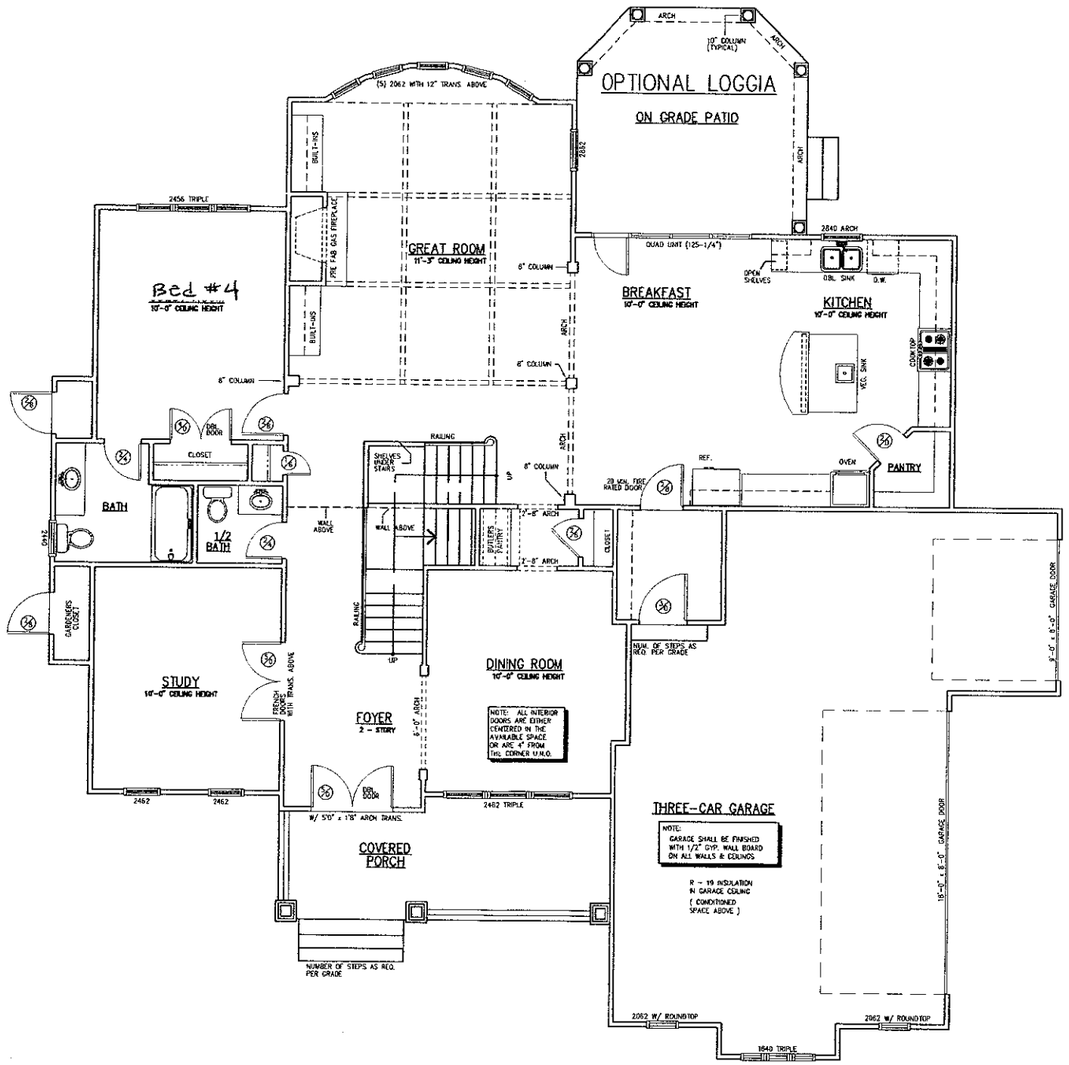


1 FIRST FLOOR PLAN — 1,868 Sq. Ft.
SCALE: 1/4" = 1'-0"

SQUARE FOOTAGE CALCULATIONS	
FIRST FLOOR	1,914 Sq. Ft.
SECOND FLOOR	2,323 Sq. Ft.
TOTAL HEATED	4,237 Sq. Ft.
GARAGE	712 Sq. Ft.
FRONT PORCH	138 Sq. Ft.

NOTE: CONTRACTOR TO VERIFY ALL WINDOW SIZES BEFORE CONST. BEGINS

Acknowledgment of Plans Submittal ONLY
Date 4-12-07
Date 4-12-07

L•I•F•E•S•T•Y•L•E CUSTOM HOMES
Stan Hines
65 McCurdy St.
Concord, NC 28027
Phone: 704-795-1733
Fax: 704-721-3626

LifeStyle Custom Homes

Date: May 11, 2004
Drawn By: Travis Hartsell
Checked By:
Revisions: Dec. 12, 2004
CMV - 5/22/06
CMV - 6/2/06

All design and plans contained in these documents are the original work, concept and property of LifeStyle Custom Homes. Any reuse or reproduction of these documents in part or whole or media published by us without prior written consent from LifeStyle Custom Homes, Inc. and all documents are subject to change according to local building codes and the requirements.

Plan Number:
FA 526

Sheet Number:
3 of 9