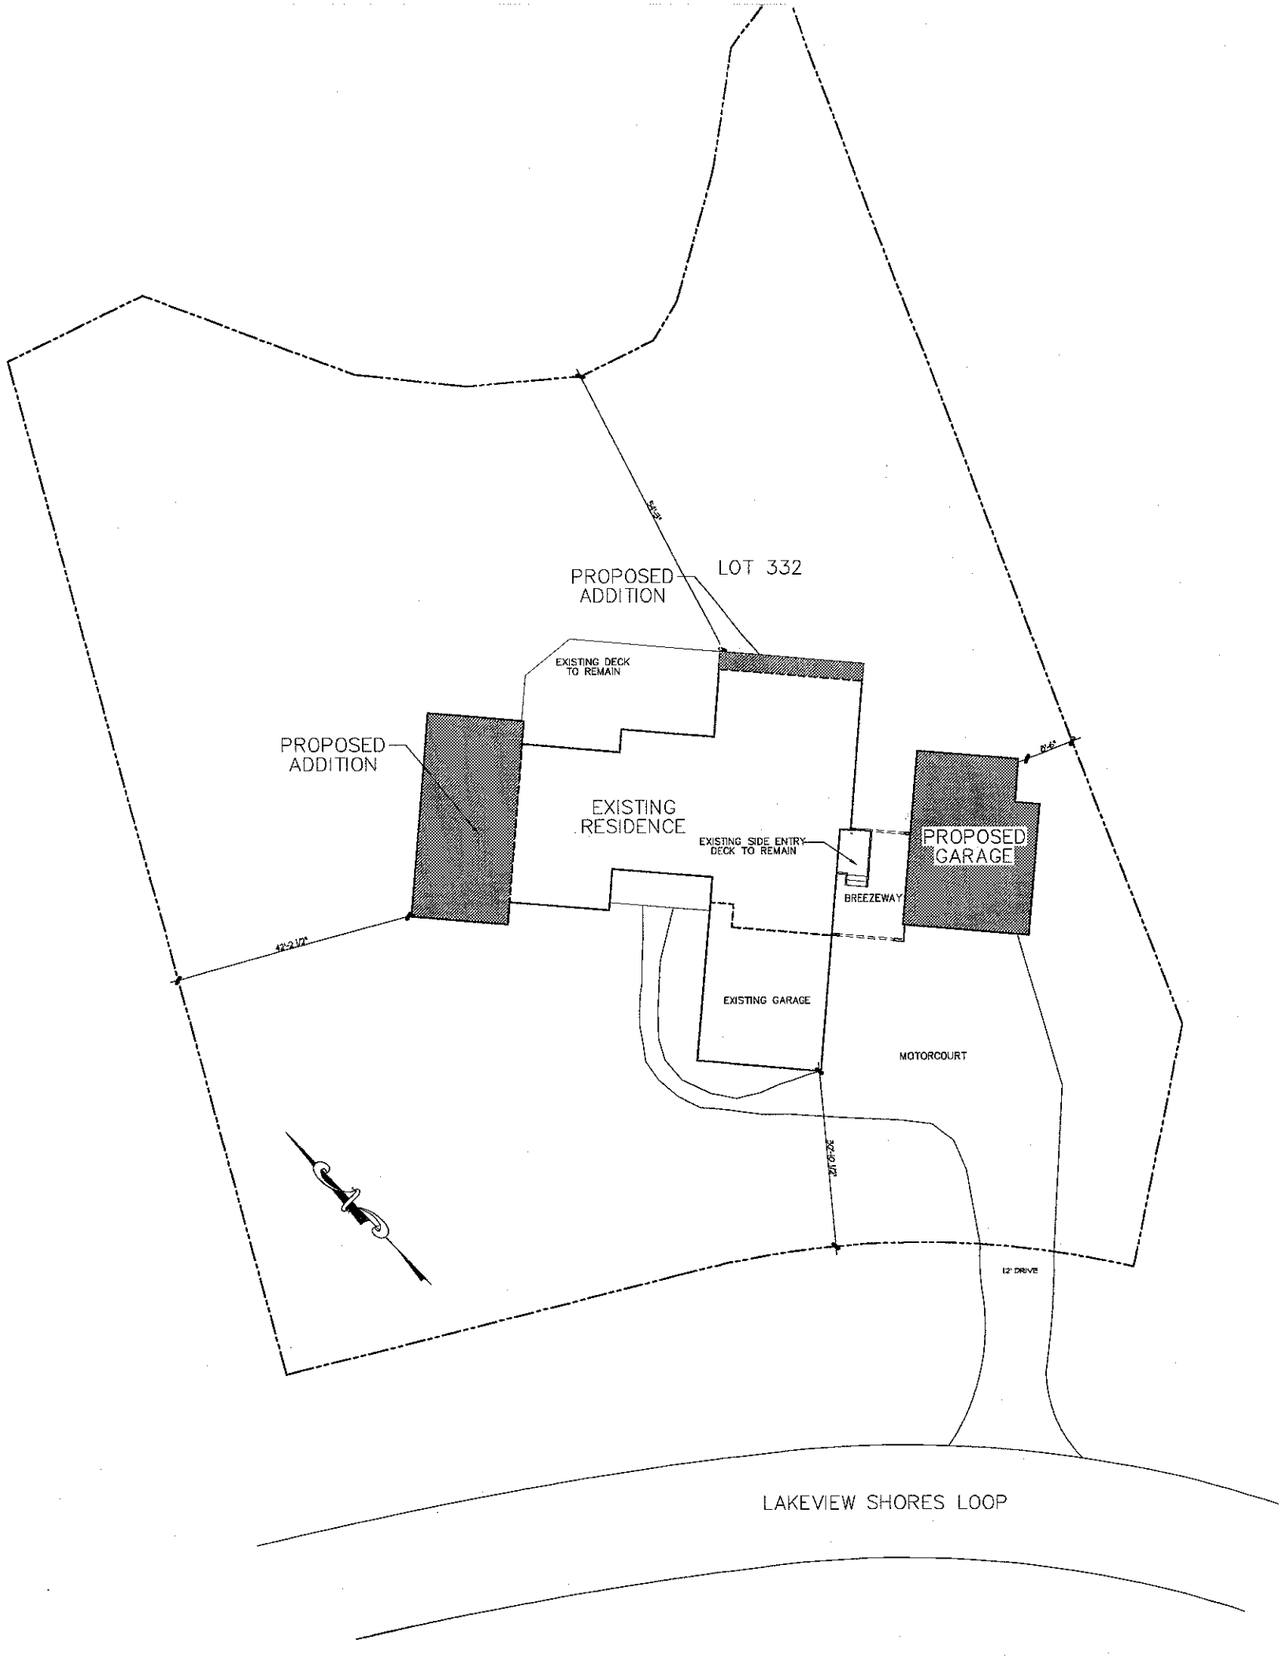


Willie Arriaga Jr
Residential Designer
(704) 737-9112
warriaga@bellsouth.net

DIENST
Custom Homes

A NEW RENOVATION FOR
Steve & Tara Schneider
252 Lakeview Shores Loop

SEAL

DRAWN BY: W.P.
DATE: Nov. 21, 2006

DRAWING TITLE:
SITE PLAN

SHEET NO: 1" = 10'-0"

2
OF 15 SHEETS