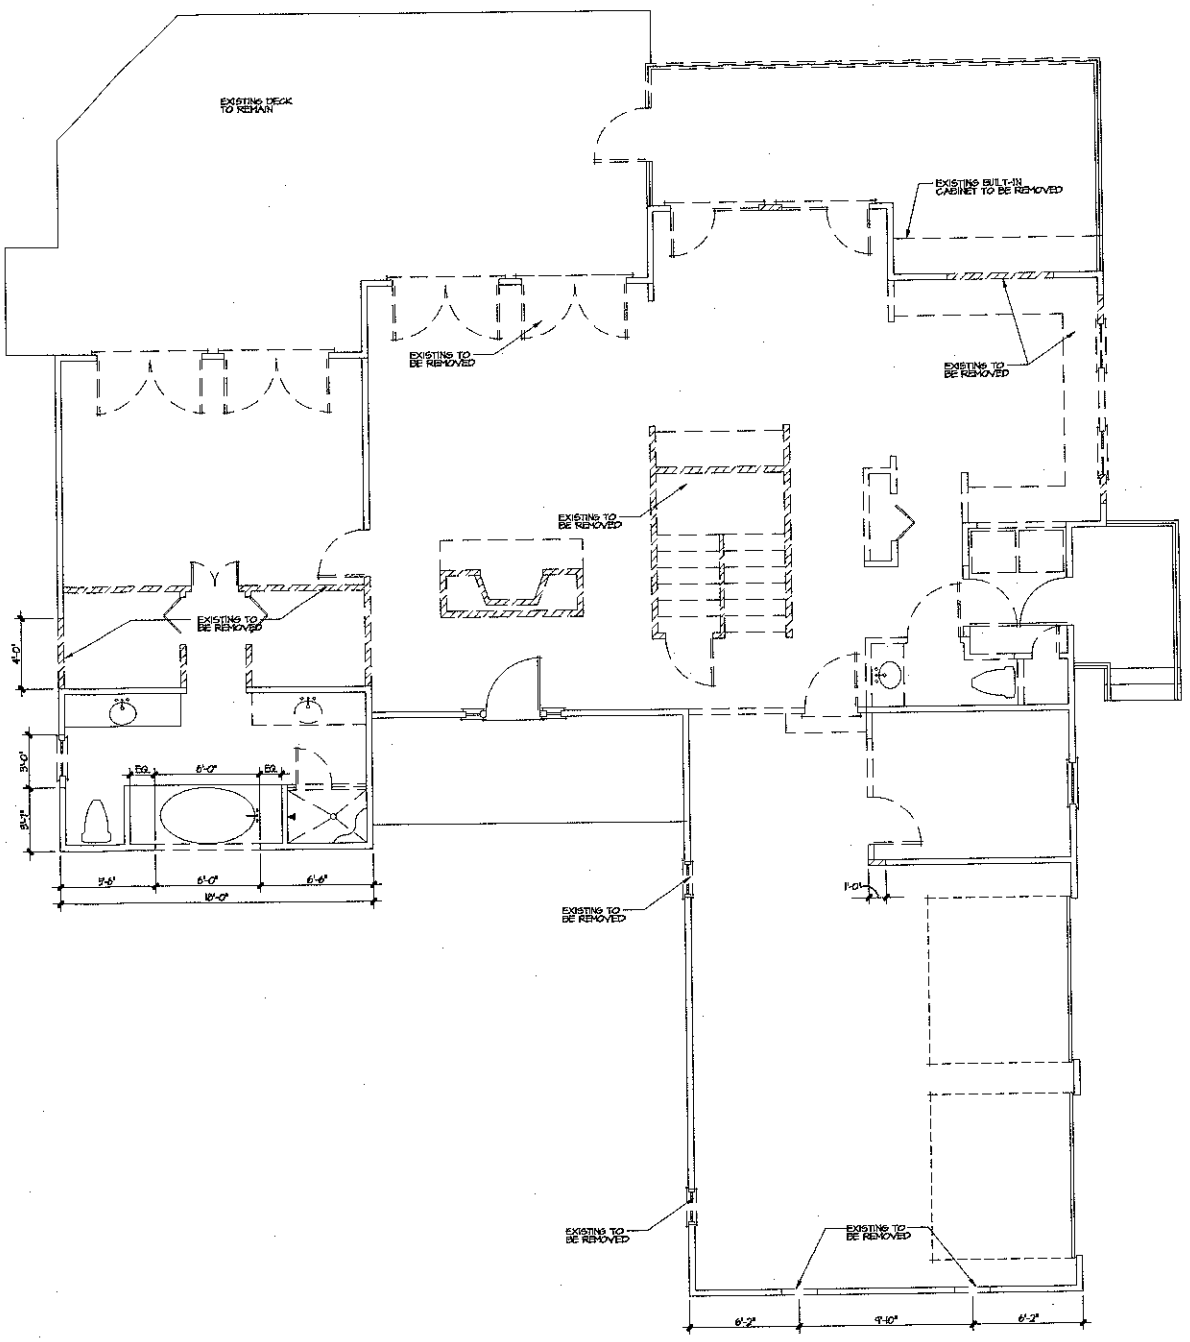


EXISTING MAIN LEVEL FLOOR PLAN
SCALE: 1/4" = 1'-0"

William Bruga Jr.
- Residential Designer -
(704) 737-9112
wbruga@bellsouth.net

DIENST
Custom Homes

A NEW RENOVATION FOR
Steve & Tara Schneider
252 Lakeview Shores Loop


SEAL

DRAWN BY:	DATE:
W.B.	Nov. 21, 2006

DRAWING TITLE:
FOUNDATION & MAIN DEMOLITION PLANS

SCALE: 1/4" = 1'-0"

SHEET NO.
3
OF 19 SHEETS

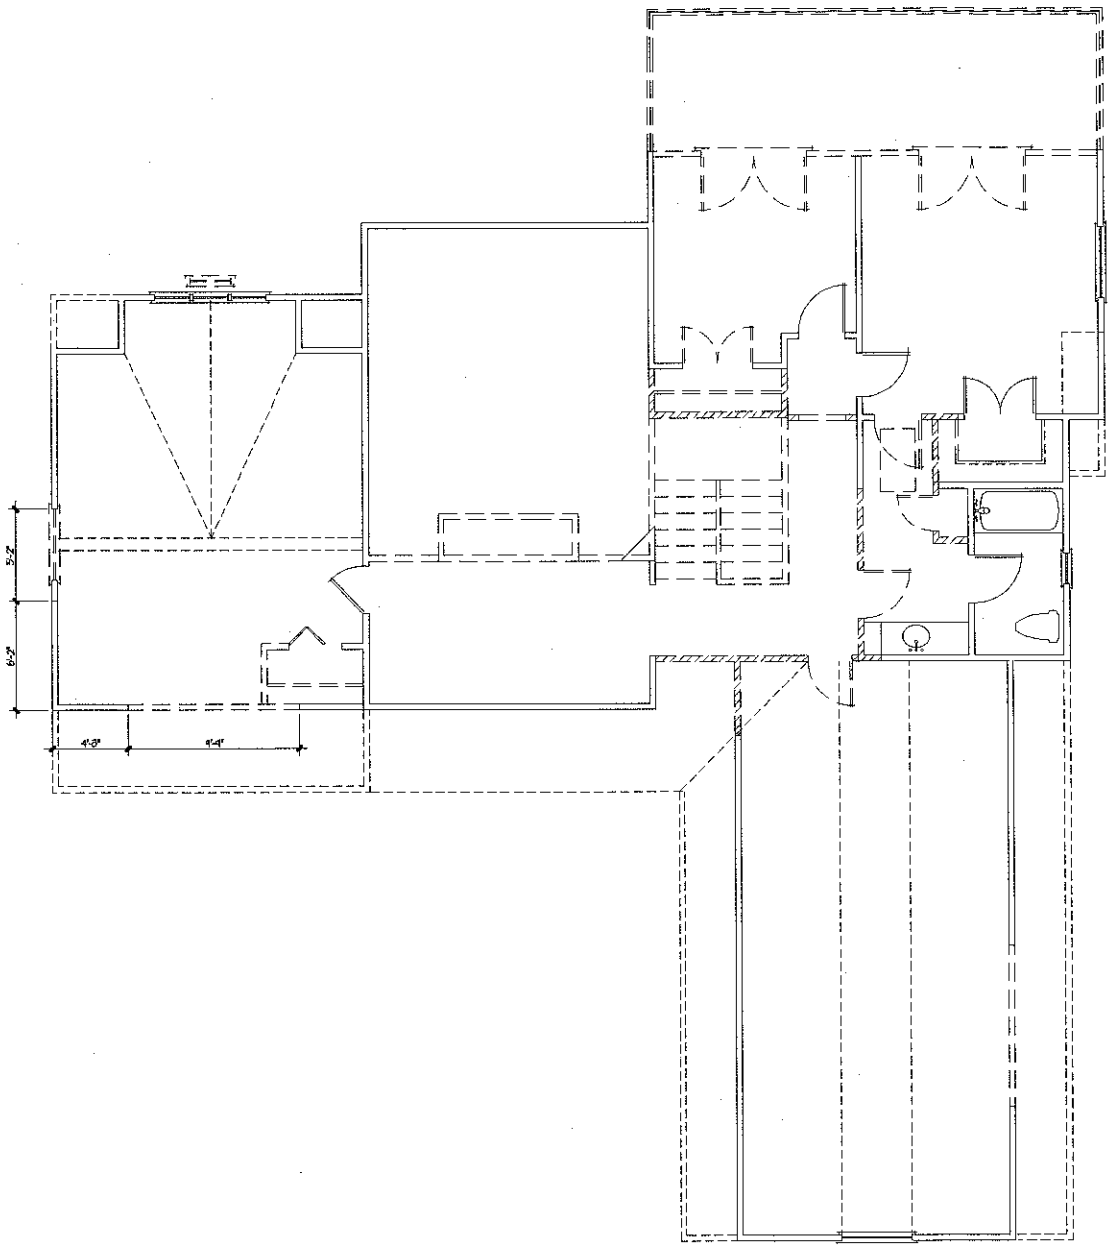

EXISTING UPPER LEVEL FLOOR PLAN

SCALE: 1/4" = 1'-0"