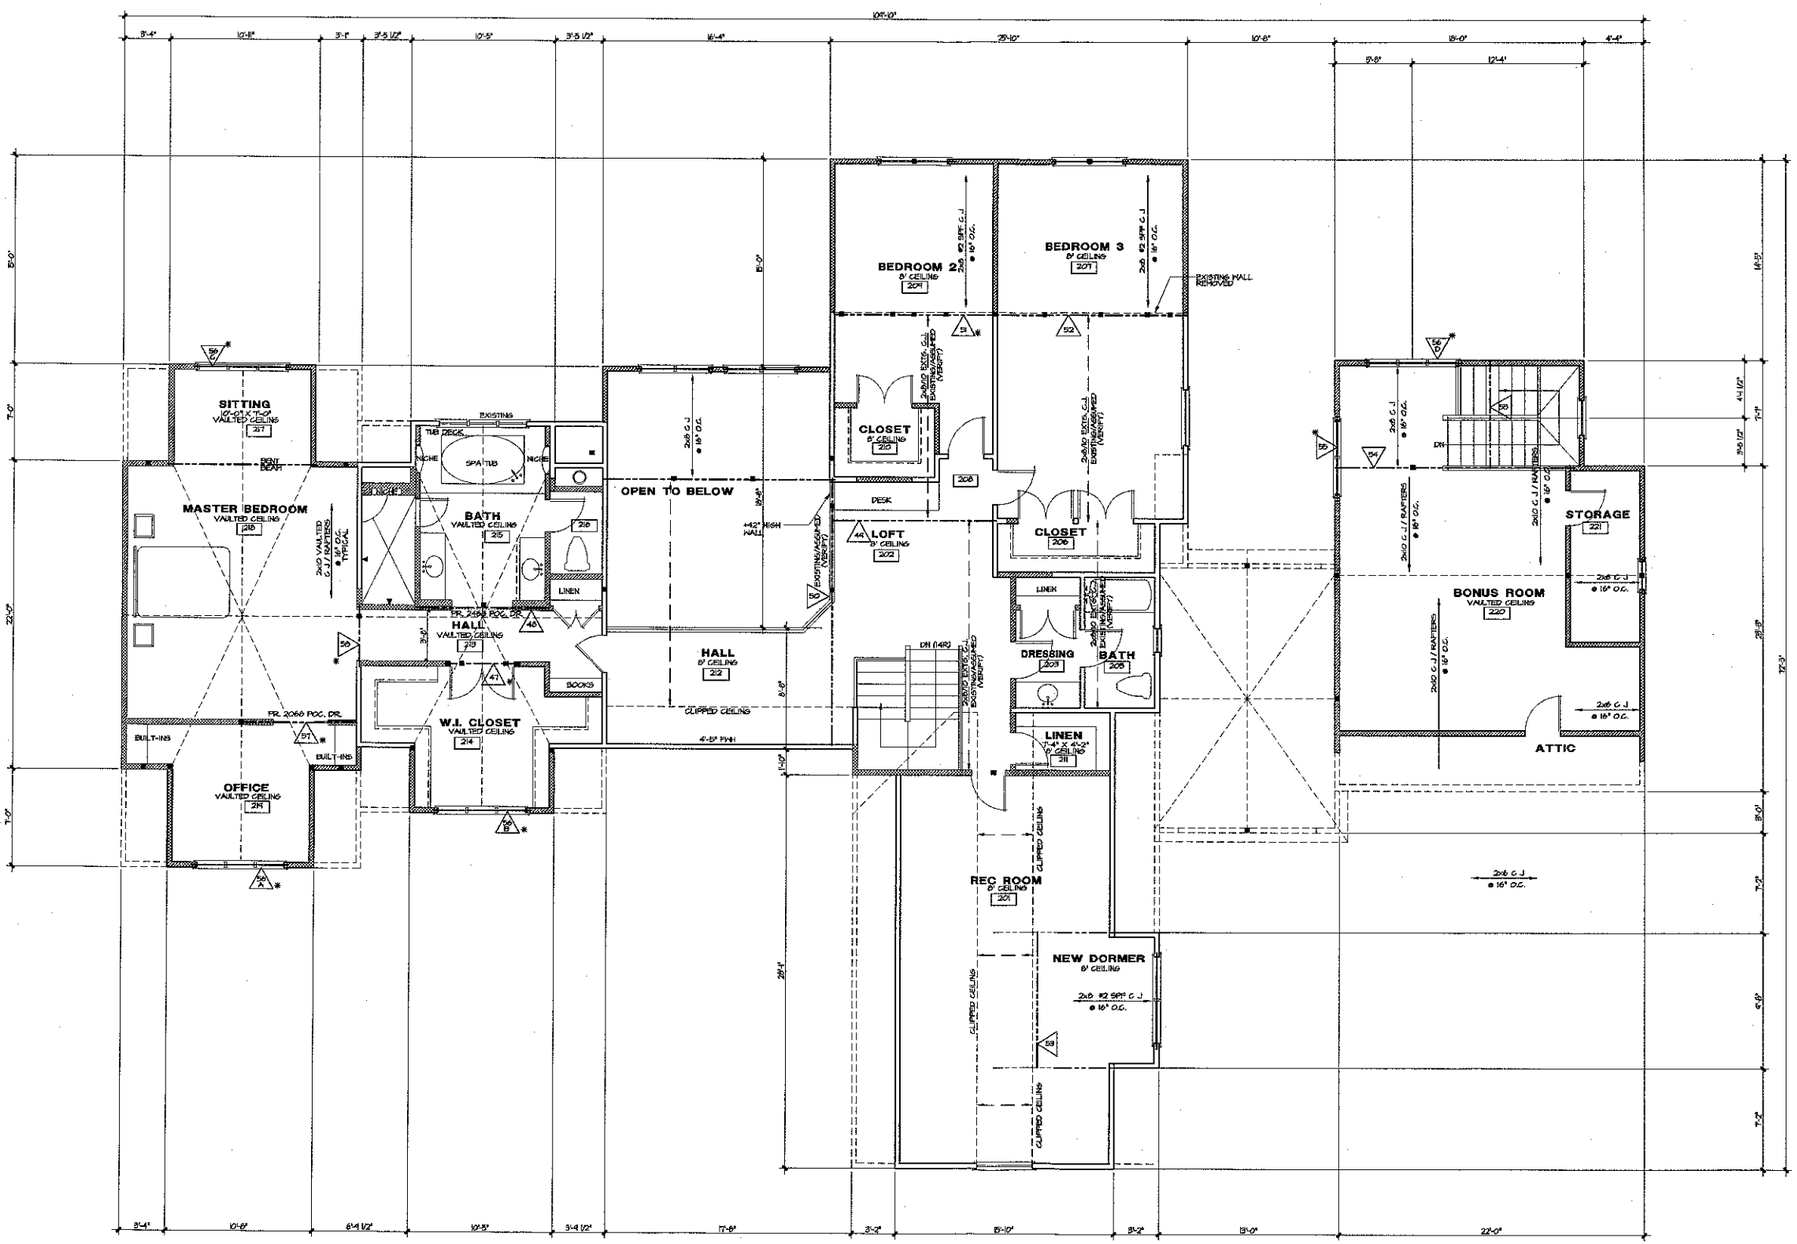


Willie Dienst Jr
Residential Designer
(704) 737-9112
jmgwillie@bellsouth.net

DIENST
Custom Homes

A NEW RENOVATION FOR
Steve & Tara Schneider
252 Lakeview Shores Loop

SEAL

DRAWN BY:	DATE:
M.F.	Nov. 21, 2004

DRAWING TITLE:


UPPER LEVEL FLOOR PLAN

SCALE: 1/4" = 1'-0"

SHEET NO.

7

OF SHEETS

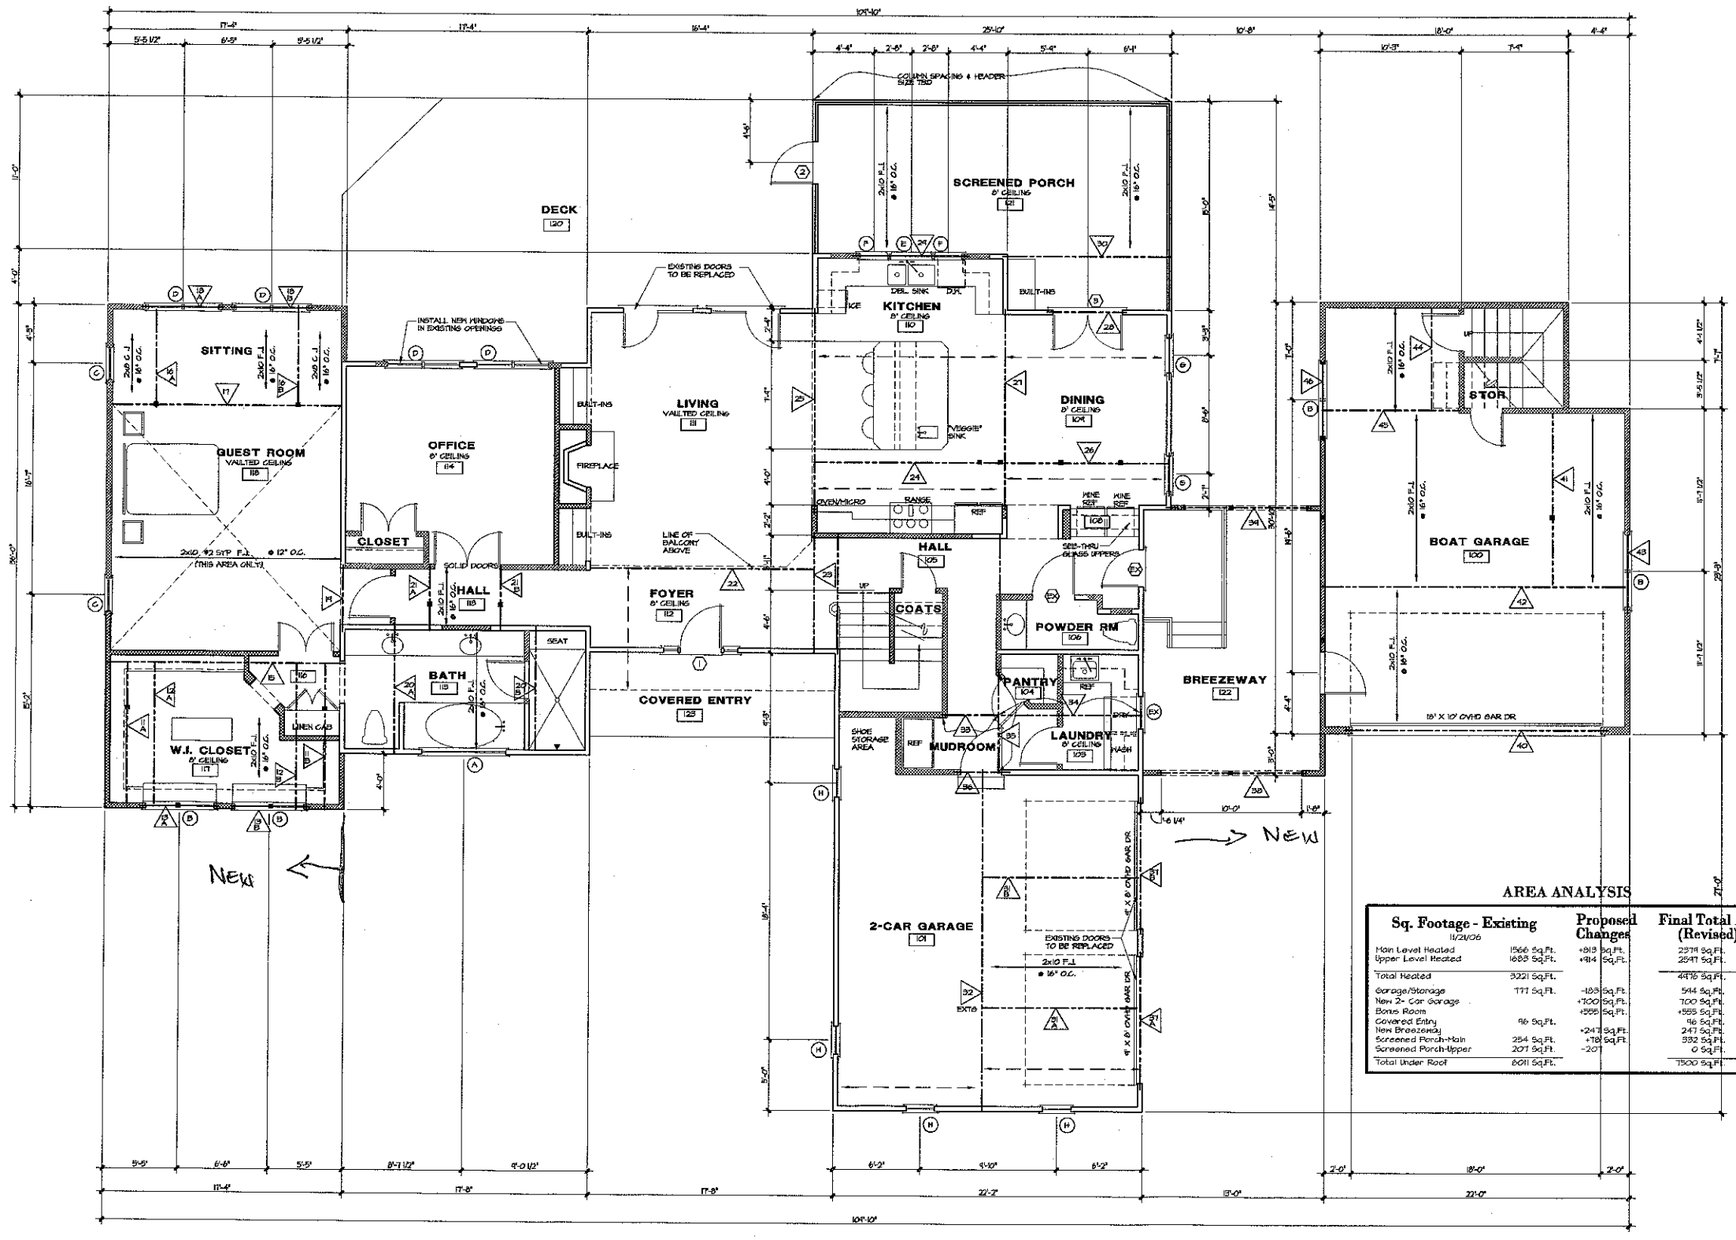

DOOR SCHEDULE

	SIZE	DESCRIPTION
1	5° x 6°	FRONT ENTRY DOOR W/ 2- 1° x 6° SIDELITES (SEE FRONT ELEVATION)
2	3° x 6°	SCREENED DOOR
3	2-2° x 6°	FRENCH DOORS
4	3° x 6°	ONE HOUR FIRE DOOR
5	3° x 6°	SOLID PANEL DOOR
6	2⁴ x 6°	SOLID PANEL DOOR
7	2⁸ x 6°	SOLID PANEL DOOR
8	2° x 6°	SOLID PANEL DOOR
9	2° x 6°	SOLID PANEL DOOR
10	2- 1⁸ x 8°	FRENCH
11	11° x 9°	ARCHED OPENING (SEE PAGE 13)
12	10° x 9°	ARCHED OPENING (SEE PAGE 13)
13	10° x 9°	ARCHED OPENING (SEE PAGE 13)
14	3° x 8°	CASED OPENING
15	2⁸ x 6⁸	SOLID PANEL DOOR
16	2⁴ x 6⁸	SOLID PANEL DOOR
17	2° x 6⁸	SOLID PANEL DOOR
18	3° x 6⁸	SOLID PANEL DOOR
19	2-2⁸ x 6⁸	SOLID PANEL DOORS
20	2-2° x 6⁸	SOLID PANEL DOORS
21	2°	TEMPERED GLASS DOOR
22	2⁸ x 6⁸	FRENCH
23	2-2° x 8°	SOLID PANEL DOORS

WINDOW SCHEDULE

	SIZE	DESCRIPTION
A	6° x 3°	FIXED HALF ROUND
B	2-2⁴ x 3²	DOUBLE HUNG
C	2⁴ x 5°	DOUBLE HUNG
D	2-2⁴ x 6⁷	DOUBLE HUNG
E	3° x 4²	CASEMENT
F	2° x 4²	CASEMENT
G	2⁸ x 5°	CASEMENT
H	2° x 4⁸	DOUBLE HUNG
I	3-2⁸ x 6°	CASEMENT
J	4° x 6°	FIXED
K	5° x 6°	FIXED W/ 2⁸ 8² CASEMENT ON EACH SIDE OF 4.2° ARCHED TRANSOM UNIT ABOVE ENTIRE UNIT (SEE REAR ELEVATION)
L	2° x 1°	TRANSOM
M	2-2° x 4⁸	CASEMENT
N	2-2⁸ x 6°	CASEMENT
O	2⁸ x 4⁸	CASEMENT
P	3° x 5°	ARCHED TOP CASEMENT W/ FALSE MULLION
Q	5° x 5°	CASEMENT W/ FALSE MULLION
R	2-2⁸ x 5⁸	CASEMENT
S	3-2⁸ x 5⁸	CASEMENT
T	2° x 4°	CASEMENT W/ EGRESS HARDWARE
U	2° x 2⁸	CASEMENT
V	2-2⁸ x 3⁸	CASEMENT
W	2° x 2°	FIXED (TEMPERED)
X	4°	FIXED ARCHED WINDOW TO MATCH ARCH OF BARREL

AREA ANALYSIS

Sq. Footage - Existing 11/29/06		Proposed Changes	Final Total Area (Revised)
Main Level Heated	1566 Sq.Ft.	+813 Sq.Ft.	2378 Sq.Ft.
Upper Level Heated	1688 Sq.Ft.	+914 Sq.Ft.	2591 Sq.Ft.
Total Heated	3221 Sq.Ft.		4416 Sq.Ft.
Garage/Storage	777 Sq.Ft.	-183 Sq.Ft.	594 Sq.Ft.
New 2- Car Garage		+700 Sq.Ft.	700 Sq.Ft.
Bonus Room		+565 Sq.Ft.	+565 Sq.Ft.
Covered Entry	96 Sq.Ft.		96 Sq.Ft.
New Breezeway		+247 Sq.Ft.	247 Sq.Ft.
Screened Porch-Main	254 Sq.Ft.	+78 Sq.Ft.	332 Sq.Ft.
Screened Porch-Upper	207 Sq.Ft.	-207	0 Sq.Ft.
Total Under Roof	6011 Sq.Ft.		7500 Sq.Ft.

Willie Prugar Jr
Residential Designer
(704) 737-9112
Jrugar@carolina.rr.com

DIENST
Custom Homes

A NEW RENOVATION FOR
Steve & Tara Schneider
252 Lakeview Shores Loop

SEAL

DRAWN BY: KF
DATE: Nov. 21, 2006

DRAWING TITLE:
MAIN LEVEL FLOOR PLAN

SCALE: 1/4" = 1'-0"

SHEET NO:
6
OF SHEETS