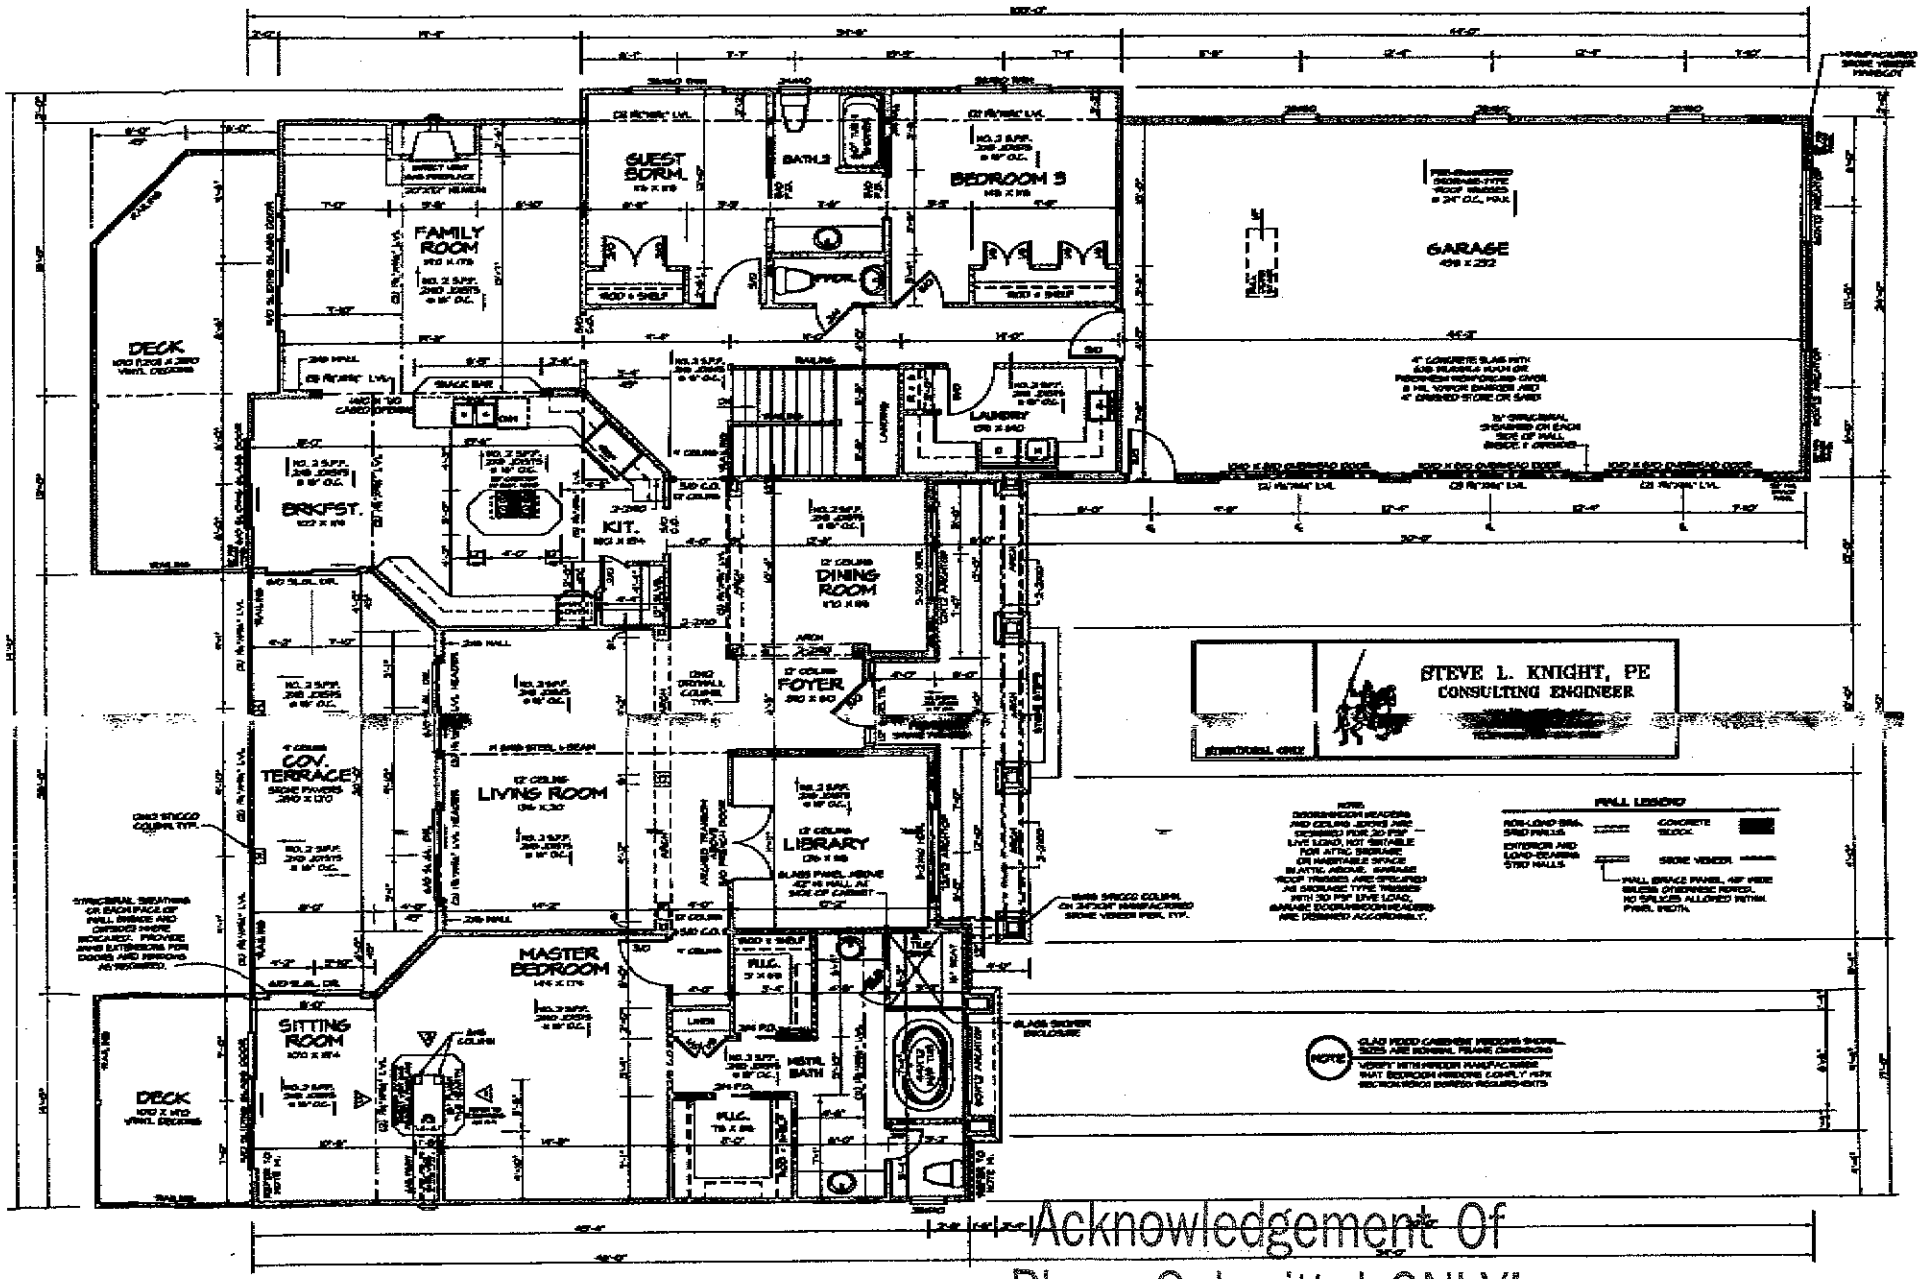


FIRST FLOOR PLAN 3191 SQUARE FEET HEATED

Acknowledgement Of
Plans Submittal ONLY! SCALE: 1/4"=1'-0"

Date 11/29/05

Date _____

NOV-03-05 12:31 PM DESIGNS UNLTD. 8282569737 P.02