IREDELL COUNTY HEALTH DEPARTMENT
ENVIRONMENTAL HEALTH DIVISION
Application For Improvement Permit

ALL items on this application form must be completed before Health Department can begin work. One application must be completed by the property owner or agent for each (proposed) site.

PERSONAL INFORMATION:

OREN EUGENE BYERS | 704-9926041 | 12731 HOLLYHOCK LN | HUNTERSVILLE | NC 28177
Applicant | Phone # | Mailing Address | City | State | Zip Code

PETER MUHLHAUSER | 2210 SHOVELINE PL | JOHNS ISLAND | S.C. | 29455
Current Property Owner | Mailing Address | City | State | Zip Code

PROPERTY INFORMATION:

(Proposed) Subdivision Name	(Proposed) Lot #	(Proposed) Block/Section #	State Road #
	385		

PRIVATE WELL | | 4627513587
(Proposed) Water Supply: Public, Private Well | **Preliminary Plat Approval Date** (DEVELOPERS ONLY) | Tax Map #

Specific Directions to Property BRAWLEY SCHOOL RD T/R ON MCKENDRY T/R ON HIGH CIRCLE T/R ON CHARTER PLACE LOT 385 CHARTER PLACE

TYPE OF FACILITY: (use check (X) or number as appropriate)

House ✓ Mobile Home _____ Commercial _____ No. Bedrooms 4 No. Baths 4 1/2

No. Persons or Employees (commercial only) _____ Basement ✓ Basement with Plumbing ✓


Crawl Space _____ Concrete Slab _____ Garbage Disposal _____ Jaccuzi or spa _____

COVENANT AND SIGNATURE:

I hereby make application to the Iredell County Health Department for a soils/site evaluation of the property described above. This evaluation is to be conducted for the sole purpose of obtaining a septic system Improvement Permit. I hereby authorize Iredell County Health Department representatives to go onto the above property for purposes of conducting this evaluation. I understand that, by state law, any Improvement Permit issued on the above property may be voided if substantial changes are made to the designated sewage system site. The issuance of an Improvement Permit by the Iredell County Health Department does not relieve me from compliance with all other relevant state/local laws or regulations. As owner or authorized agent, I covenant that the contents of this application are true and represent the maximum facilities intended to be placed on this property to my knowledge to date.

I understand that any Improvement Permit issued on the above property is valid for five (5) years from the issuance date and is subject to revocation if the above described site plans or intended use changes.

5/28/02 DATE Oren Eugene Byers SIGNATURE OF OWNER/AUTHORIZED AGENT

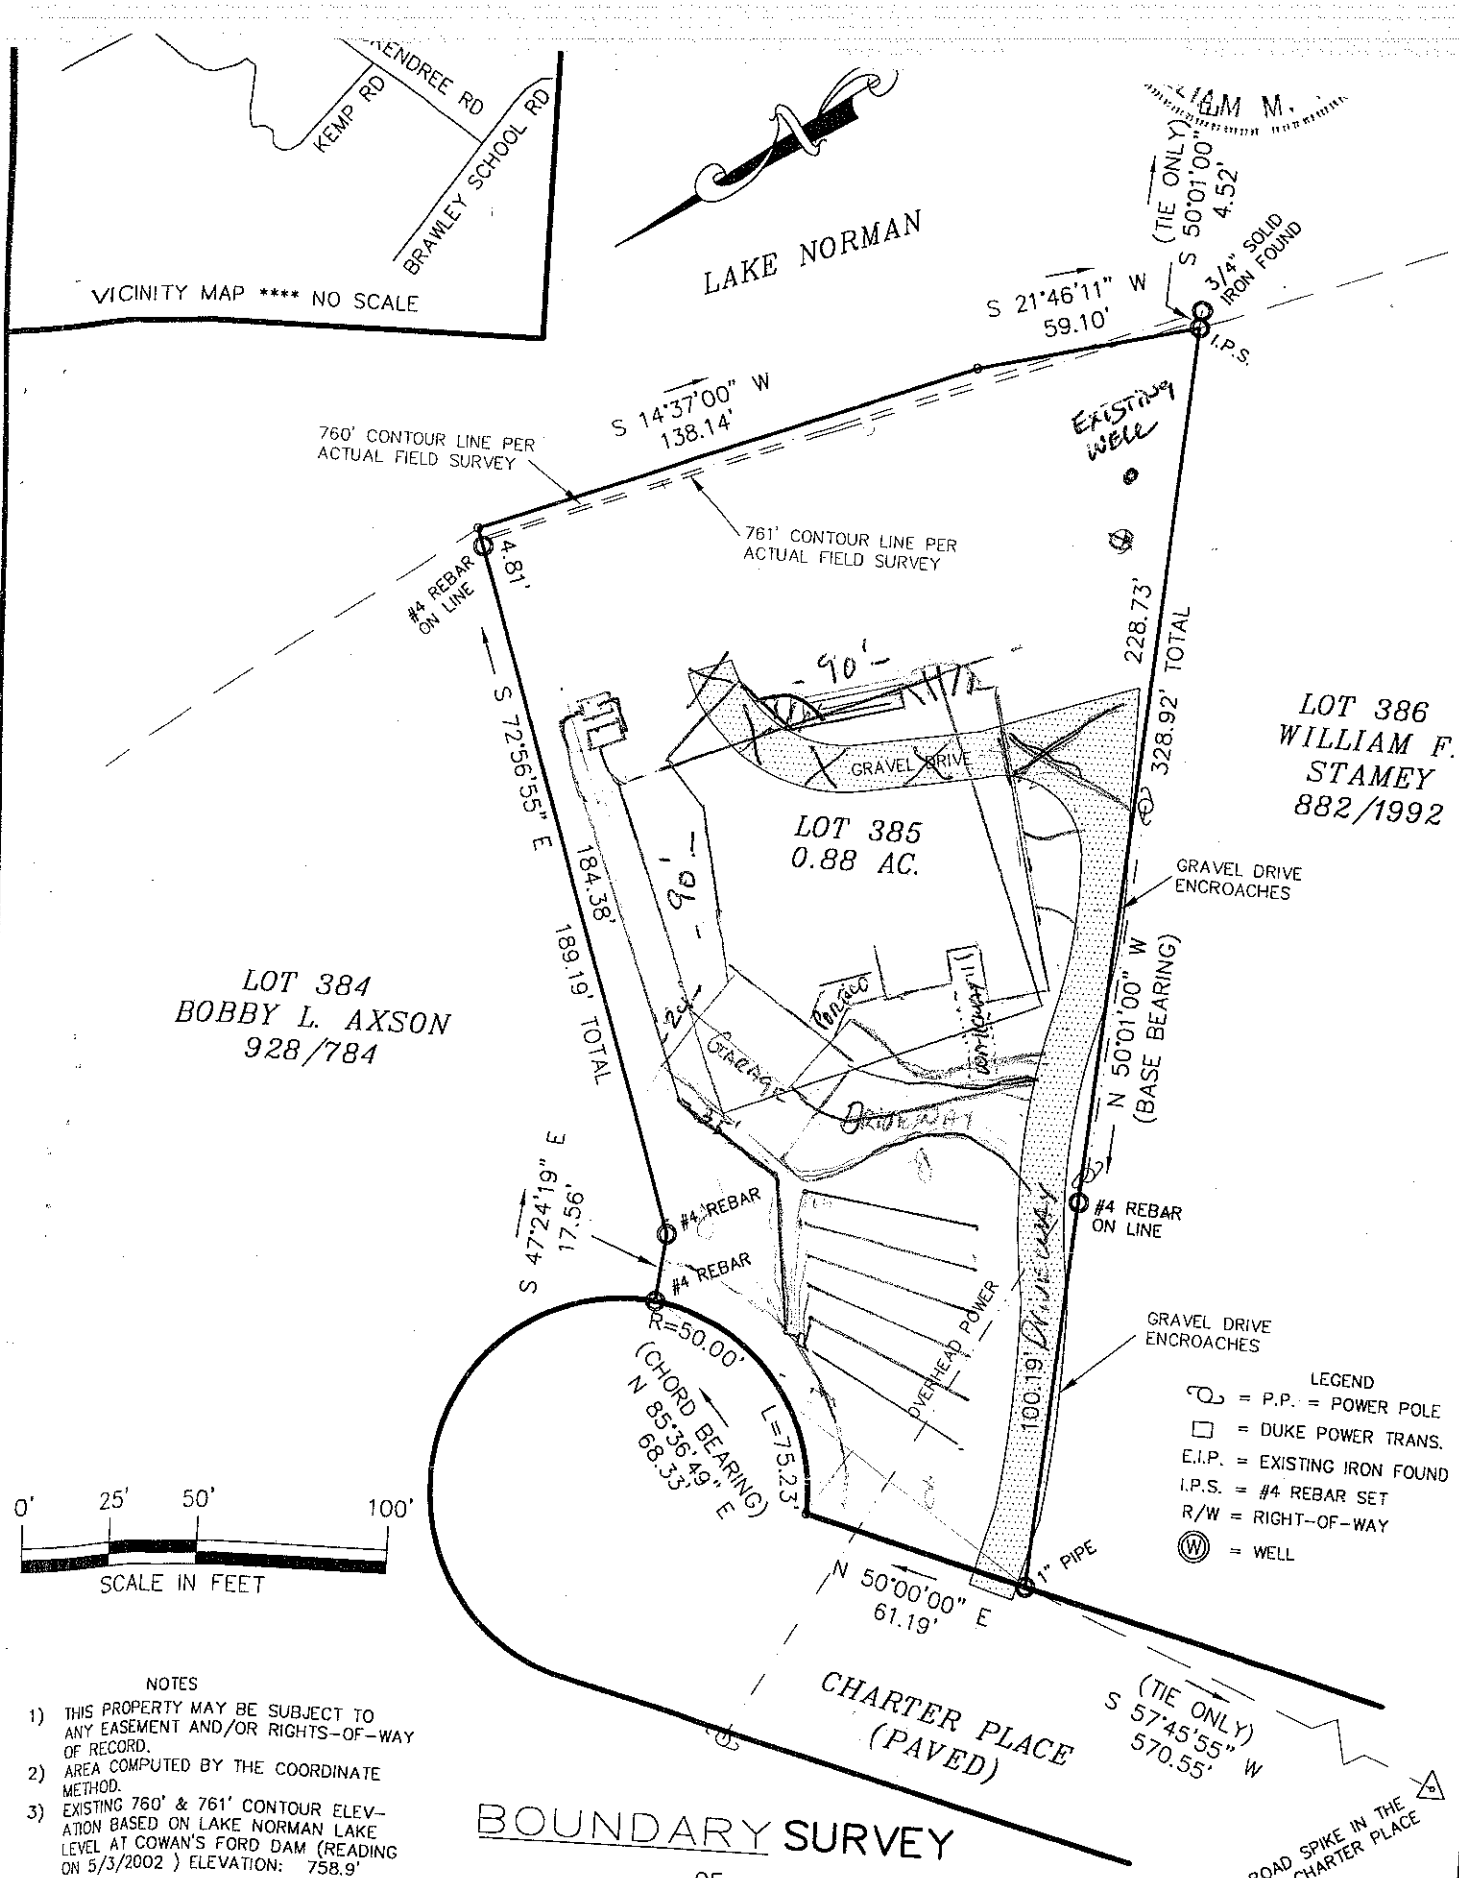

NOTES

1) THIS PROPERTY MAY BE SUBJECT TO ANY EASEMENT AND/OR RIGHTS-OF-WAY OF RECORD.
2) AREA COMPUTED BY THE COORDINATE METHOD.
3) EXISTING 760' & 761' CONTOUR ELEVATION BASED ON LAKE NORMAN LAKE LEVEL AT COWAN'S FORD DAM (READING ON 5/3/2002) ELEVATION: 758.9'

BOUNDARY SURVEY

OF

LOT 385 CRESCENT LAND & TIMBER CORP., SECT. 8

DAVIDSON TWSP., IREDELL CO., N.C.

SCALE 1" = 50'

ACQUIRED BY:

OREN E. & LISA E. BYERS

FIELD BOOK:
FILE: 8350
DC FILE:
TAX MAP NO: 4627-51-3587