James A. Sutton June 29, 2006

16"x16" BRICK PILASTERS TO DECK ABOVE.

SEE A10

SOLID BRICK PAVERS IN MUD BASE
- ON 4" CONC. SLAB ON 6 MIL POLY
- ON 4" COMP. GRAVEL ON COMP. SOIL.

9'-0" (NTS)

5 1/8" 16" 13'-4" 10'-10" 6'-0" 16" 5 1/8"

3°5⁴ DH. L-3 3°5⁴ DH.

L-14

7/12

8'x7' FR. SLIDE. L-15

DBL BRICK VENR 8" BLK CMU

6" EXT STUD WALL INSULATED TO HEAT SP. 15'-10"

4" 6'-10" 4" 4"

28°

17'-8" LINE OF DROP'D CEIL.

6/12

YARD TOOLS SKIES ETC.

2 TROWEL FIN. CONC. DROP CEIL AS REQ'D.

7 GAME ROOM CARPET CEIL'G HT. 9'-7"

9'-4"

GLAZED FRENCH

5 FAMILY ROOM C/G HT. 9'-7" BOXED TRAY HARD TILE

SEE STONE 2" AFF. HEARTH

8'x8' SKYLT

20" 40" 12" 20" 40" 12" 20" 40" 12"

10'-8 5/8"

15'-10"

28'-10 1/4"

13'-4"

2'-8"x7'-0" METAL L-2

8 MECHANICAL RM.

LINE OF CEIL'G DROP TO 8'-0"

3'-8"

2'6⁸

LINE OF DROPPED CEIL'G.

4" 19'-8" 4" 3'-0" 4" 3'-4" 4" 5'-4" 4" 8'-4"

3°44 DHF L-6

WIND 3'-0"

28'-0"

INSTALL 5/8" F.C. GYP. BD. ON 2x4 STUDS @ 16" OC ON GARAGE WALL & YARD STOR. WALLS.

9/12

L-1 EL. OVERH'D 9'0"x8'0" HI

SLOPE TO DRAIN.

CEIL'G HT. 9'-7"

1 GARAGE TROWEL FIN.

4" CONC W/ 4x4 x 10/10 WWM ON 6 MIL POLY ON 4" COMP. CRUSHER-RUN, ON COMP. RED CLAY @ 2,500 #/ft².

13'-10"

12'-2"+

10'-9"+

CLOSED STRINGER W/PICKETS

7 11/16" TOTAL 7 7/8"

UP 9 @

HALL 3 HARD TILE 2'-9" 8'-0"

27" REFG. 30" 5'-1"

2-2068 GLAZED FR.

SEE A-10

60"x36" TUB & SHO. UNIT.

HARD TILE BATH 4 8"C.HT.

CHILDRENS VIDEO ROOM C/G HT. 8'-0" 6 CARPET

2'6" STUD WALL FOR PLUMB.

6" STUD WALL IN BATH

4" STUDS AT 8" BLK. RE. REQ'D FOR PLUMB. ABOVE. INSULATE. SEE SPECS.

11'-10"

DROP CEIL TO 8'-0" AS REQ. FOR MECH.

CARPET STEPS.

UP 2 RISERS

2'6⁸

7'-4"

5 1/8"

12" CONC. BLK WALL TO MIN. 4" ABOVE BACK FILL WATER-PROOF W/ MEMBRANE & LAP OVER FOOTG.

10/12

TERMITE TREAT & BACKFILL ALL MATERIAL TO BE CLEAN OF DEBRIS. USE #7 STONE ALL THE WAY TO SURFACE OVER PERIMETER DRAIN

12" CONC. BLOCK WALL UP TO MIN 4" ABOVE FINISH GRADE THEN FLASH & INSTALL VENEER TO FOUNDATION W/ WEEP HOLES @ 33" O.C.

21"x48" ACCESS DOOR


5'-4"

CONC. BLOCK

8" CONC. BLK REINFD W #4@48" OC.

3. SEE LARGE SCALE DRAWINGS FOR ALL FIREPLACES & HEARTHS. COORDINATE!

4. WINDOW DIMENSIONS ARE NOT ANY ONE MANUFACTURER BUT ARE BASIC ROUGH OPENING DIMENSIONS. MANUFACTURER SHALL BE THAT SELECTED BY OWNER OR OWNERS REP.

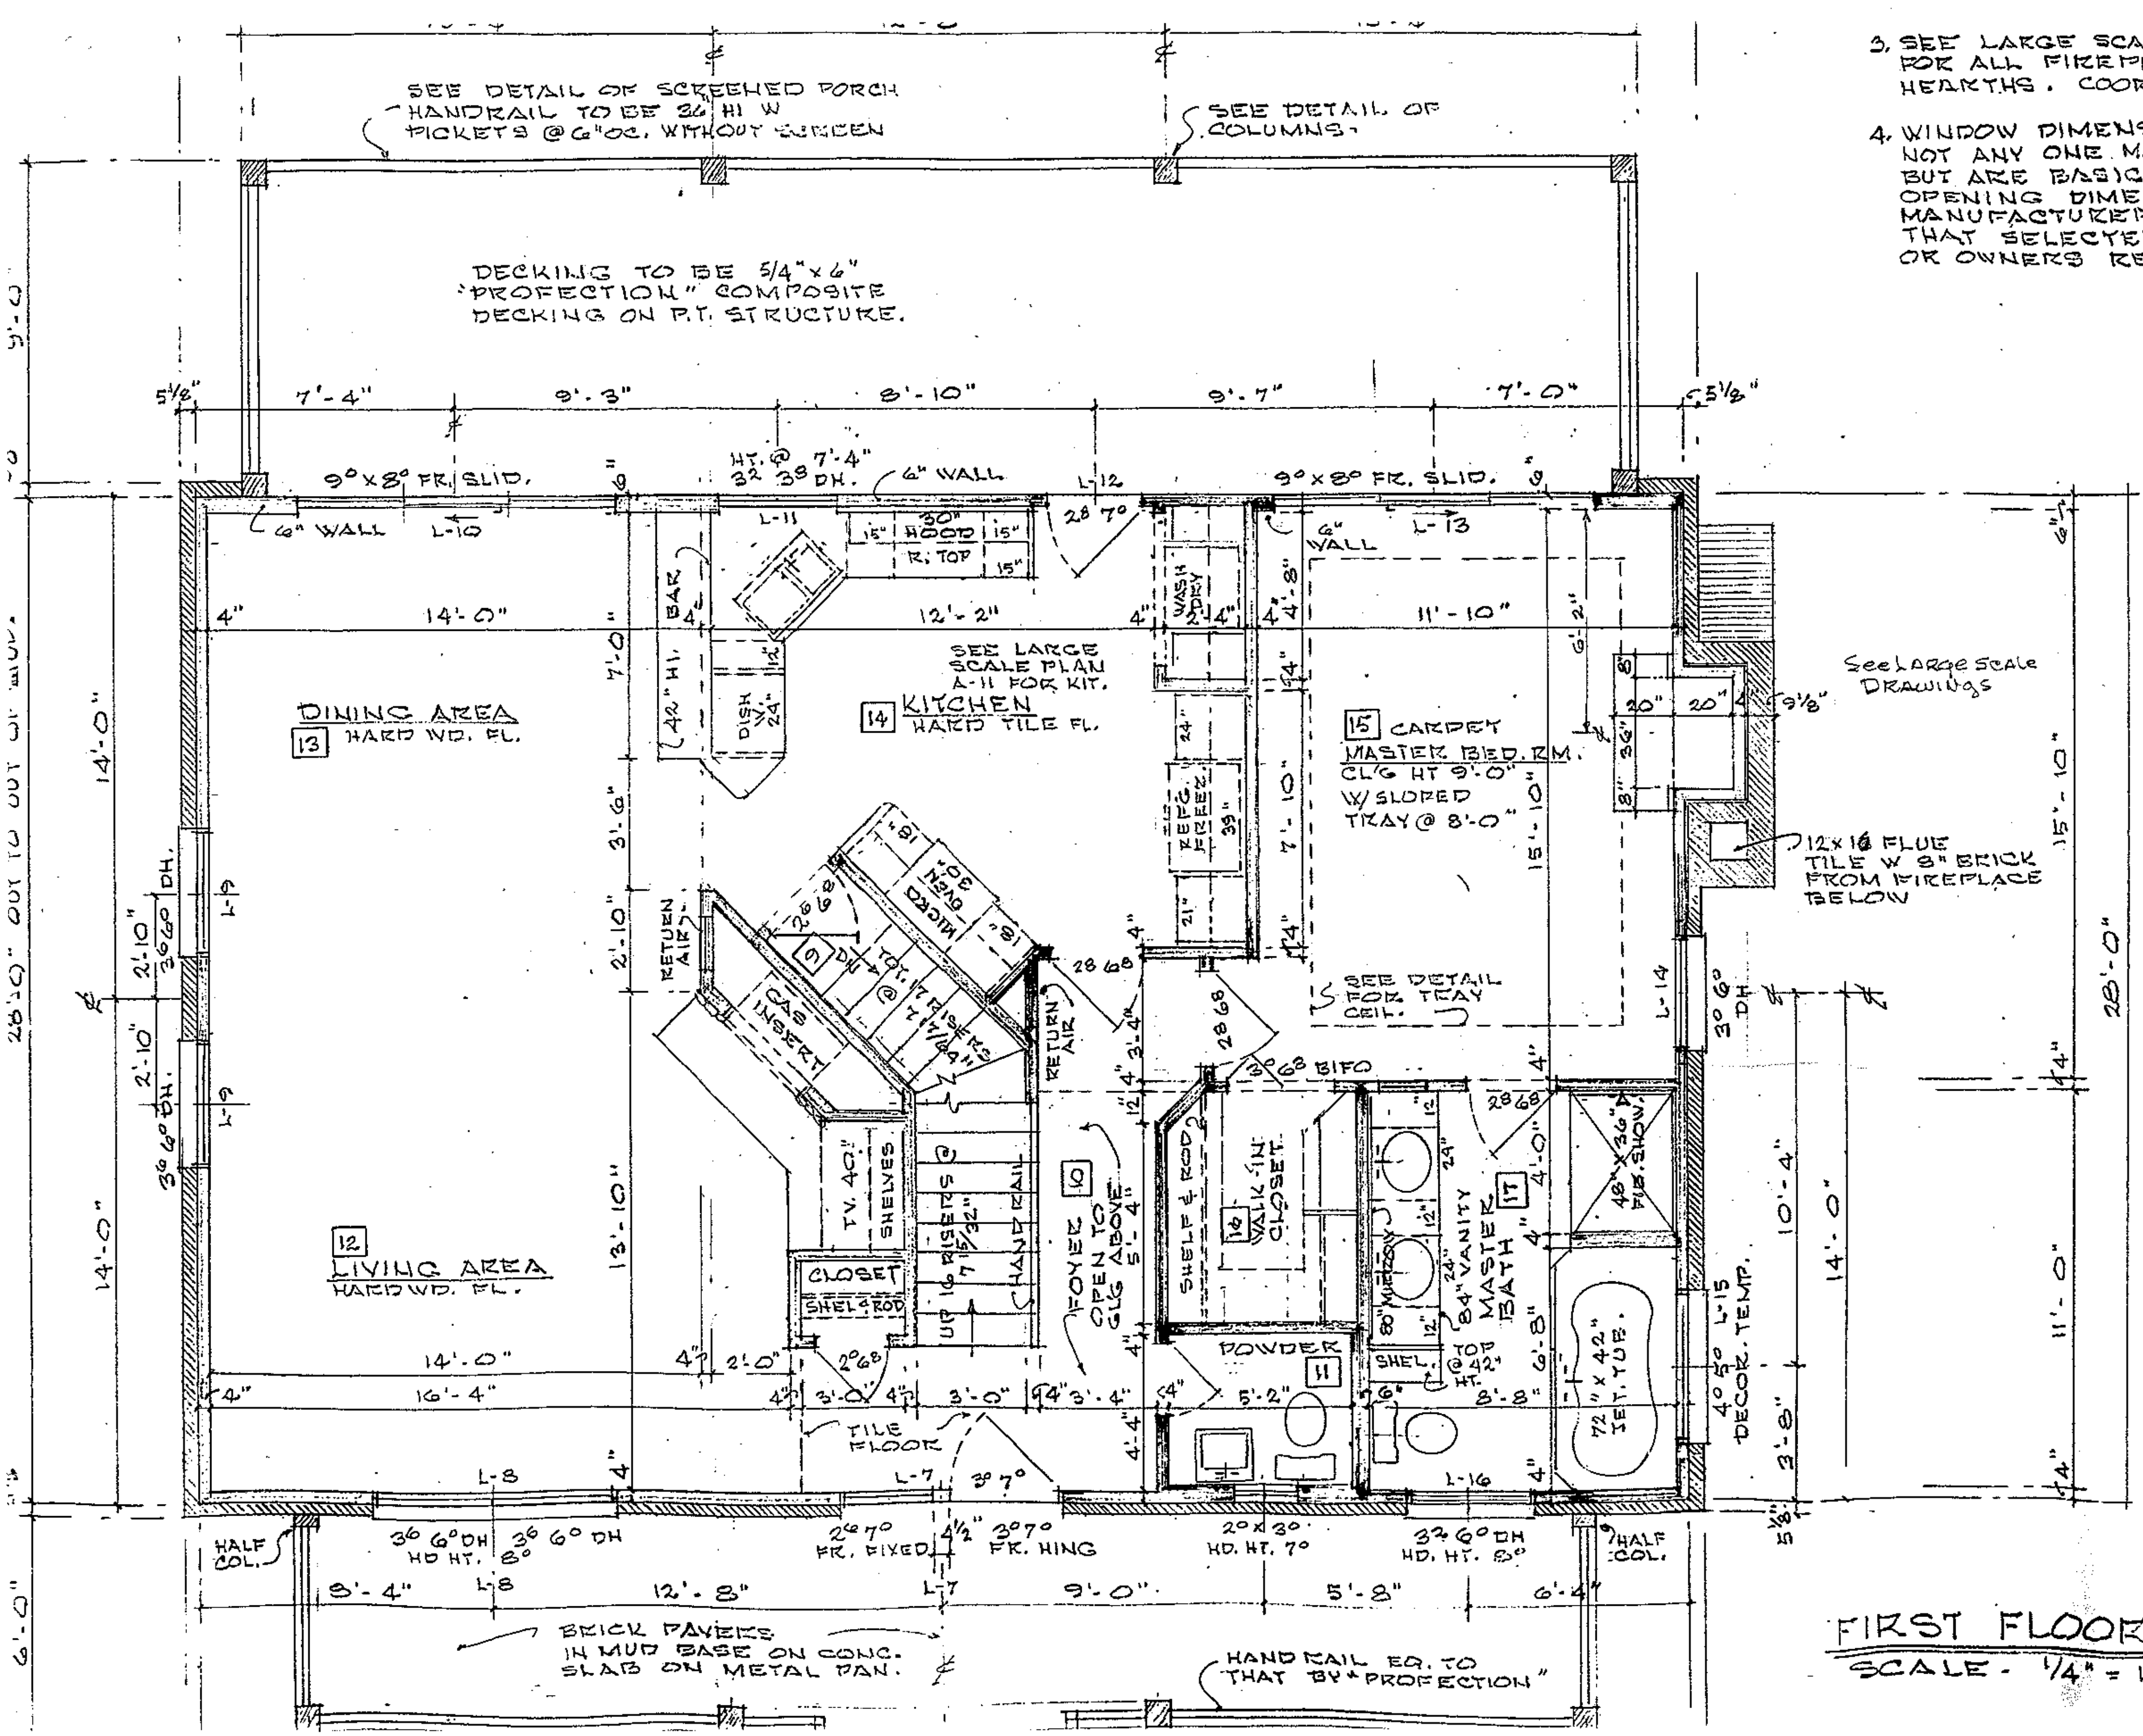


Maria Dolson 6/29/05

James A. Sutton 6/29/2005

FIRST FLOOR PLAN

SCALE - 1/4" = 1'-0"

2. SILL HT. OF E<
WINDOWS TO
ABOVE FIN. FL

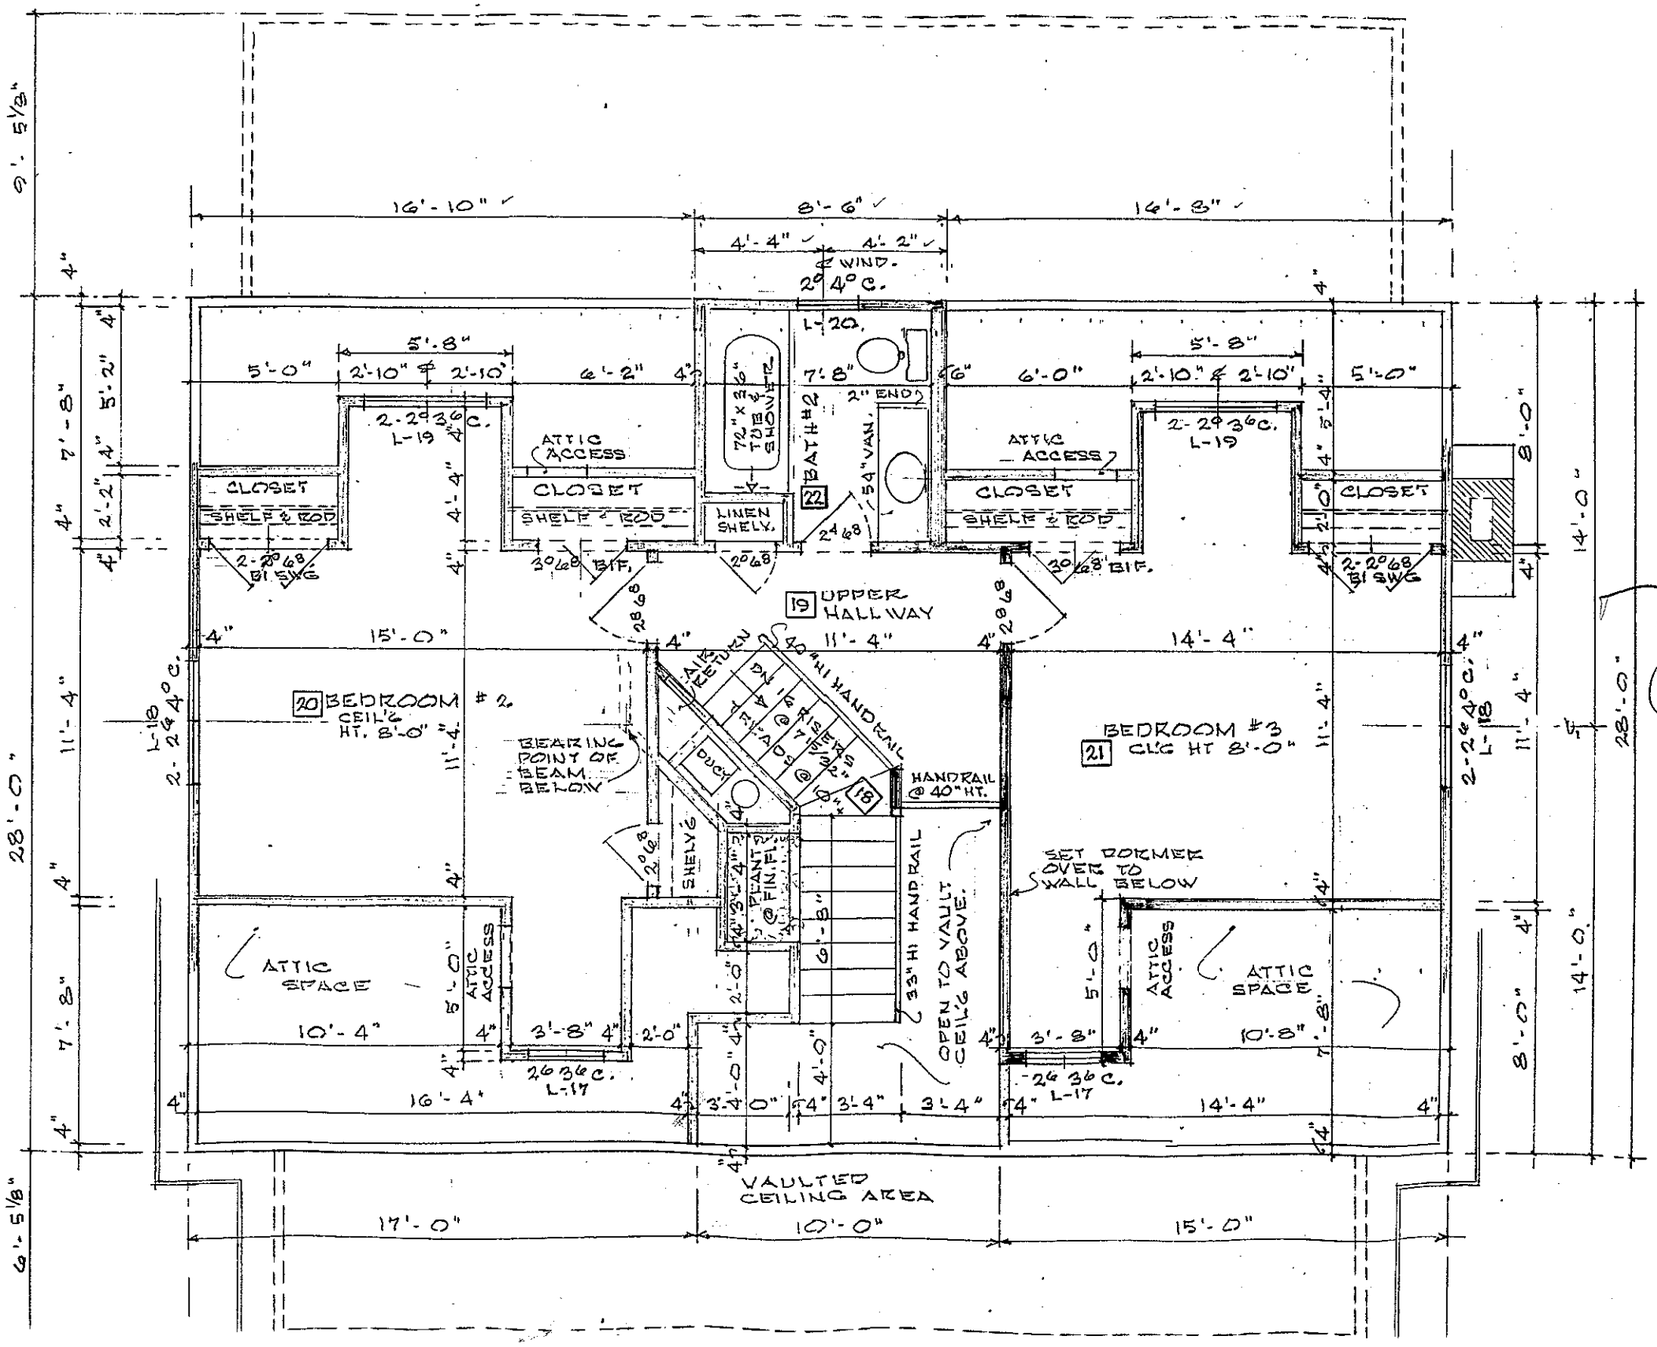

Maria Dotson 6/29/05

James A. Dotson 2005