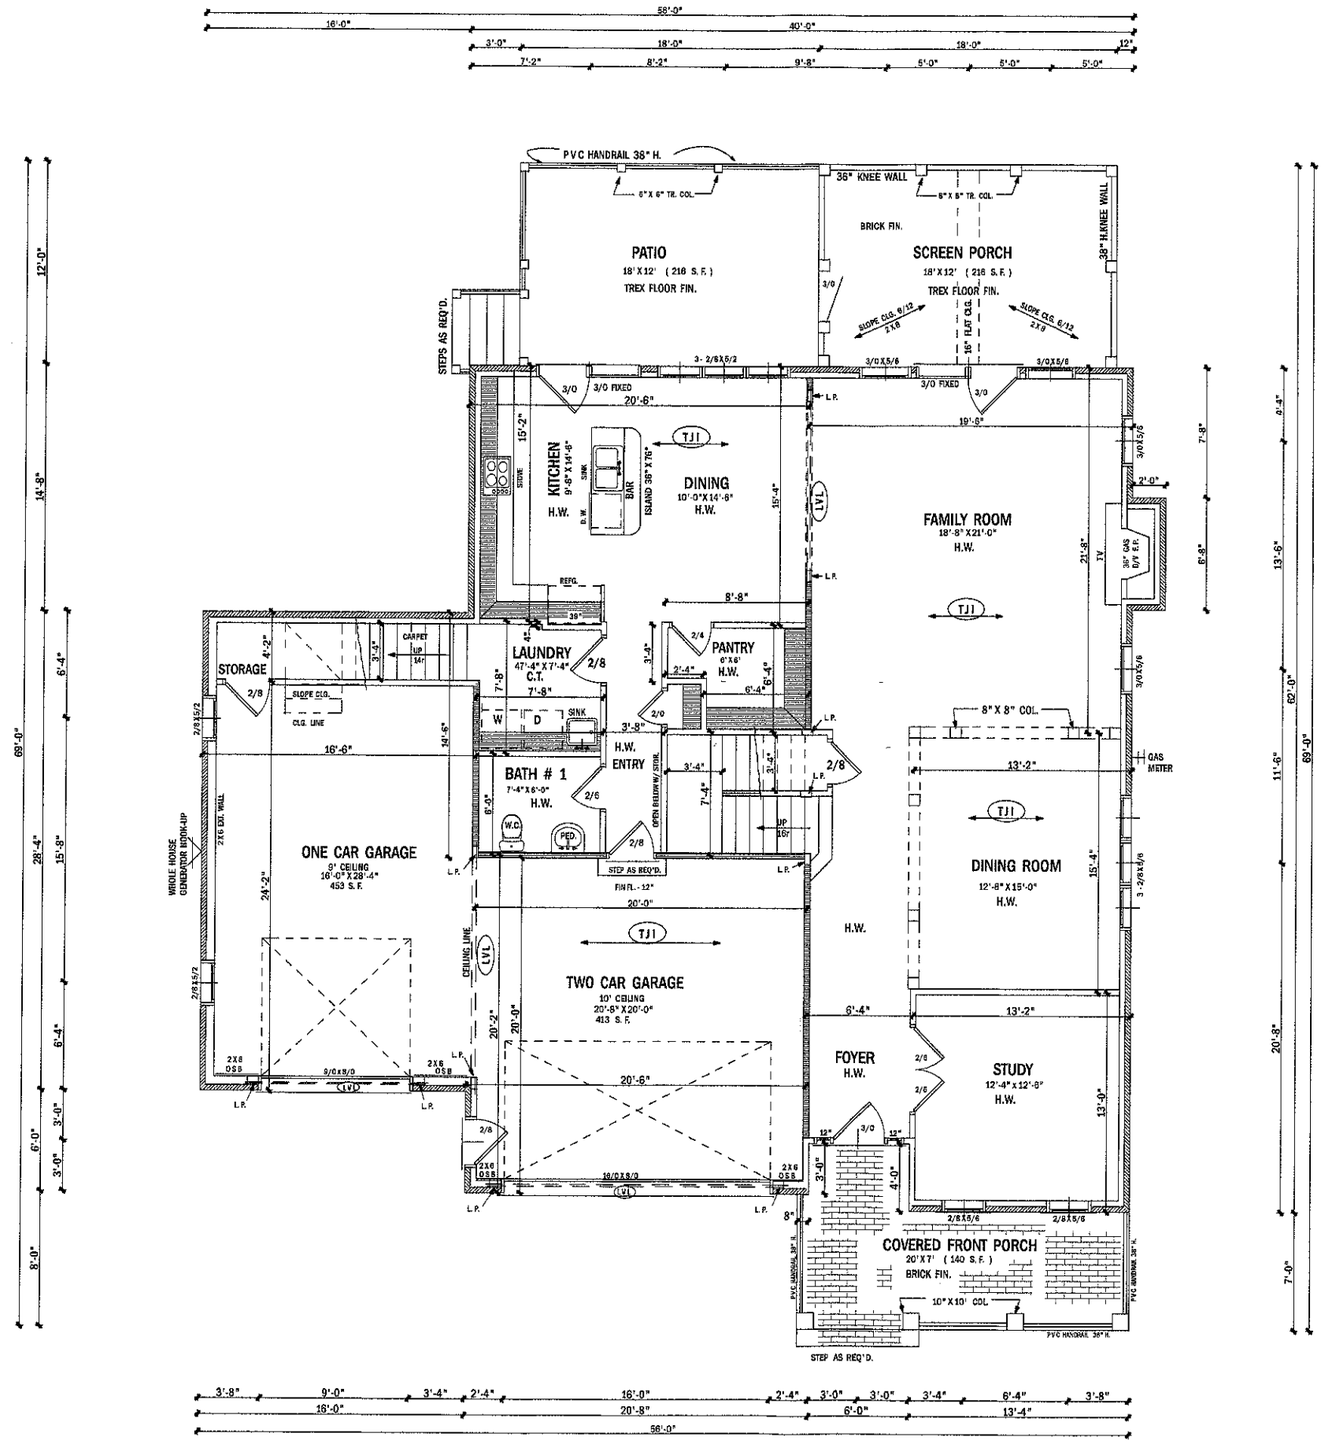


FIRST FLOOR 1545 S. F.
SECOND FLOOR 1925 S. F.
TOTAL 3470 S. F.
OFFICE 453 S. F.
9' CEILING UNO
LOAD WALL
ALL ANGLES 45d UNO

L. P. LOAD POINT
TJI FLOOR SYSTEM

Approved Department of Planning
Plans Should Match Approved Plans
Signature
Date 8-24-11

1) While every effort has been made in preparing this plan, Phil's Design Inc. cannot guarantee against human error. The contractor must check all dimensions and other details and be responsible for the same.
2)Contractor shall confirm size of all conc. footings w/ local inspector.
3)All structural members designed & sealed by mfgr.
4)All exterior walls shall be O.S.B. struct. wall panel.
5)All conc. slabs shall be filled & tamped, pour 4" reinf. conc. slab w/ stone backfill & 6 mil. poly.
6)All crawl spaces shall be smoothed & cleaned, backfilled w/ sand, cover 75% area w/ 6 mil. poly.
7)All decks & screen porches shall be connected w/ 5/8" dia. galv. bolts @ 16" o/c.
8)All garages sheetrock ceilings & stud walls & 20 min. f/c door to house.
9)Accuracy of square footage must be determined by contractor.

STAMP MUST APPEAR IN RED. IF STAMP IS NOT RED, THIS IS AN ILLEGAL COPY. PLEASE REPORT ALL ILLEGAL COPIES TO PHIL'S DESIGN INC. (336)778-2040

PHIL'S DESIGN & DRAFTING, LLC
336-946-2115 336-655-5840


JOB #	DATE
AUG - 11	8-9-11

CRAIG CARTER BUIDERS
MORRIS RESIDENCE

FLOOR PLAN

REVISIONS
8-17-11

SCALE	
1/4"=1'-0"	
SHEET #	PLAN #
4 of 5	3470

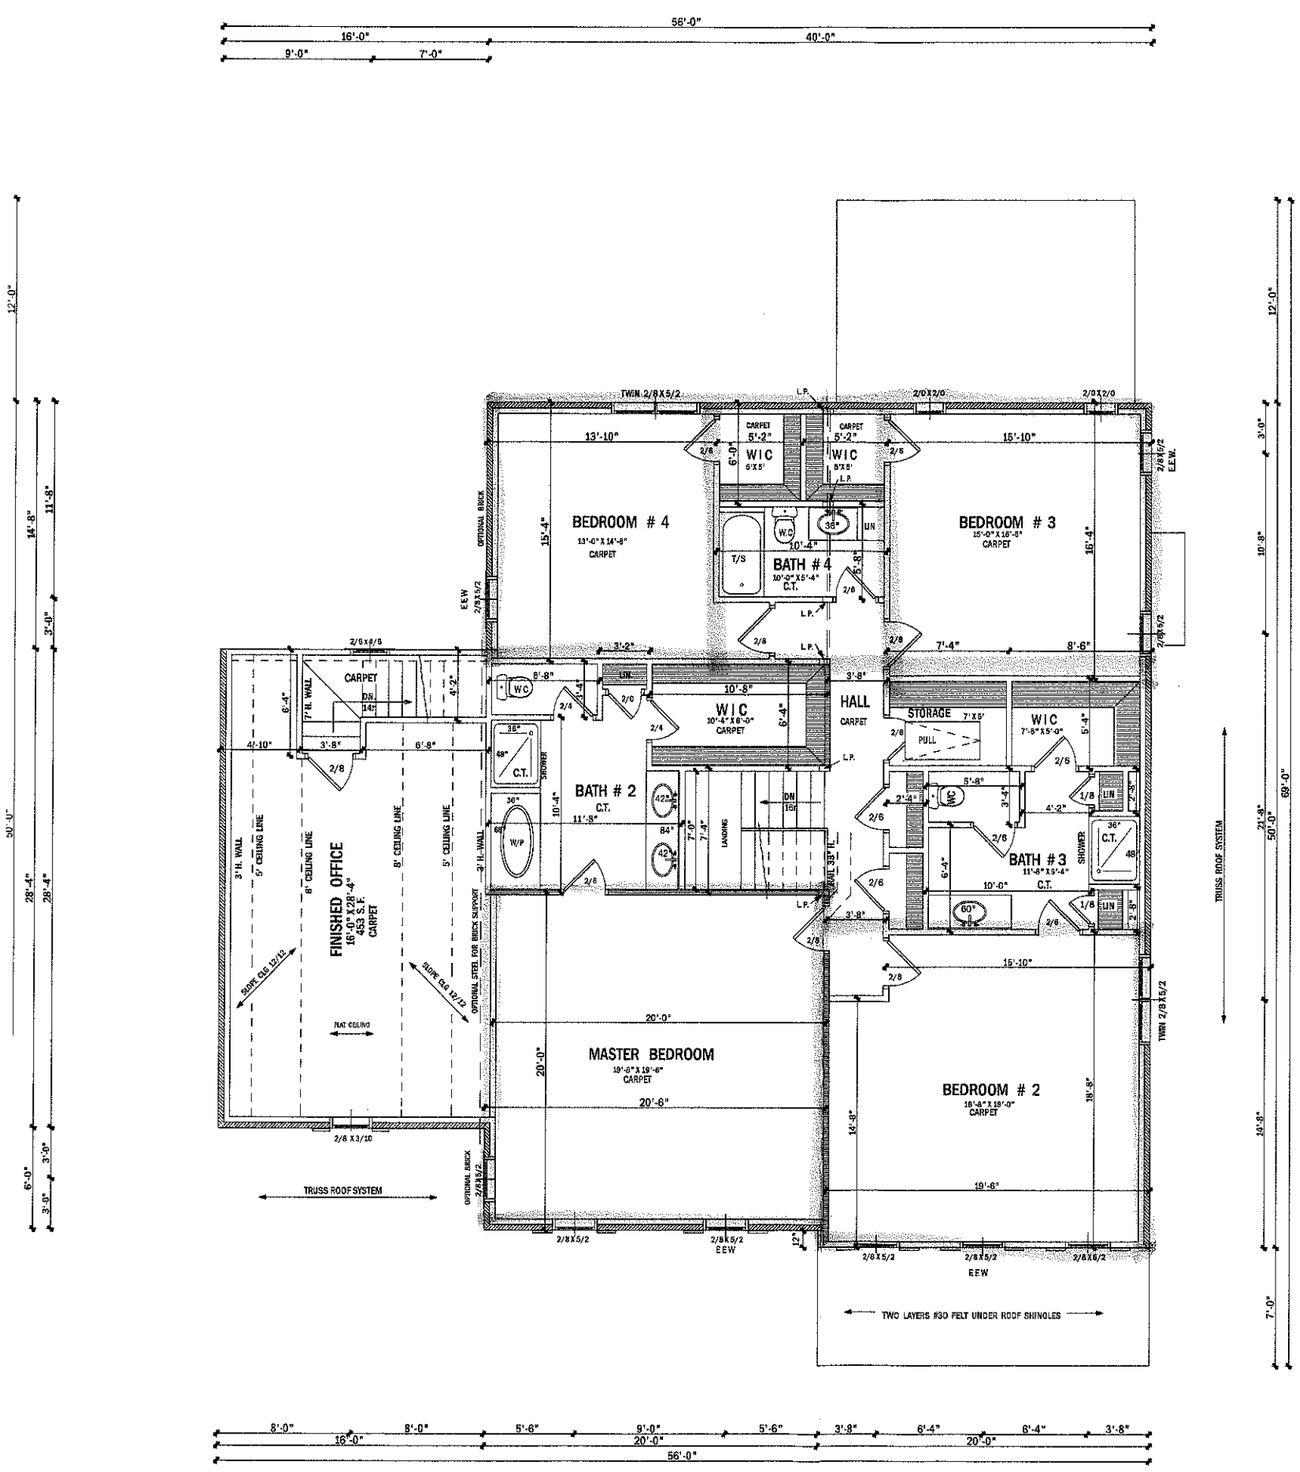

1925 S. F.
OFFICE 453 S. F.
8' CEILING
LOAD WALL
L. P. LOAD POINT
TJI C. J. @ RAFTERS
LVL RIDGE
TRUSS ROOF SYSTEM

1) While every effort has been made in preparing this plan. Phil's Design Inc. cannot guarantee against human error. The contractor must check all dimensions and other details and be responsible for the same.
2)Contractor shall confirm size of all conc. footings w/ local inspector.
3)All structural members designed & sealed by mfgr.
4)All exterior walls shall be O.S.B. struct. wall panel.
5)All conc. slabs shall be filled & tamped, pour 4" reinf. conc. slab w/ stone backfill & 6 mil. poly.
6)All crawl spaces shall be smoothed & cleaned, backfilled w/ sand, cover 75% area w/ 6 mil. poly.
7)All decks & screen porches shall be connected w/ 5/8" dia. galv. bolts @ 16" o/c.
8)All garages sheetrock ceilings & stud walls & 20 min. f/c door to house.
9)Accuracy of square footage must be determined by contractor.

STAMP MUST APPEAR IN RED. IF STAMP IS NOT RED, THIS IS AN ILLEGAL COPY. PLEASE REPORT ALL ILLEGAL COPIES TO PHIL'S DESIGN INC. (336)778-2040

PHIL'S DESIGN & DRAFTING, LLC
336-946-2115 336-655-5840

JOB #	DATE
AUG - 11	8-9-11

CRAIG CARTER BUIDERS
MORRIS RESIDENCE

SECOND FLOOR PLAN

REVISIONS
8-17-11

SCALE	
1/4"=1'-0"	
SHEET #	PLAN #
5 of 5	3470

Approved as noted
Permit ONLY
Date 9-20-11