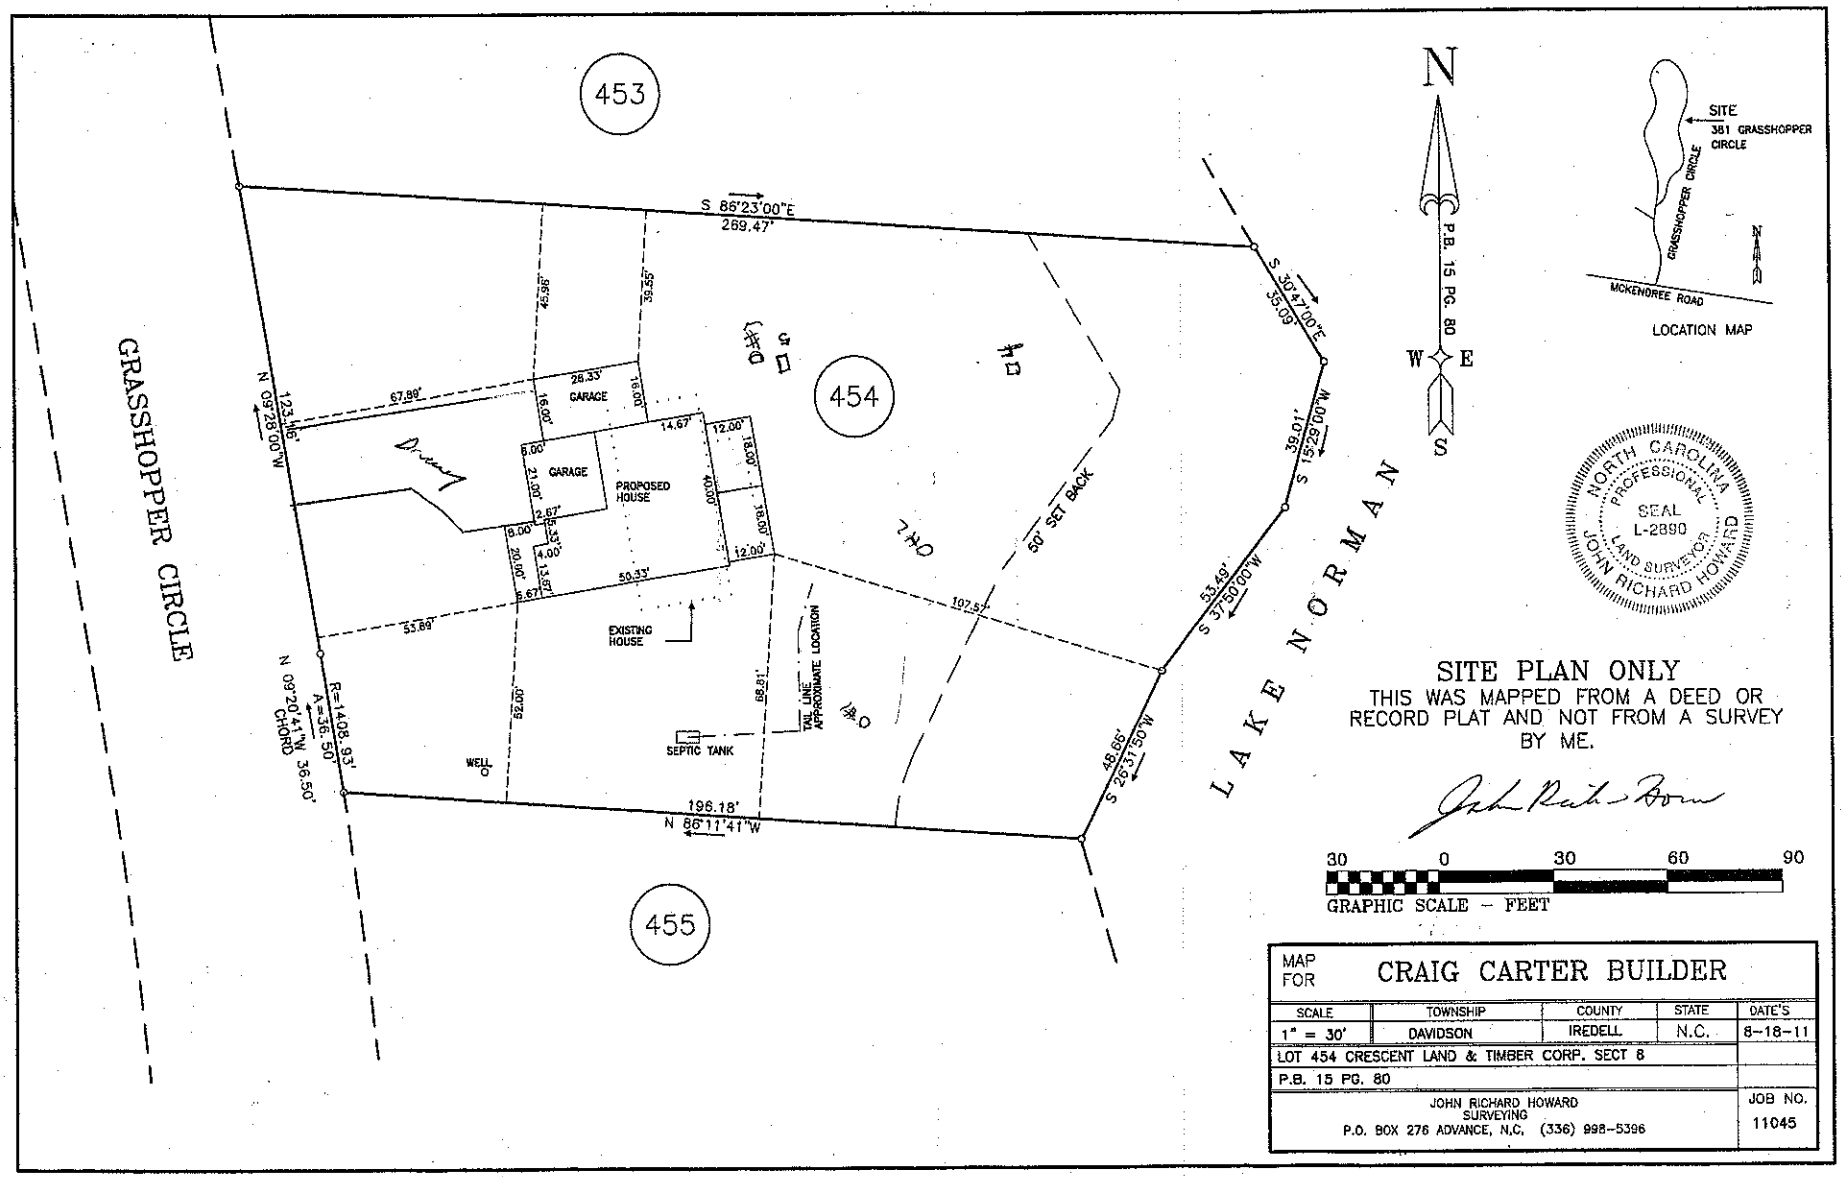


SITE PLAN ONLY

THIS WAS MAPPED FROM A DEED OR RECORD PLAT AND NOT FROM A SURVEY BY ME.

John Richard Howard

MAP FOR **CRAIG CARTER BUILDER**

SCALE	TOWNSHIP	COUNTY	STATE	DATE'S
1" = 30'	DAVIDSON	IREDELL	N.C.	8-18-11
LOT 454 CRESCENT LAND & TIMBER CORP. SECT 8				
P.B. 15 PG. 80				

JOHN RICHARD HOWARD SURVEYING
P.O. BOX 276 ADVANCE, N.C. (336) 998-5396

JOB NO. 11045