IREDELL COUNTY HEALTH DEPARTMENT


ENVIRONMENTAL HEALTH DIVISION

PAGE 2: *SITE PLAN WORKSHEET*

SEE THE "SAMPLE SITE PLAN" BELOW. *INCOMPLETE SITE PLANS WILL BE RETURNED TO YOU FOR COMPLETION AND MAY RESULT IN A DELAY IN THE ISSUANCE OF YOUR SEPTIC SYSTEM PERMIT!!!*

Place an (X) beside each item as you complete the site plan:

- ( ) **Property Line measurements are clearly identified**
- ( ) **All proposed structures are indicated**
- ( ) **Front and side setbacks from property line**
- ( ) **Preferred driveway location and well location**
- ( ) **Area you prefer your septic system to be placed**
- ( ) **North arrow, or other sufficient indicator of direction**

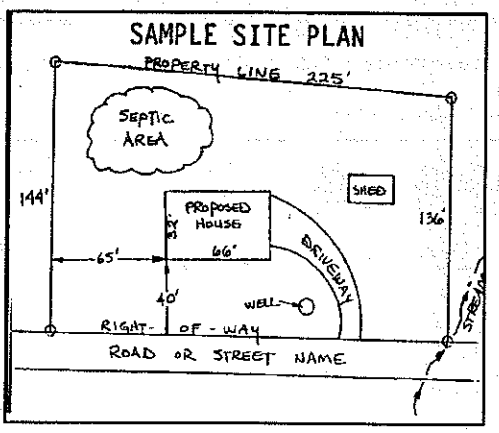

Circle N/A on the following if appropriate:

Location of septic systems and wells within 100' of your property	**N/A**
Location of easements and rights of ways on your property	**N/A**
Location of any designated wetlands on the property	**N/A**

USE THIS SPACE TO DRAW YOUR SITE PLAN

Show: proposed house or business footprint, wells, water lines, patios, pools and decks, and any other item that will occupy space on the site


See attached

Signature: _____

Property owner or owner's legal representative signature (SIGNATURE REQUIRED)

12-7-15

DATE

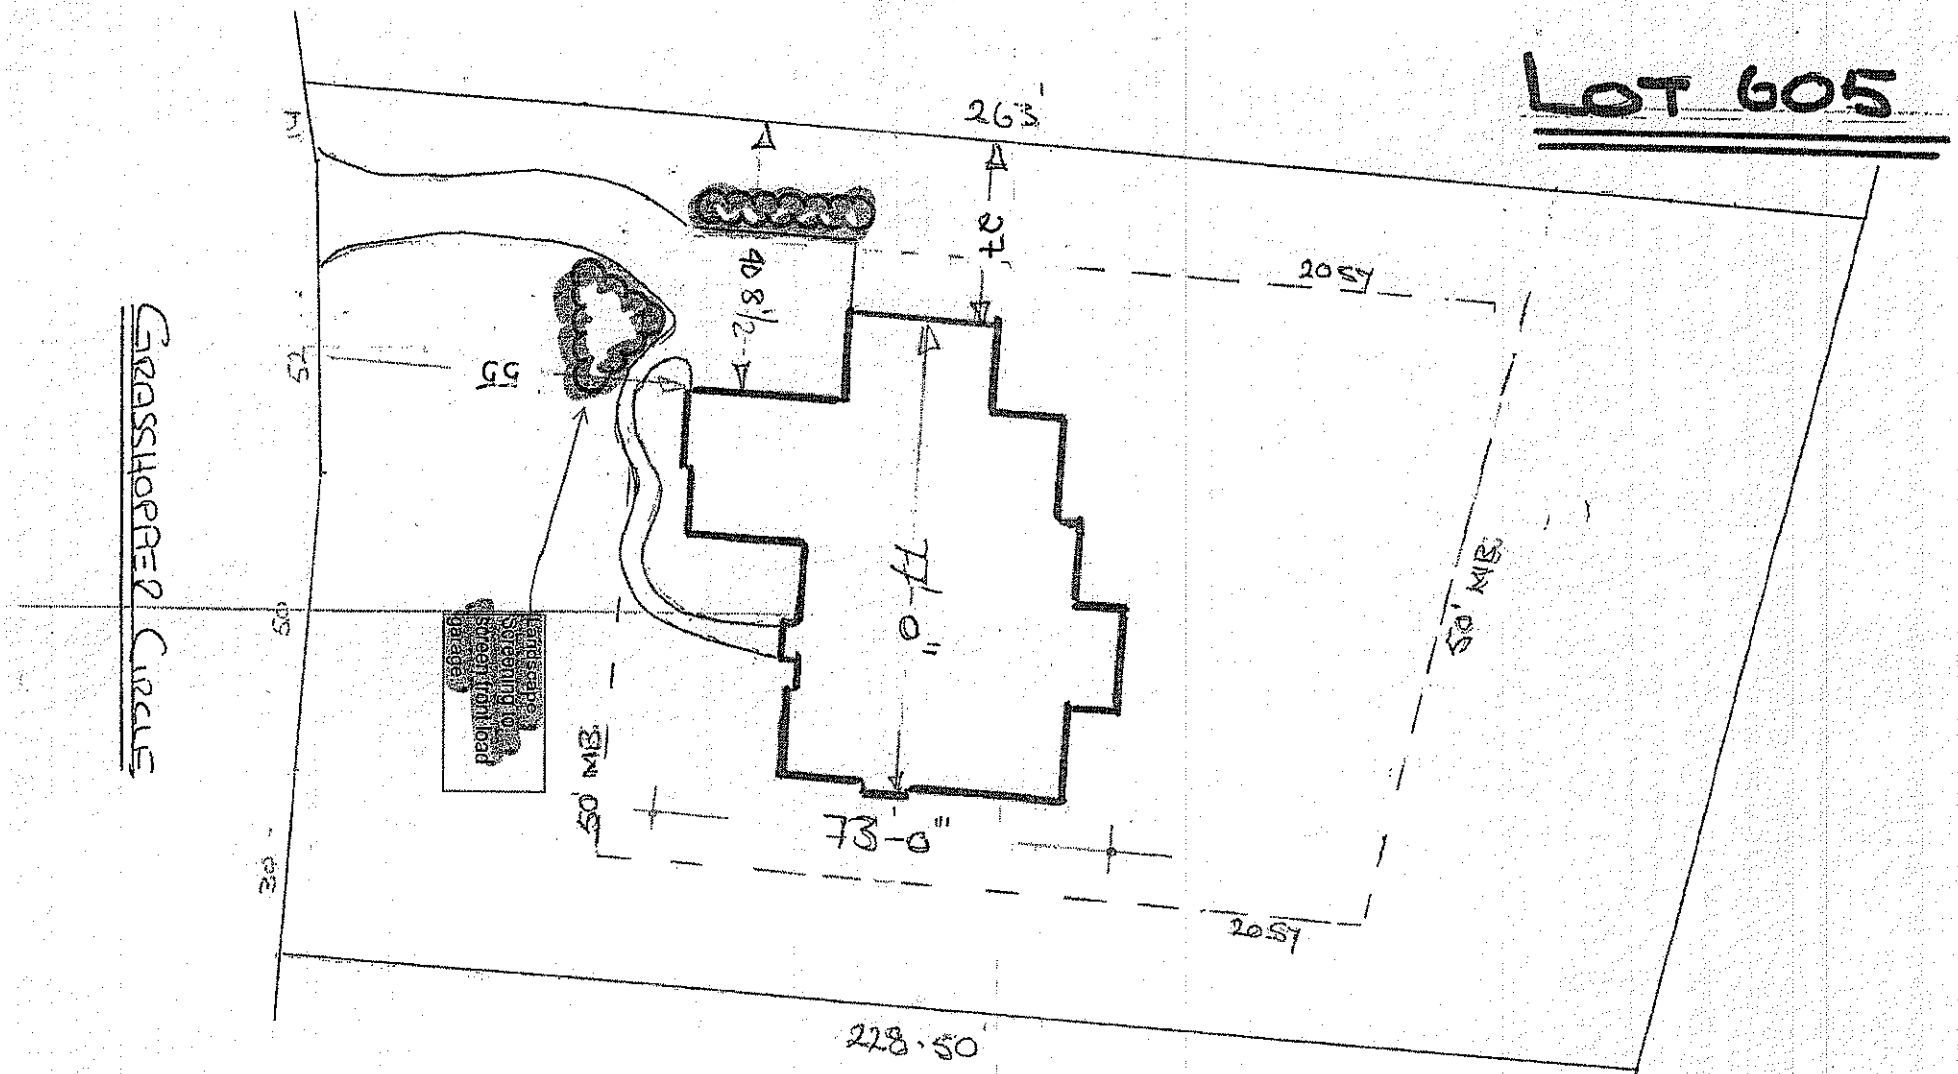

Kearey Builders
P.O. Box 5159
Statesville, NC 28687
Ph: (704) 883-9811
Fax: (704) 883-9924

SCALE 1"=20'

DRIVEWAY PIPES LOCATION, GRADE, AND SIZE (MINIMUM 18")
ARE TO BE APPROVED BY THE FARMS ARCHITECTURAL CONTROL COMMITTEE
PRIOR TO CONSTRUCTION.


EROSION CONTROL PROCEDURES NEED TO BE APPROVED
BY THE ACC PRIOR TO CONSTRUCTION.

PRELIMINARY PLAT NOT FOR CONSTRUCTION
RECORDATION, SALES OR CONVEYANCES

LOT 605

LINE TABLE		
LINE	BEARING	DISTANCE
L1	N09°08'06"E	30.57'
L2	N11°26'14"E	50.42'
L3	N04°51'54"E	52.32'
L4	N03°59'34"W	14.22'
L5	S17°47'41"W	31.35'
L6	S20°42'52"W	49.15'
L7	S21°37'54"W	49.59'
L8	S21°51'04"W	18.48'

NORTH ORIENTED TO GRID(NAD 83)

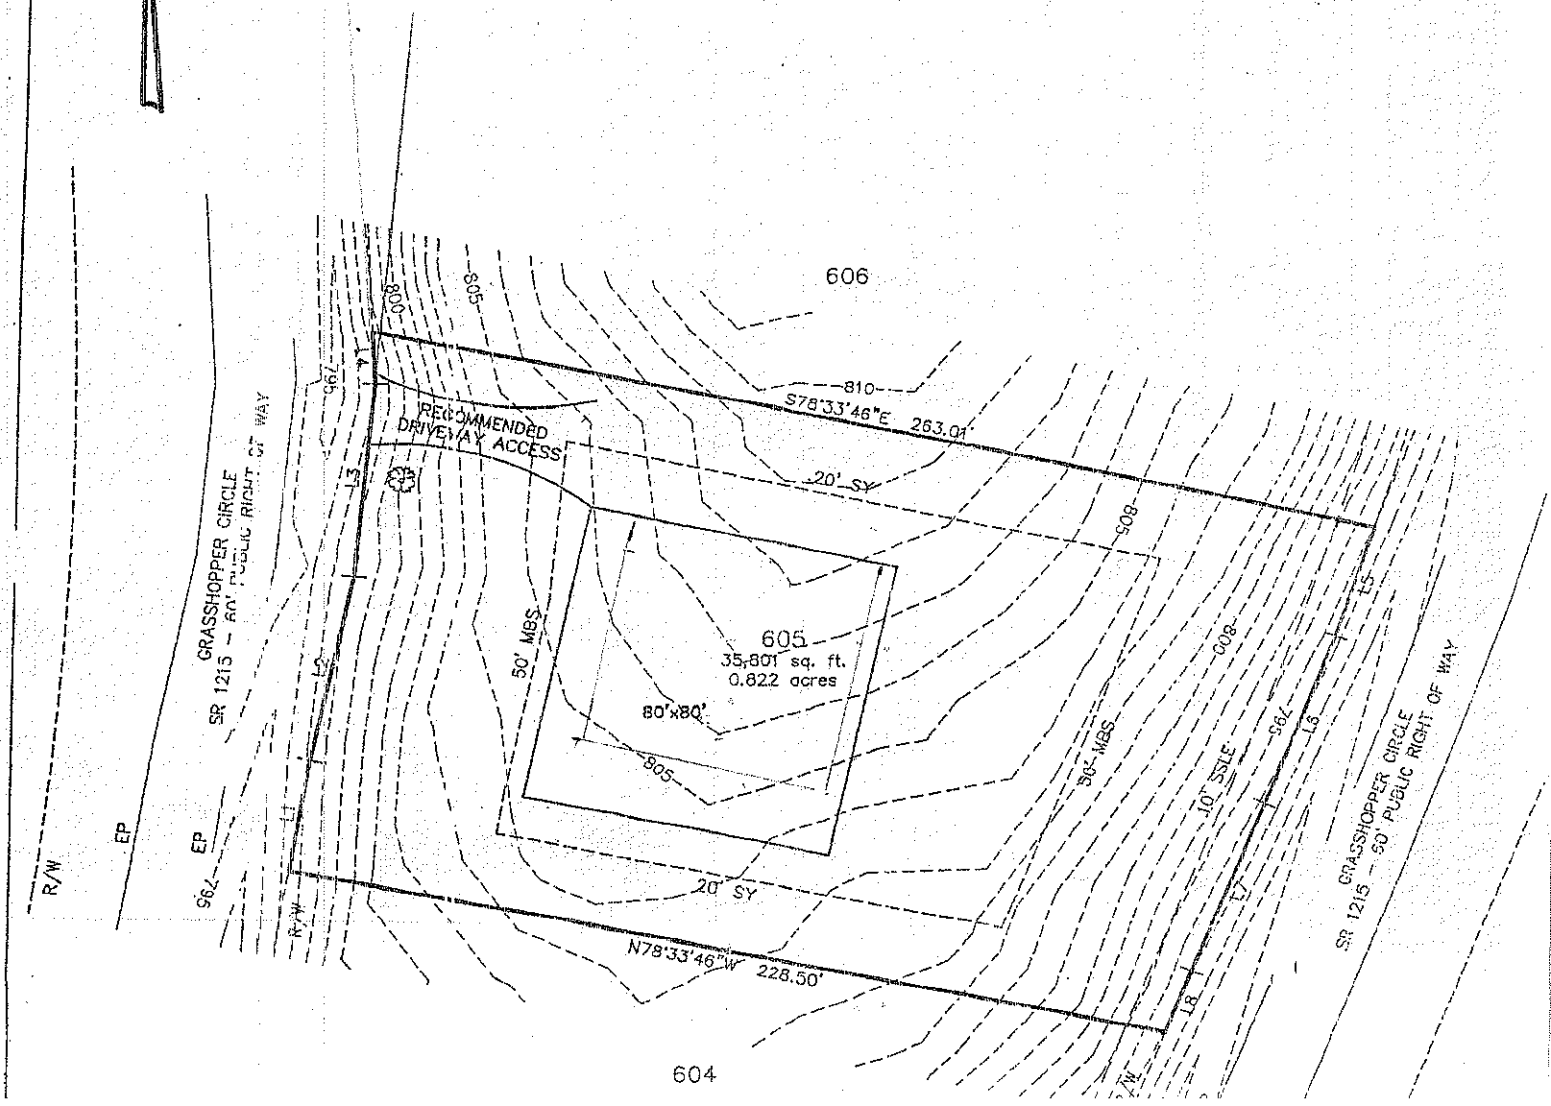

IREDELL COUNTY HEATLH DEPARTMENT

PAGE 2: *SITE PLAN WORKSHEET*

SEE THE SAMPLE SITE PLAN BELOW. INCOMPLETE SITE PLANS WILL BE RETURNED TO YOU FOR COMPLETION AND MAY RESULT IN A DELAY IN THE ISSUANCE OF YOUR SEPTIC SYSTEM PERMIT!!!

Place an (X) beside each item as you complete the site plan:

- ✓ **Property Line measurements are clearly identified...**
- ✓ **All proposed structures are indicated...**
  SHOW: proposed house or business footprint, wells, water lines, patios, pools and decks, and any other item that will occupy space on the site
- ✓ **Front and side setbacks from property line...**
- ✓ **Preferred driveway location and configuration, preferred well location...**
- ✓ **Area you prefer your septic system to be placed...**
- ✓ **North arrow, or other sufficient indicator of direction...**

Circle N/A on the following if appropriate:

- ____ **Location of septic systems and wells within 100' of your property...** (N/A)
- ____ **Location of easements and rights of ways on your property...** (N/A)
- ____ **Location of any designated wetlands on the property...** (N/A)

Signature: Kathleen Saunders
Property owner or owner's legal representative signature (SIGNATURE REQUIRED)

12/13/06
DATE

USE THIS SPACE TO DRAW YOUR SITE PLAN

Please See Attached

