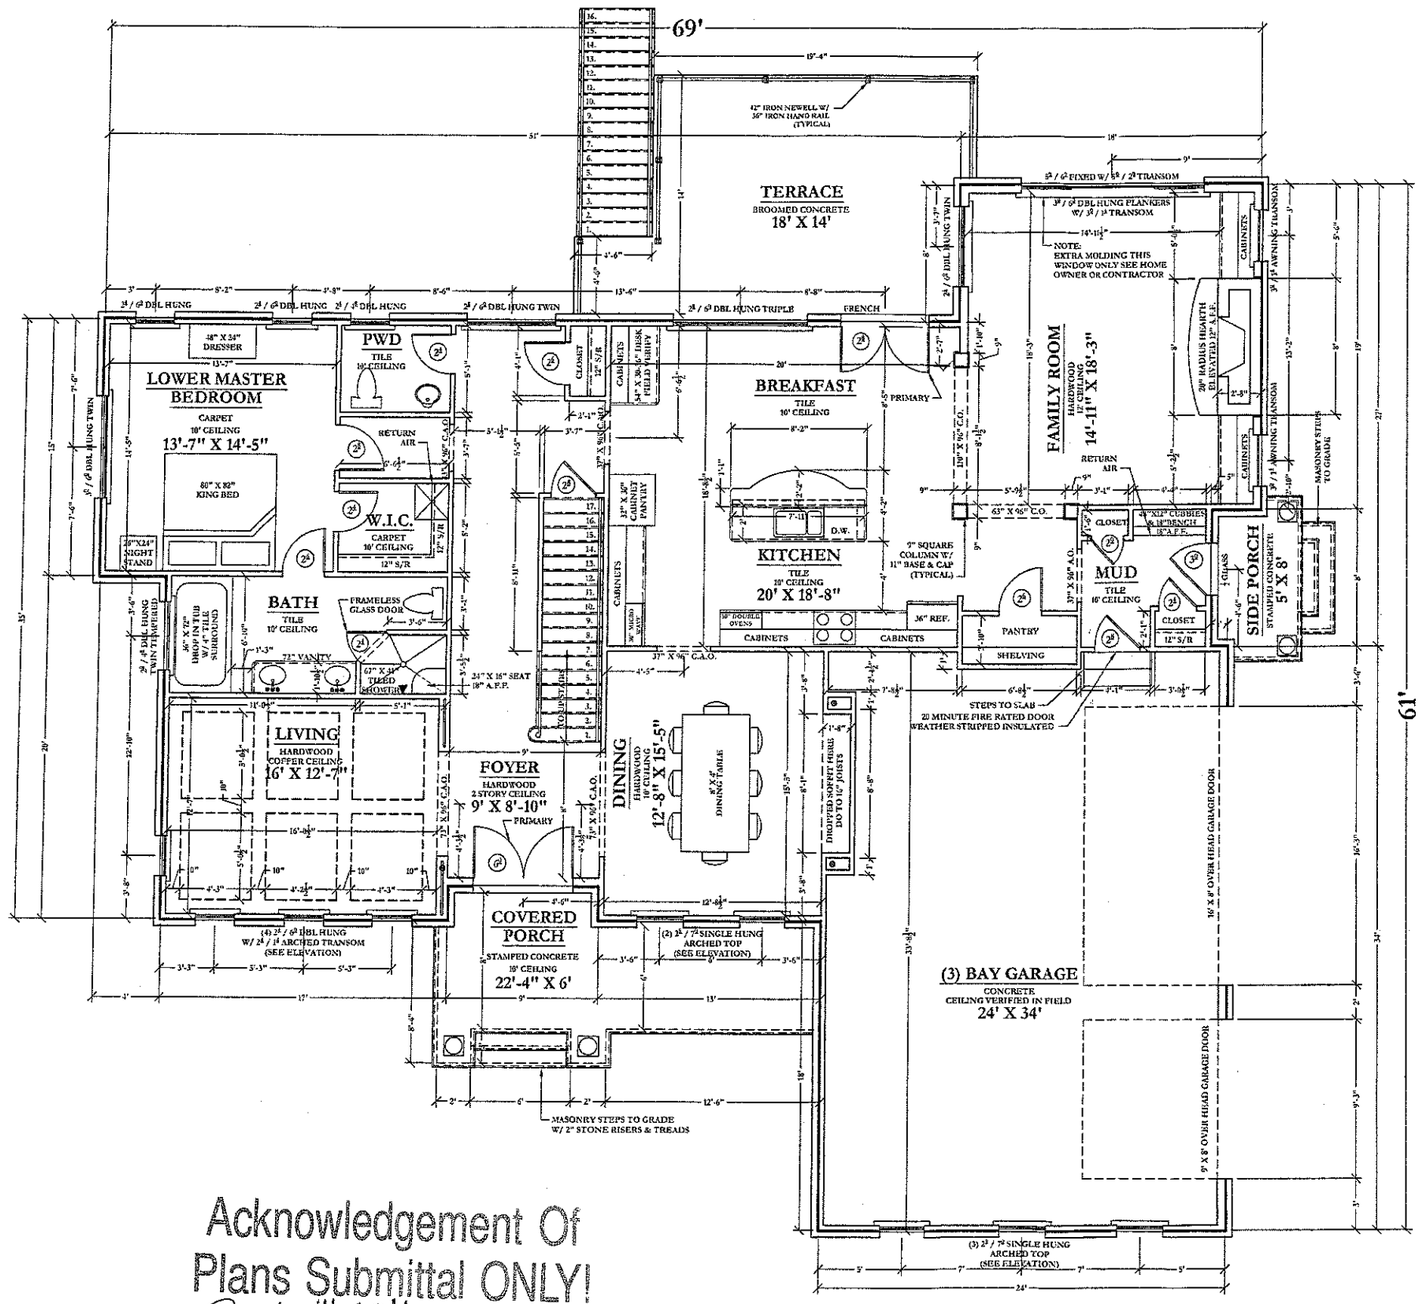


Acknowledgement Of
Plans Submittal ONLY!
Date 1-16-13
Date 1/16/13

FIRST FLOOR PLAN

SCALE: $\frac{1}{4}$" = 1'-0"

BASEMENT UNFINISHED:	2041 SQ. FT.
FIRST FLOOR FINISHED:	2041 SQ. FT.
SECOND FLOOR FINISHED:	2004 SQ. FT.
GARAGE:	796 SQ. FT.
FRONT PORCH:	159 SQ. FT.
TERRACE:	272 SQ. FT.
SIDE PORCH:	42 SQ. FT.

TOTAL HOUSE
UNDER FOOTING / ROOF: 7355 SQ. FT.

Engineer Seal

General Notes

McFarland Design Group or Robert S. McFarland assumes no liability for any house constructed from this plan. Release of these plans contemplates further cooperation among the owner and his contractor. Changes made from these plans without the consent of McFarland Design Group, or uncoordinated field changes by the designer of responsibility for all consequences arising out of such changes. Written dimensions on these drawings shall have precedence over scaled dimensions, contractor shall verify and be responsible for all dimensions and conditions on the job.


No.	Revision/Issue	Date

"The Adifon Residence"
Lot #607 Grasshopper Circle
Mooresville, Iredell Co., NC 28117

cFarland Design Group Inc.
7071 Burgundy Lane Denver, NC 28037
704-489-2079
www.mcfarlanddesign.com

First Floor Plan

Date 12-1-2012	Sheet A-4
Scale 1/4" = 1'-0"	
Drawn By: Rob M.	

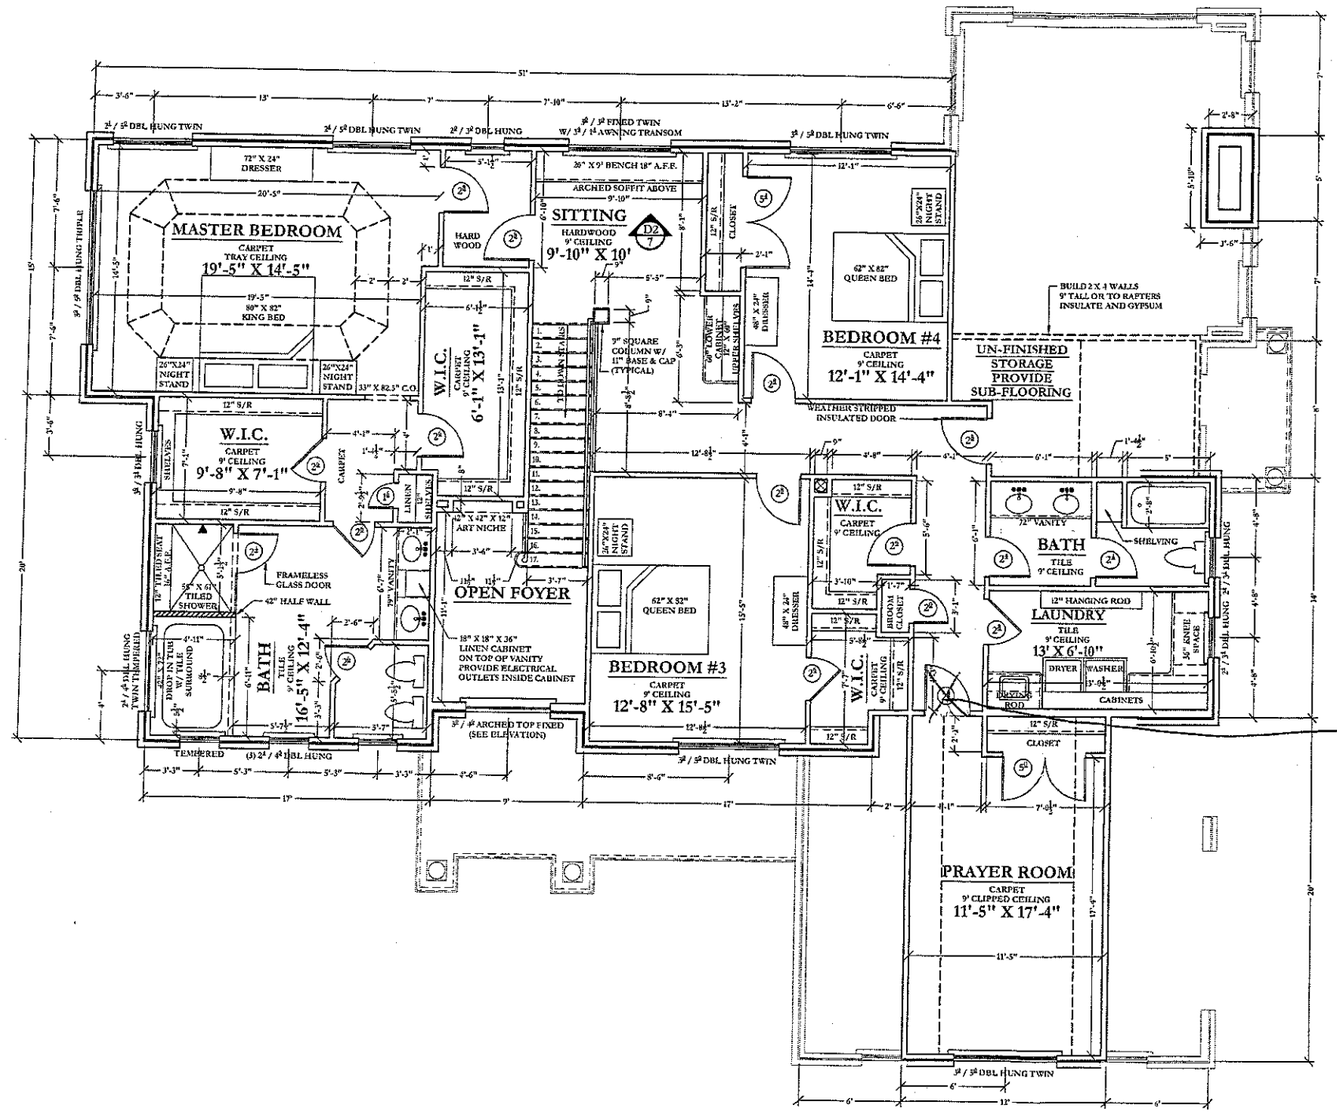

Acknowledgement Of
Plans Submittal ONLY!
Judy Melville Date 1-16-13
Doug Tefft Date 1/16/13

Remove Door
MAKE CASED OPENING
Doug Tefft

SECOND FLOOR PLAN

SCALE: $\frac{1}{4}$" = 1'-0"

SECOND FLOOR HEATED: 2004 SQ. FT.

Engineer Seal

General Notes

McFarland Design Group or Robert S. McFarland assumes no liability for any items constructed from this plans. Release of these construction changes must be cooperation among the owner and his construction personnel. Changes made without the written consent of McFarland Design Group are unauthorized and shall relieve the designer of responsibility for all consequences arising out of such changes. Written dimensions on these drawings shall have precedence over scaled dimensions, contractor shall verify and be responsible for all dimensions and conditions on the job.

No.	Revision/Issue	Date

"The Adifon Residence"
Lot #607 Grasshopper Circle
Mooresville, Iredell Co., NC 28117

McFarland Design Group Inc.
7071 Burgundy Lane Denver, NC 28037
704-489-2079
www.mcfarlanddesign.com

Second Floor Plan

Date	Sheet
12-1-2012	A-5
Scale 1/4" = 1'-0"	
Drawn By: Rob M.	