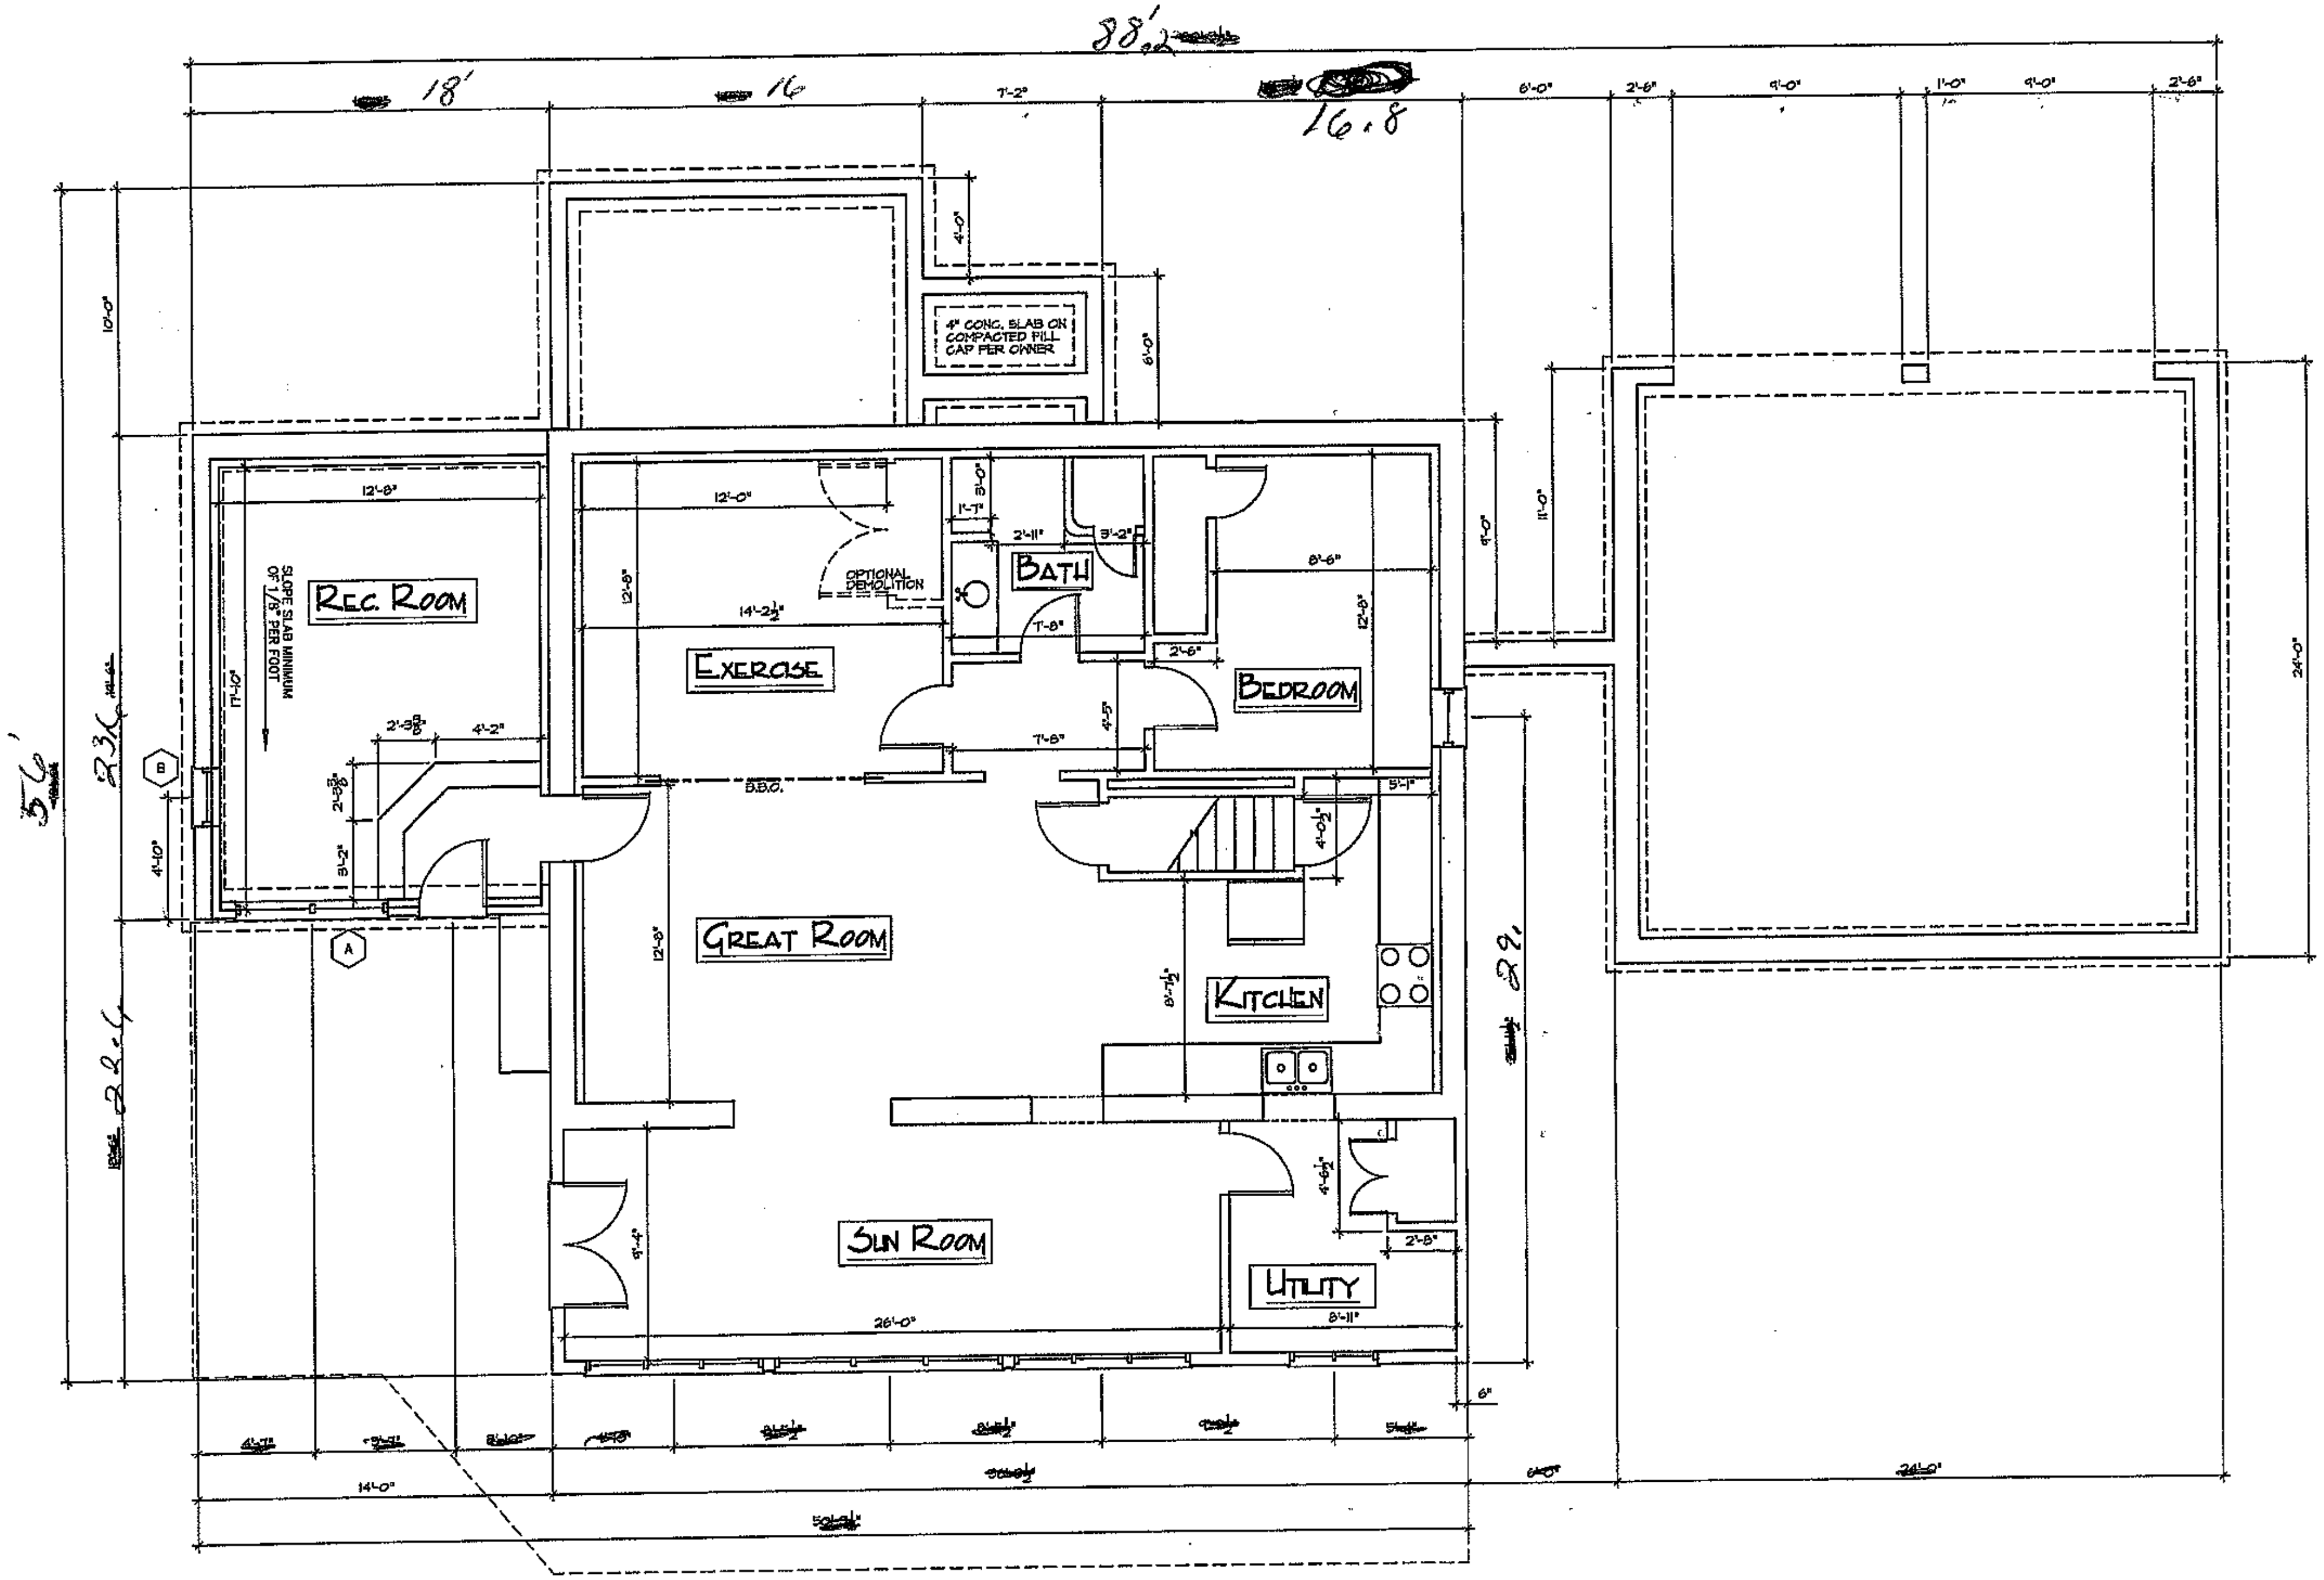


BASEMENT FLOOR PLAN

SCALE: 1/4" = 1'-0"

THE COMPLETE PROJECT, DESIGN CONCEPTS, PLANS, DRAWINGS AND DETAILS HEREIN CONTAINED ARE THE ORIGINAL WORK PRODUCT OF THE DESIGNER OF RECORD [illegible]

WRITTEN DIMENSIONS SHALL TAKE PRECEDENCE OVER SCALED DIMENSIONS. DO NOT SCALE DRAWINGS! [illegible]

REMODEL/ADDITION – MINIMUM PLAN

REVISED: FEB. 9, 2006

Don Ruth, FAIBD

RESIDENTIAL DESIGNER

Don Ruth, FAIBD, CPBD, CET
131 Lynnbrook Lane
Mooresville, NC 28117
(704) 660-1588
don.ruth@adelphia.net

A RESIDENCE FOR:
TINA COOK
204 GREENBAY ROAD
MOORESVILLE, NORTH CAROLINA

DATE: 2/9/06
PREPARED BY:
M. SAMUELS
DRAWING NO.
A1-0

COPYRIGHT 2006 ALL RIGHTS RESERVED