
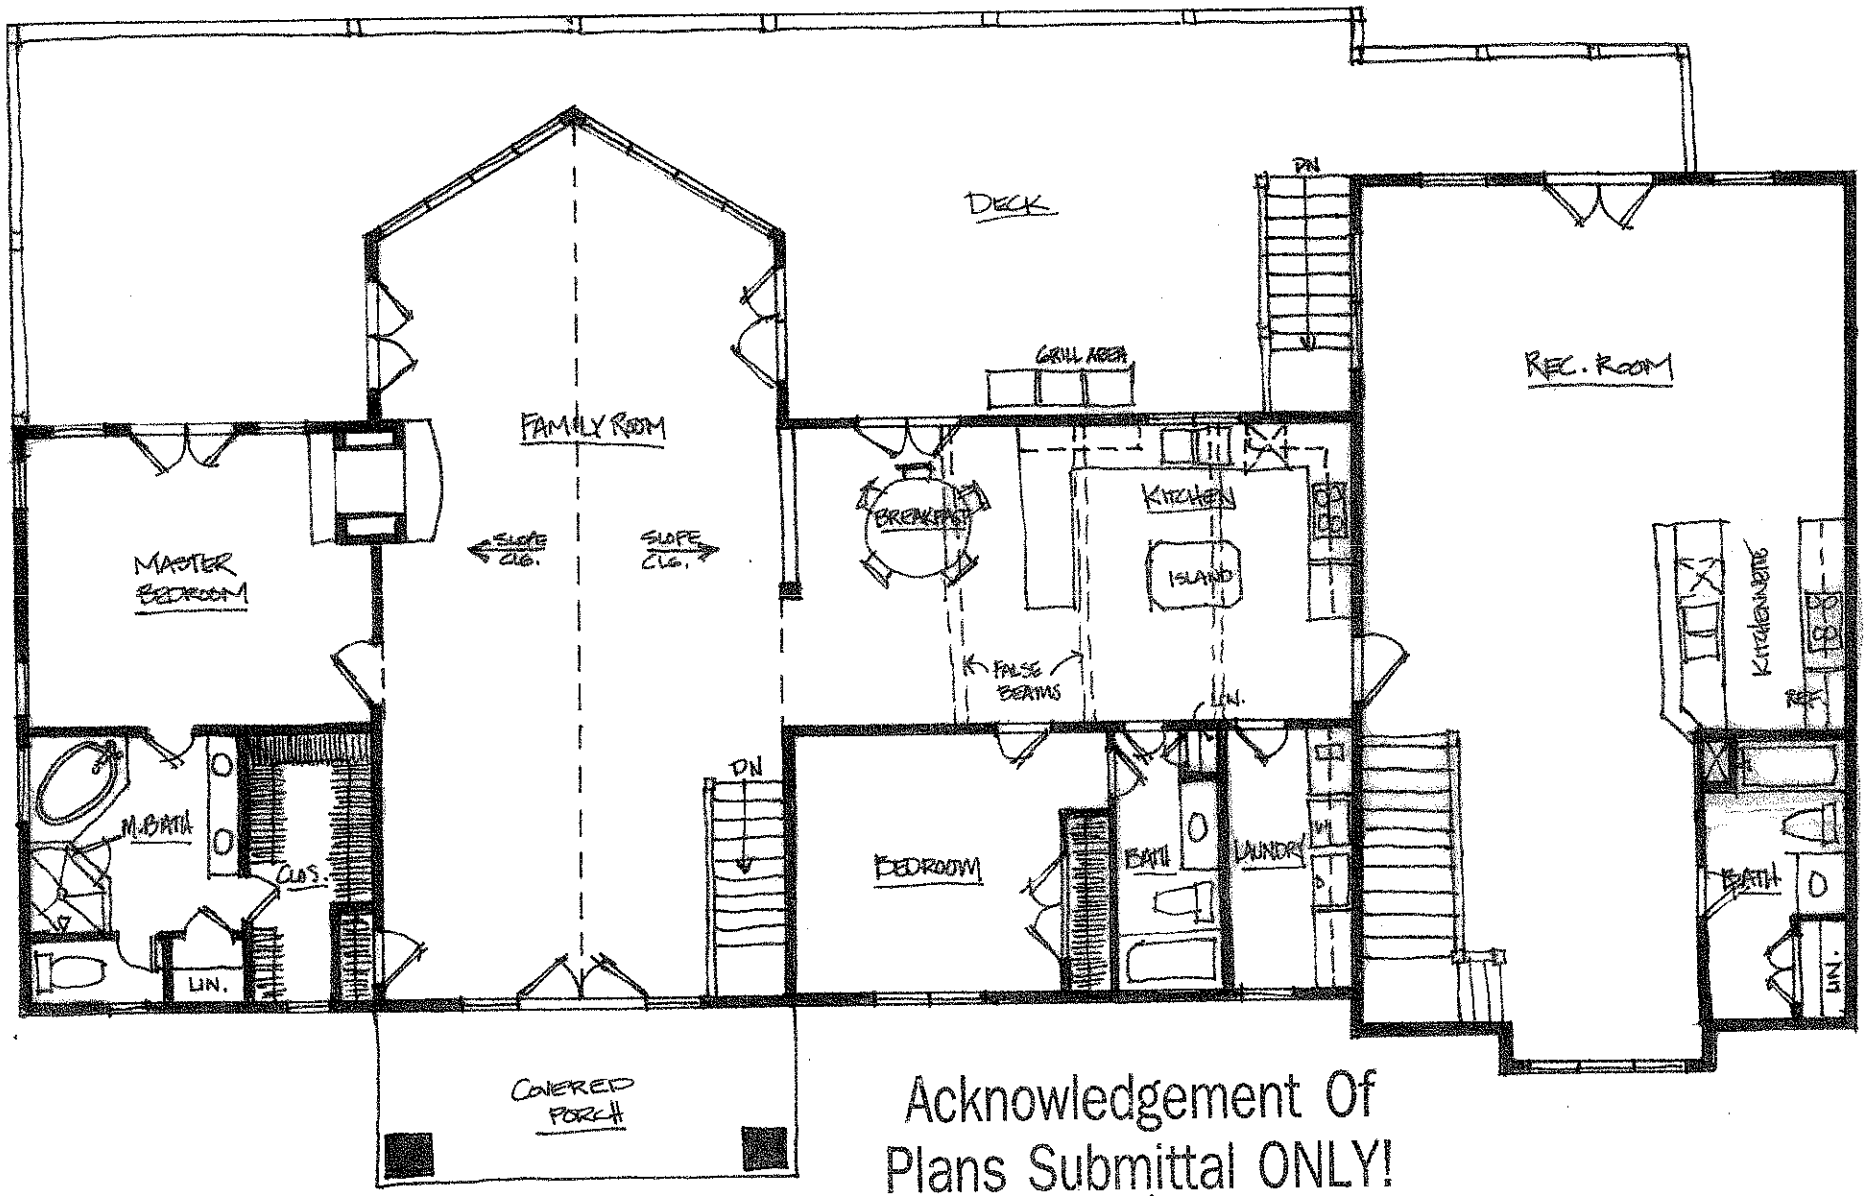


Acknowledgement Of
Plans Submittal ONLY!

Judy Melville Date 9-30-05

Steve Schaffer Date 9-30-05

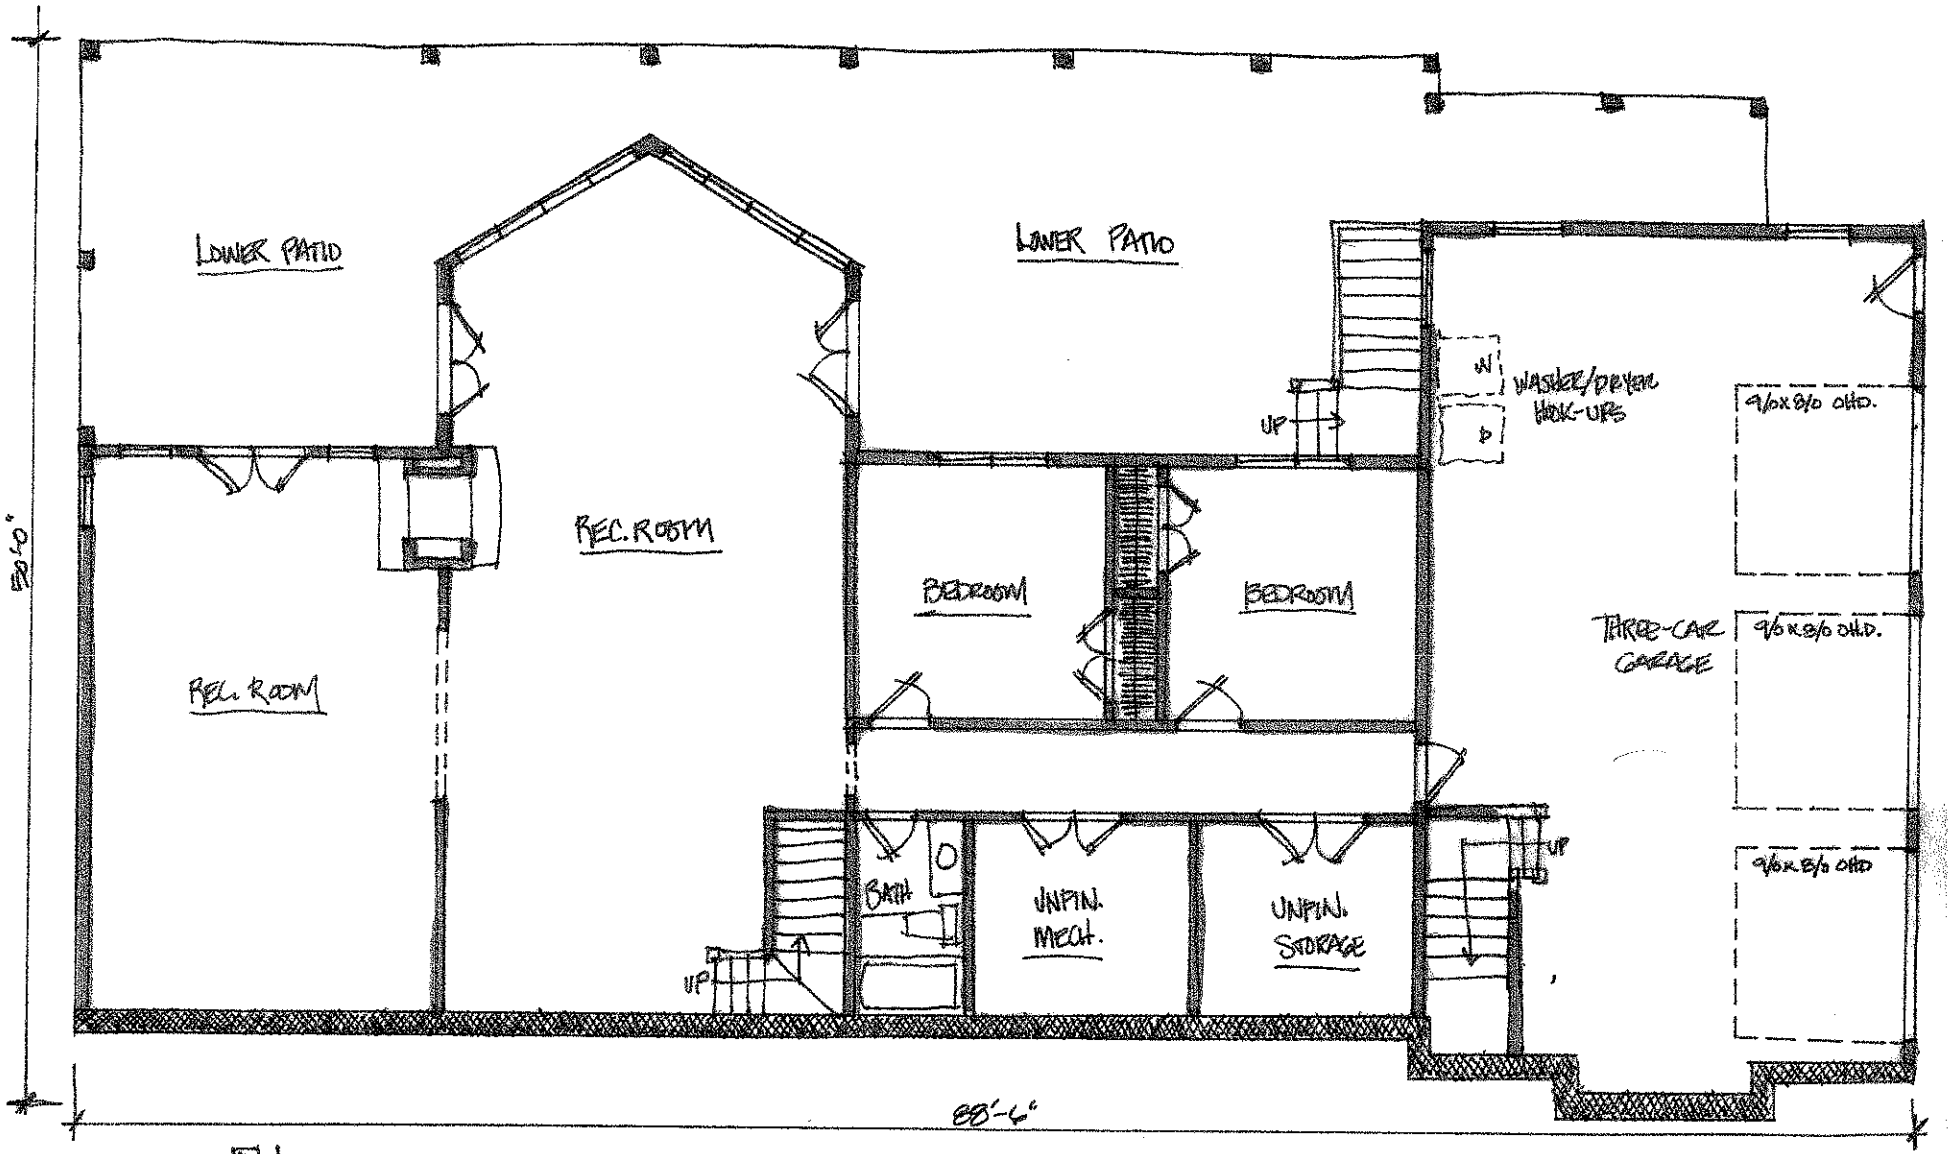

LOWER LEVEL FLOOR PLAN

SCALE: 1/8"=1'-0"