
GENERAL NOTES:

1. DIMENSIONS SHALL BE TO FACE OF FRAMING OR FACE OF CONCRETE UNLESS OTHERWISE NOTED. DO NOT SCALE DRAWINGS.
2. CONTRACTOR SHALL VERIFY ALL DIMENSIONS AND FIELD CONDITIONS BEFORE PROCEEDING AND SHALL NOTIFY DESIGNER OF ANY DISCREPANCIES.
3. CONTRACTOR SHALL PROVIDE SHORING AND BRACING AS REQUIRED UNTIL PERMANENT SUPPORTS AND STIFFENERS ARE INSTALLED.
4. CONTRACTORS SHALL TAKE REASONABLE PRECAUTIONS FOR THE SAFETY OF WORKERS AND OTHER AFFECTED PERSONS AND SHALL PROVIDE REASONABLE PROTECTION TO PREVENT DAMAGE TO ALL WORK, MATERIALS AND EQUIPMENT.
5. CONTRACTOR SHALL NOTIFY DESIGNER OF PROPOSED FIELD CHANGES PRIOR TO CONSTRUCTION OF MODIFICATIONS.
6. DAMAGED OR DEFECTIVE WORK SHALL BE IMMEDIATELY REPAIRED OR REPLACED TO THE APPROVAL OF THE OWNER AT NO ADDITIONAL COST TO THE OWNER.
7. THE INTENT OF THE CONTRACT DRAWINGS IS TO INCLUDE ALL ITEMS NECESSARY FOR THE COMPLETION OF THE WORK INCLUDING WHAT IS REASONABLY INFERABLE TO PRODUCE THE INTENDED RESULTS.
8. ALL MATERIALS, FIXTURES, ECT. SHALL BE NEW UNLESS OTHERWISE SPECIFIED AND SHALL BE INSTALLED ACCORDING TO ALL MANUFACTURER'S SPECIFICATIONS AND RECOMMENDATIONS.
9. CONTRACTORS SHALL SUBMIT SAMPLES OF ALL FINISH MATERIALS TO OWNER PRIOR TO INSTALLATION.
10. ALL SLEEPING AREAS WILL BE PROVIDED WITH UL-APPROVED SMOKE DETECTORS. THESE SHALL BE WIRED TO THE 110-VOLT HOUSE CURRENT AND WILL MEET DESIGN CRITERIA AS REQUIRED BY UL DESIGN 268.


Acknowledgement Of Plans Submittal ONLY!

Date


Amanda Markley Date 7-24-03

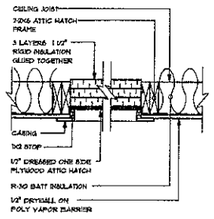

ATTIC HATCH

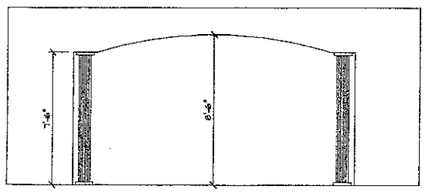

ARCHED OPENING DETAIL TYPICAL

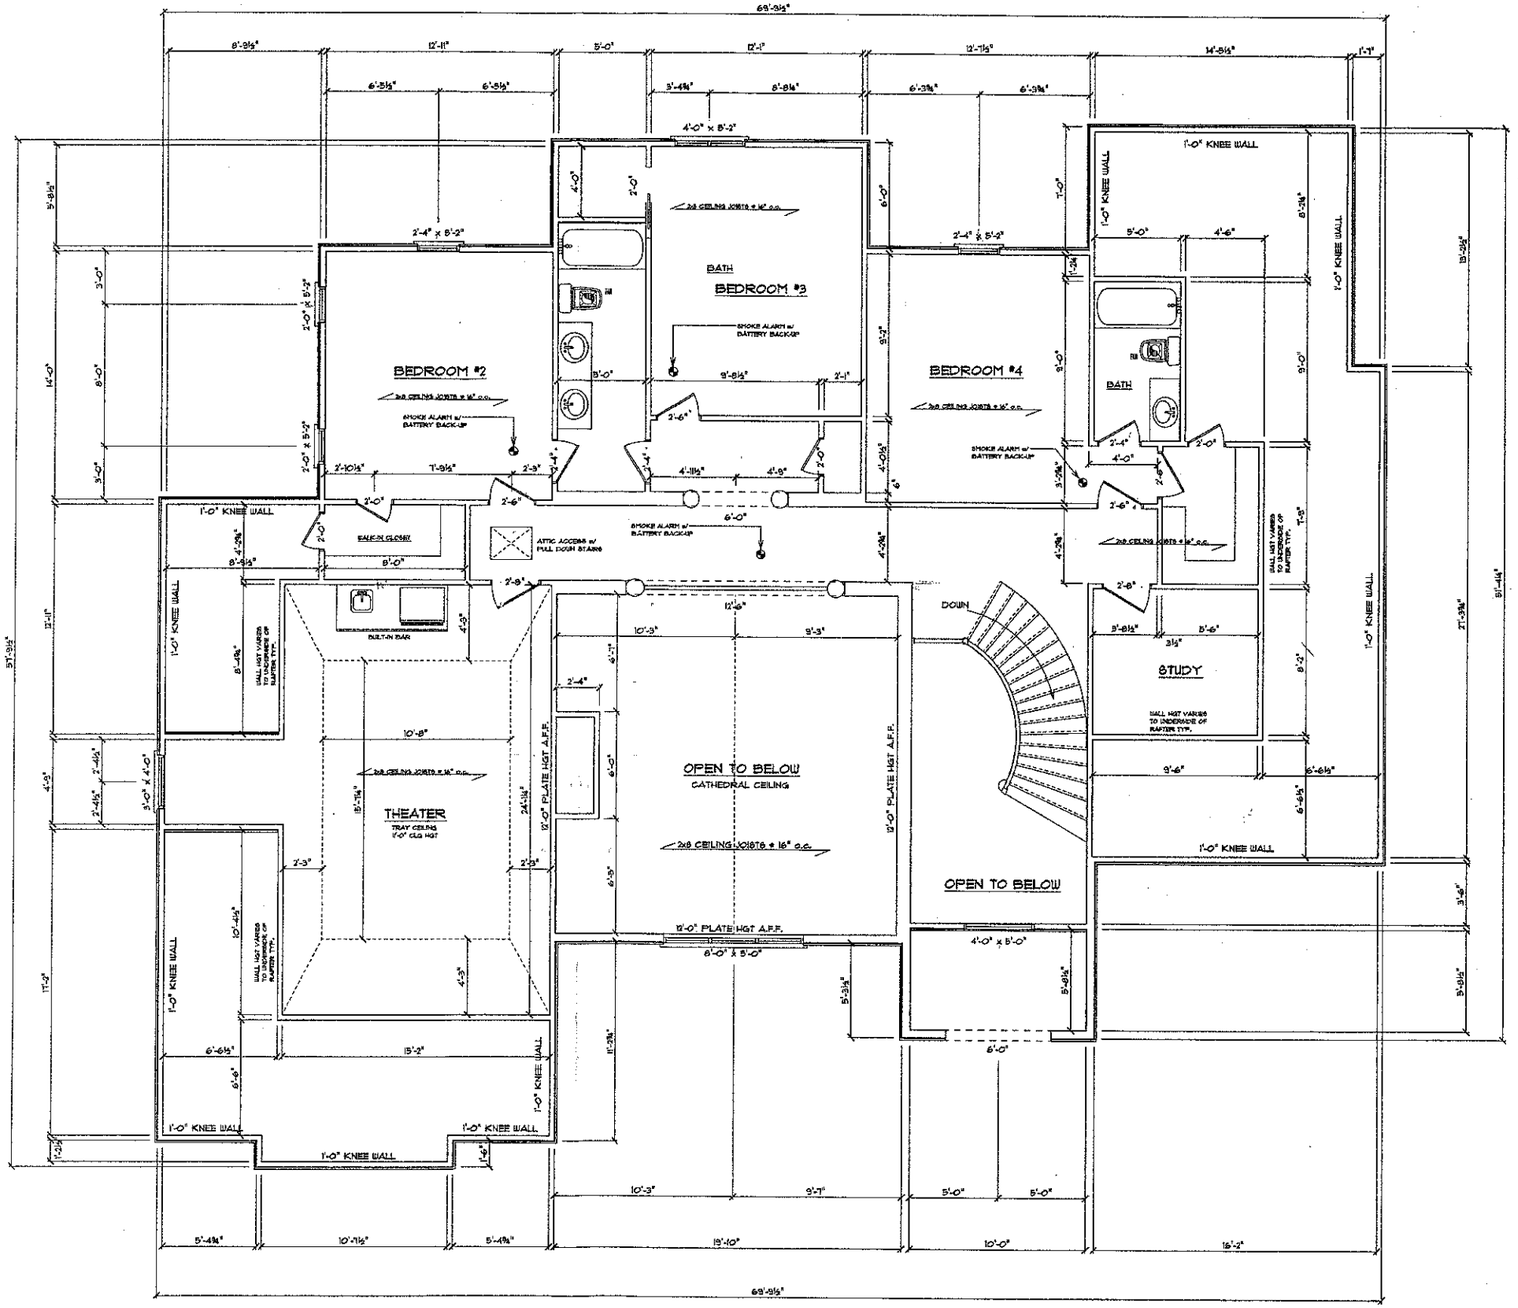

SECOND FLOOR PLAN

SCALE: 1/4" = 1'-0"

SHEET A-3

SOFTPLAN

M&M DESIGN TEAM

M&M HOME DESIGN
DESIGNER OF DREAM HOMES

184A1 ROLLING HILL ROAD MOORESVILLE, NC 28117
(704) 799-9222 - mmhomedesign@bellsouth.net

© Copyright June, 2003

CONTRACTOR:
KEAREY CONSTRUCTION, INC.
1210 DAVIE AVENUE
STATESVILLE, NC 28677
(704) 883-9811

CONSTRUCTION SITE:
SHAVENDER BLUFF
RATEN PATH
MOORESVILLE, NC IREDELL CO.
SUBLOT # 61

HOME OWNER:
KEAREY CONSTRUCTION, INC.
1210 DAVIE AVENUE
STATESVILLE, NC 28677
(704) 883-9811

DRAWN BY: J. GENCHUR

DATE: JUNE 4, 2003

REVISIONS: