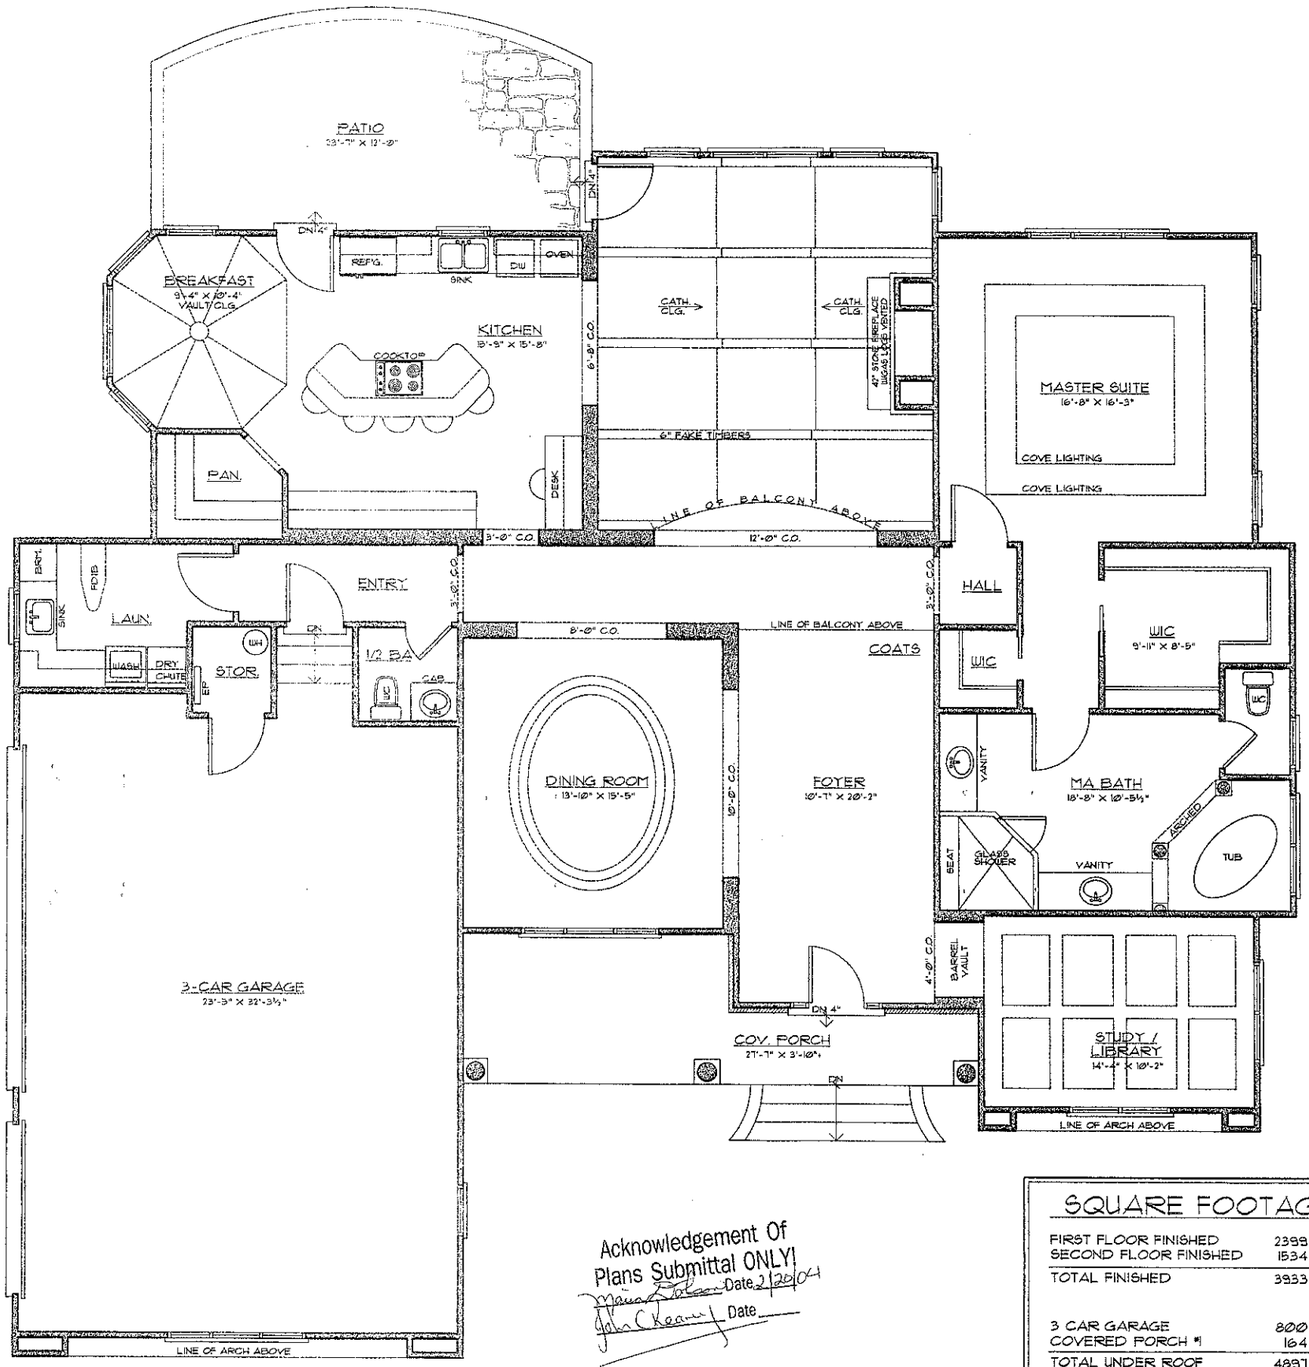


Acknowledgement Of
Plans Submittal ONLY!
Date 2/20/04
John Kearney Date

SQUARE FOOTAGE

FIRST FLOOR FINISHED	2399 S.F.
SECOND FLOOR FINISHED	1534 S.F.
TOTAL FINISHED	3933 S.F.
3 CAR GARAGE	800 S.F.
COVERED PORCH #1	164 S.F.
TOTAL UNDER ROOF	4897 S.F.

Kearey Construction
P.O. Box 5159
Statesville, NC 28687
Ph: (704)883-9811
Fax:(704)883-9924

SHALL BE THE CONTRACTORS RESPONSIBILITY TO CAREFULLY REVIEW THESE PLANS FOR COMPLIANCE WITH ALL BUILDING CODES, ZONING & OTHER REGULATORY AGENCIES & FOLLOW SPECIFICATIONS OF THE ENGINEER.

NOTE
THESE PLANS NOT VALID FOR PERMITTING PURPOSES UNLESS THEY BEAR THE SIGNATURE & SEAL OF JENNIFER B PIPPIN, NBD AND AIBD.

A|I
B|D

© COPYRIGHT PIPPIN HOME DESIGNS 2004
ALL RIGHTS RESERVED

COPYRIGHT NOTICE
PURSUANT TO THE FEDERAL COPYRIGHT ACT, THESE PLANS ARE DULY REGISTERED IN THE LIBRARY OF CONGRESS - PROPERLY RESERVING ALL RIGHTS FOR THIS OFFICE AND DESIGNER. THESE PLANS MAY BE USED ONLY ONCE FOR THIS PROJECT ONLY.

1/1 FIRST FLOOR PLAN
SCALE: 1/4" = 1'-0"


PIPPI
HOME DESIG
AWARD WINNING HOMES WITH
Professional Member, AIB
P.O. BOX 3725
MOORESVILLE, NC 281
FAX 704.660.1360
TEL 704.664.5715
www.pippinhomedesigns.c

A NEW RESIDENCE FOR:
MOORESTATE DEVELOPMENT
LOT # 54 SHAVENDER'S BLUFF SUBDIVISION
BEATEN PATH
MOORESVILLE NC

PROJECT NO.
DATE: FEB 5
DRAWN BY:
BUILDER:

REVISIONS

SHEET NO.

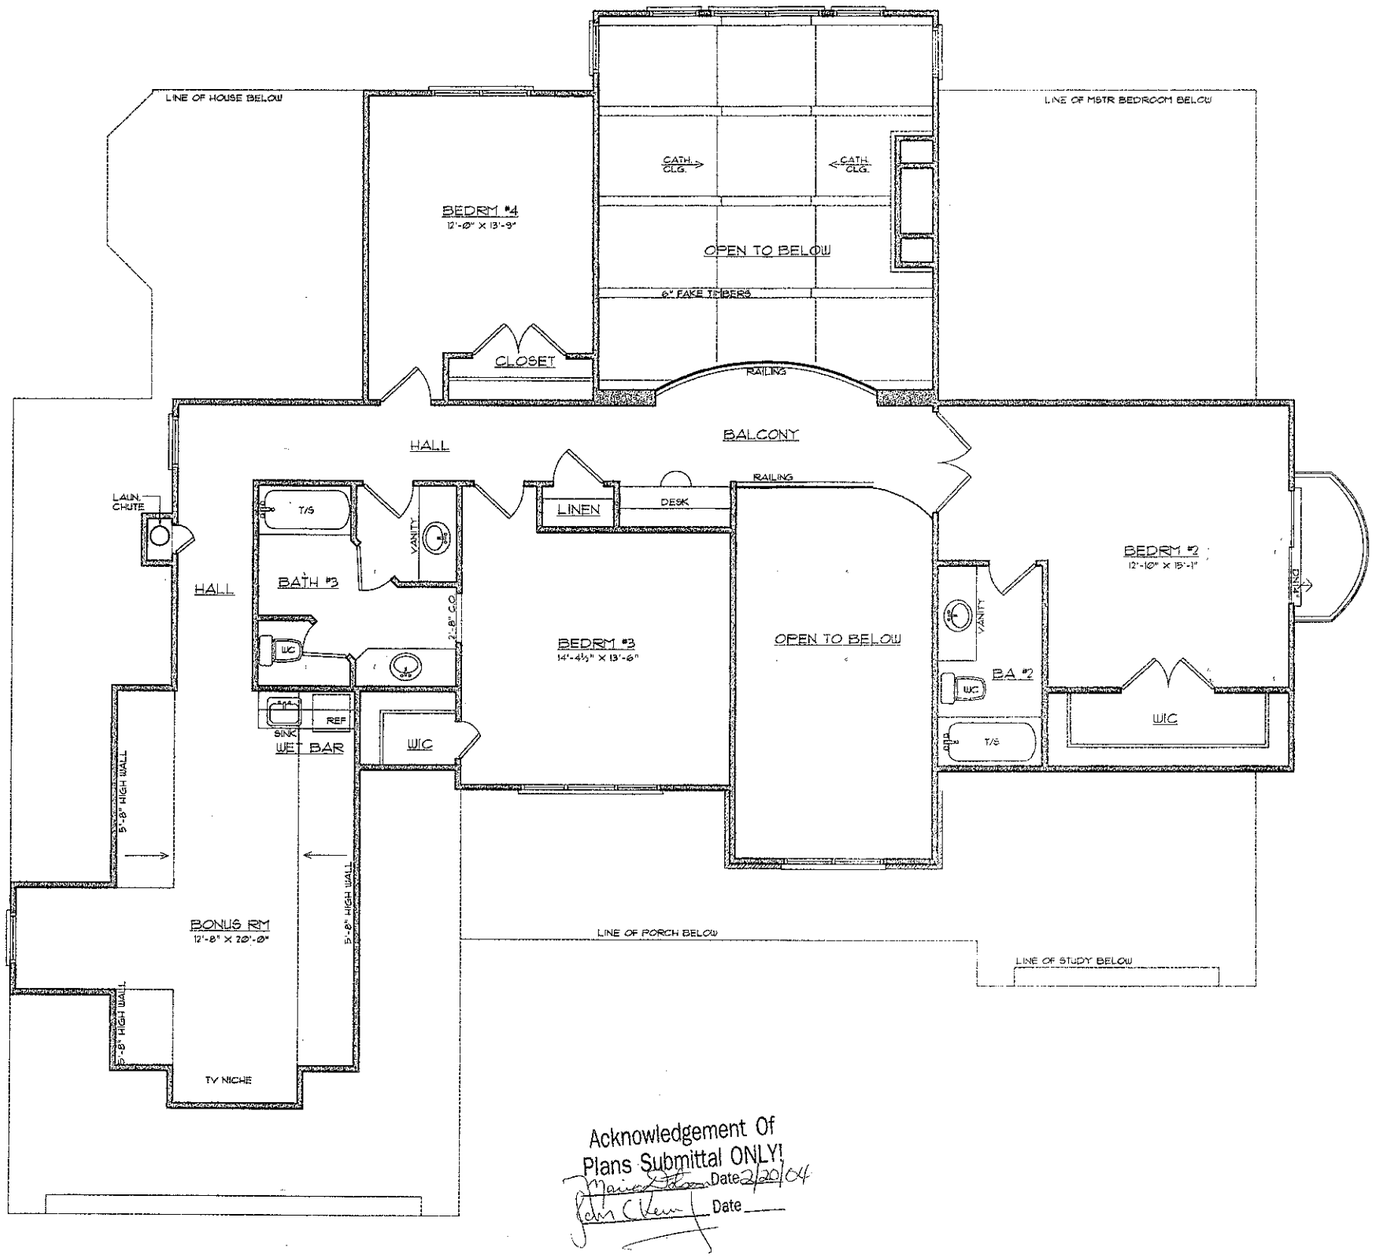

Acknowledgement Of
Plans Submittal ONLY!
Date 2/20/04
Date

1 SECOND FLOOR PLAN
2 SCALE: 1/4" = 1'-0"

...LL BE THE CONTRACTORS
...NSIBILITY TO CAREFULLY REVIEW
...PLANS FOR COMPLIANCE WITH ALL
...G CODES, ZONING & OTHER
...ATORY AGENCIES & FOLLOW
...ICATIONS OF THE ENGINEER.

...PLANS NOT VALID FOR PERMITTING
...SES UNLESS THEY BEAR THE
...URE & SEAL OF JENNIFER B PIPPIN,
...AND AIBD.

A|I
B|D

© COPYRIGHT PIPPIN HOME DESIGNS 2004
ALL RIGHTS RESERVED

COPYRIGHT NOTICE
...NT TO THE FEDERAL COPYRIGHT ACT, THESE PLANS ARE DULY REGISTERED
...E LIBRARY OF CONGRESS - PROPERLY RESERVING ALL RIGHTS FOR THIS OFFICE
...SIGNER. THESE PLANS MAY BE USED ONLY ONCE FOR THIS PROJECT ONLY.
...DRAWING, TRACING, REPRODUCTION, RE-USE OR FORMATION OF DERIVATIVE

Kearey Construction
P.O. Box 5159
Statesville, NC 28687
Ph: (704)883-9811
Fax:(704)883-9924

PIPPIN
HOME DESIGNS
AWARD WINNING HOMES WITH A VIEW
Professional Member AIBD
P.O. BOX 3725
MOORESVILLE, NC 28117
FAX 704.660.1360
TEL 704.664.5715
www.pippinhomedesigns.com

NCBDC

A NEW RESIDENCE FOR:
MOORESTATE DEVELOPMENT
LOT # 54 SHAVENDER'S BLUFF SUBDIVISION
BEATEN PATH
MOORESVILLE, NC
IREDELL COUNTY

PROJECT NO. 0347
DATE: FEB 17 2004
DRAWN BY: ALB
BUILDER

REVISIONS BY

SHEET NO.