
69'-0 3/4" +/-

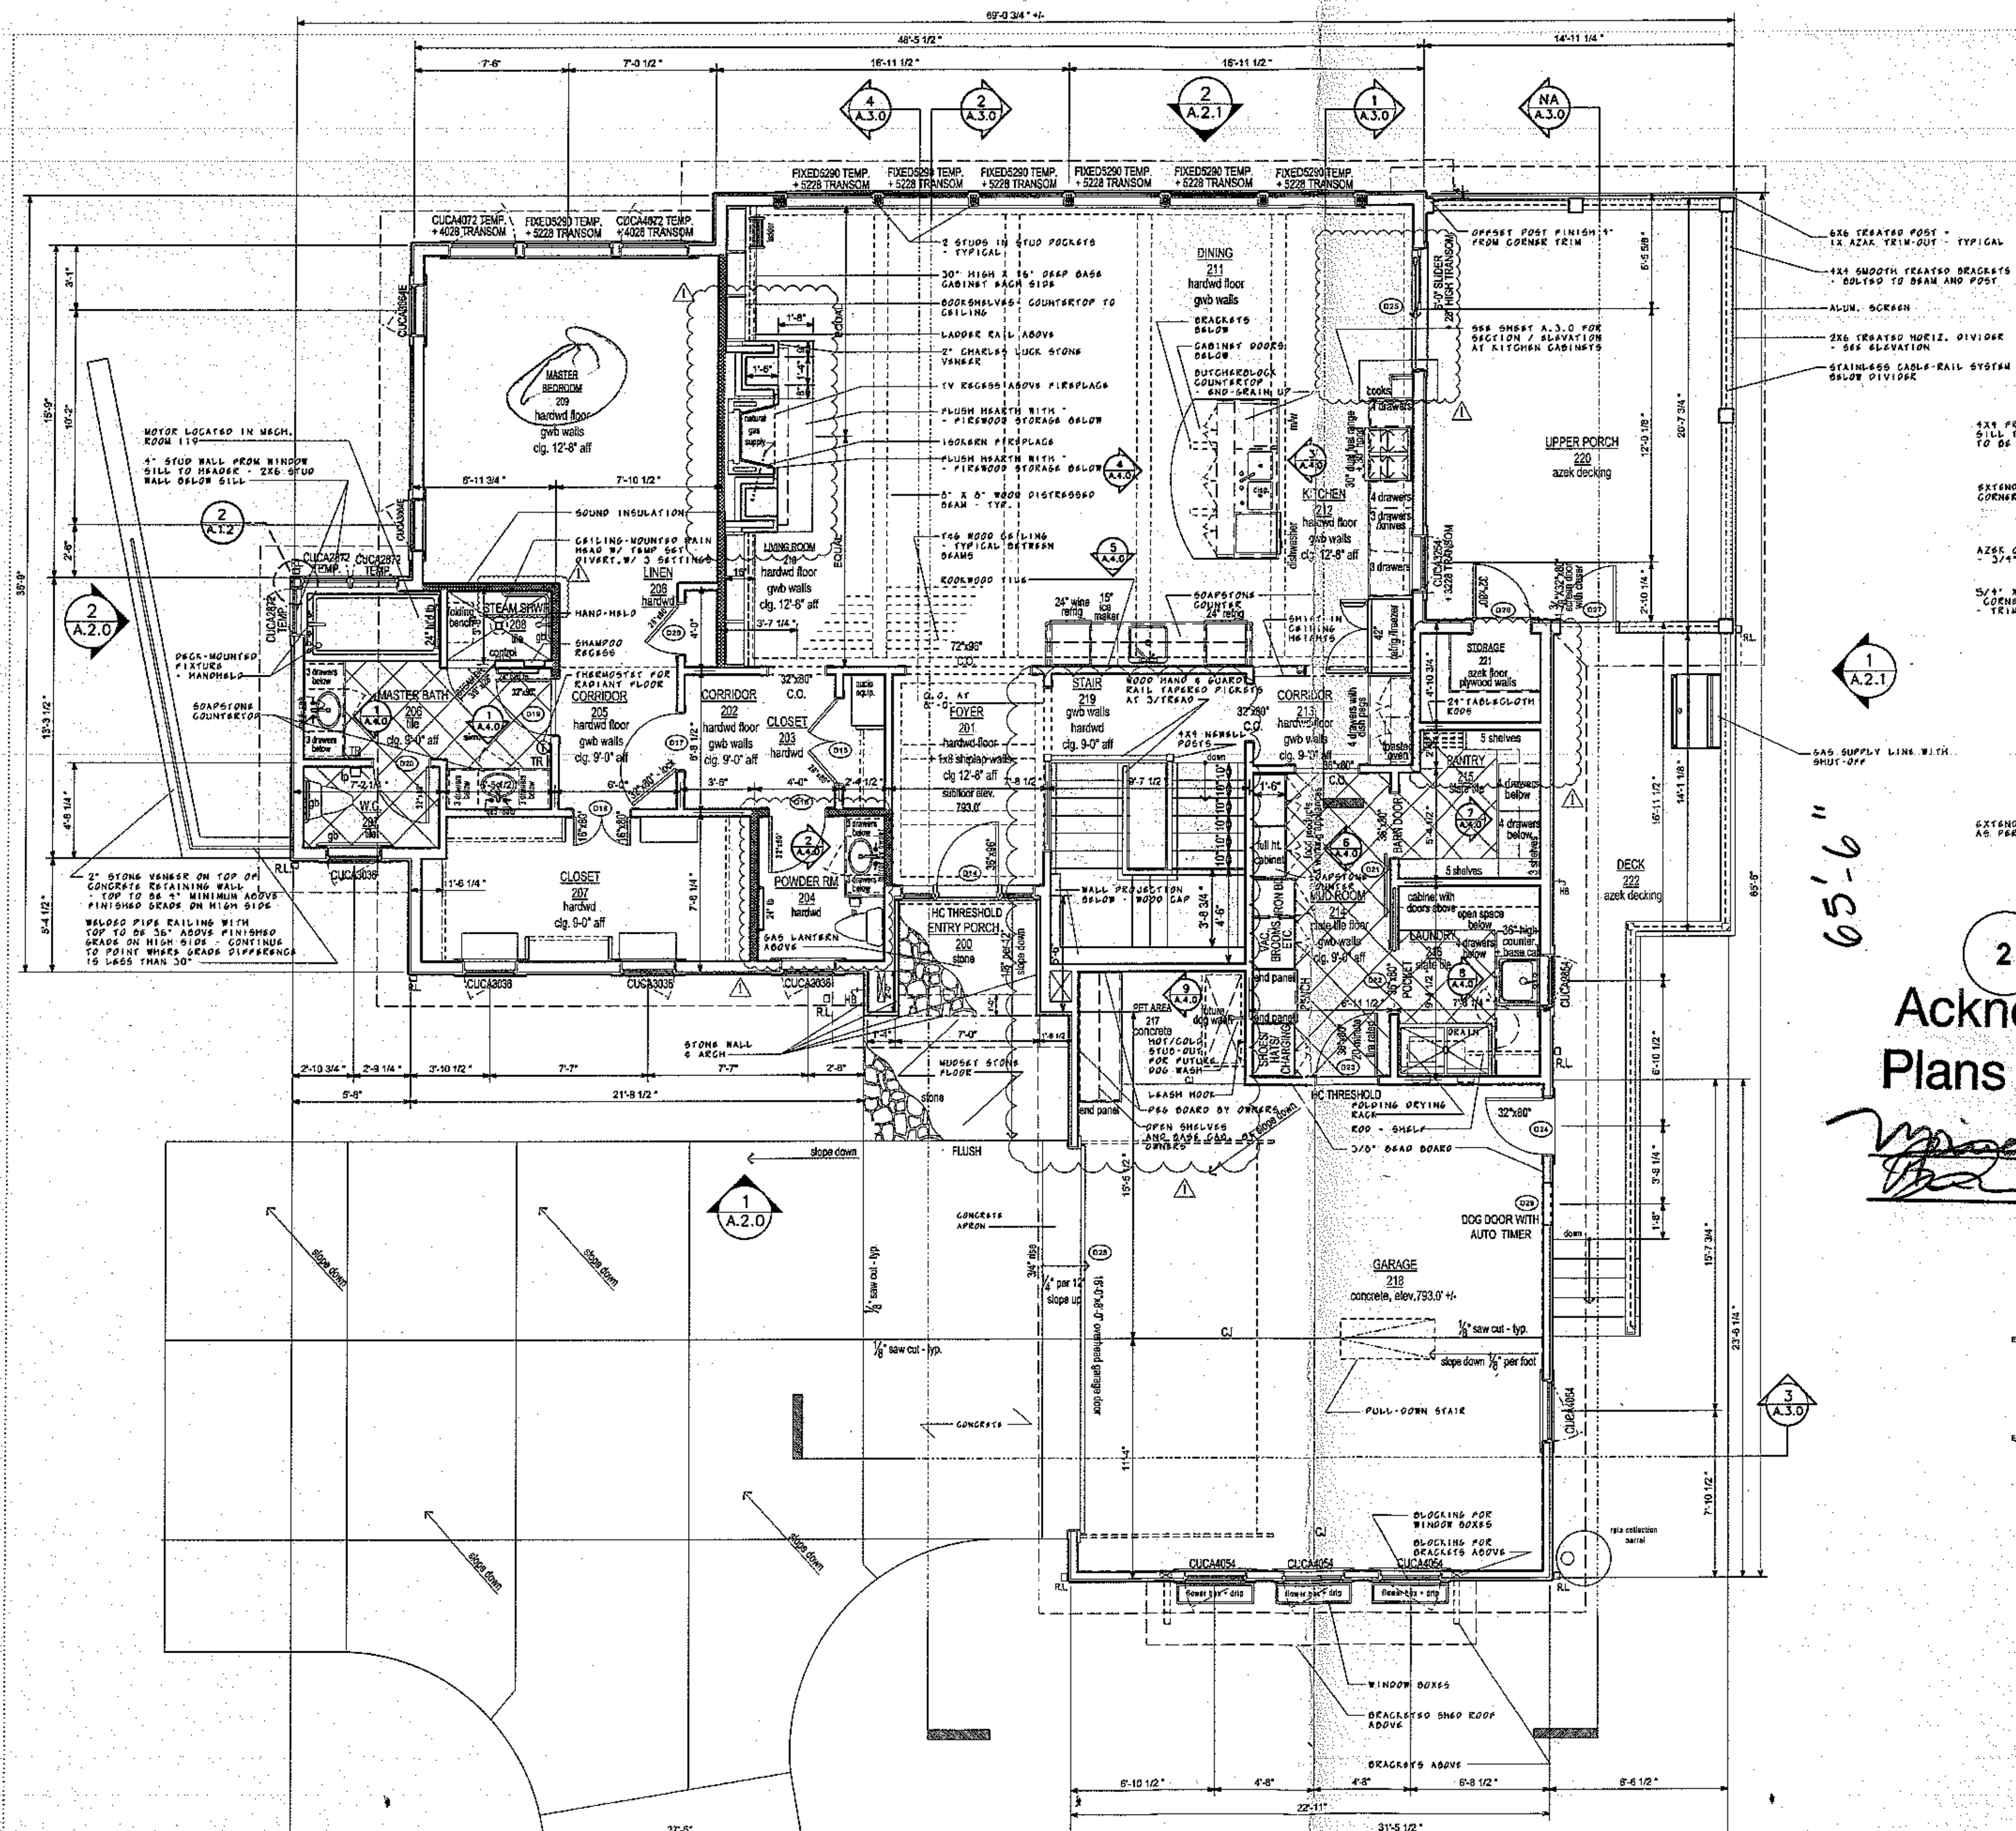


FLOOR PLAN - MAIN LIVING AREA

1/4"

65'-6"

DOOR NOTES:

1. INTERIOR DOORS TO BE SOLID, 2-PANEL
2. ALL DOOR HARDWARE TO BE BALDWIN

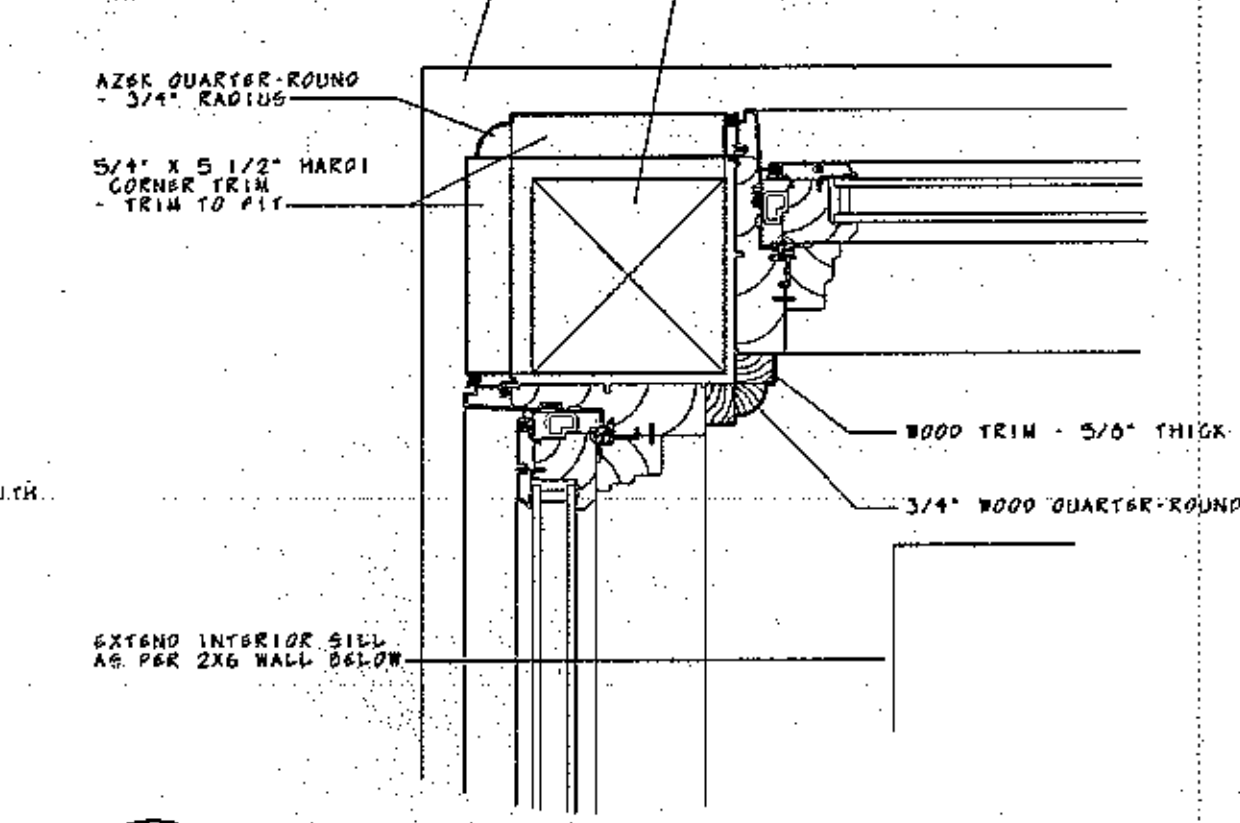


SECTION AT CORNER WINDOWS

3"

Acknowledgement of Plans Submittal ONLY!

Date 6/23/15

Date 6/25/15

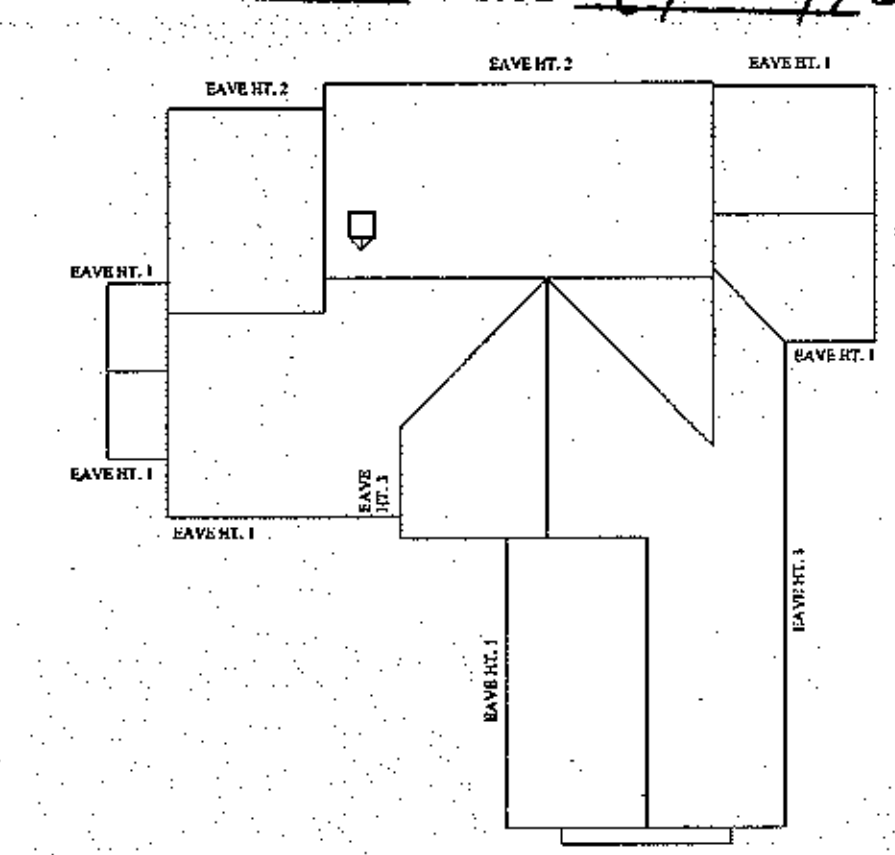

ROOF PLAN DIAGRAM

1/16"

Pardue Residence

143 Asbury Circle

Davidson Township, Mooresville, NC

DonDuffy Architecture

301 Providence Rd
Charlotte, NC 28207
704-358-1878
(f)704-358-1721
www.donduffyarchitecture.com

THIS DRAWING IS AN INSTRUMENT OF SERVICE. THE DRAWING AND THE INFORMATION THEREON IS THE PROPERTY OF DON DUFFY ARCHITECT.

ANY REPRODUCTION, ALTERATION, OR USE FOR OTHER THAN THE INTENDED PROJECT, WITHOUT THE WRITTEN CONSENT OF DON DUFFY ARCHITECT, IS EXPRESSLY FORBIDDEN.

COPYRIGHT © DON DUFFY ARCHITECT


Date: June 5, 2015

Revisions: 1 June 17, 2015

Drawn By:

Sheet: A.1.2

PARDUE

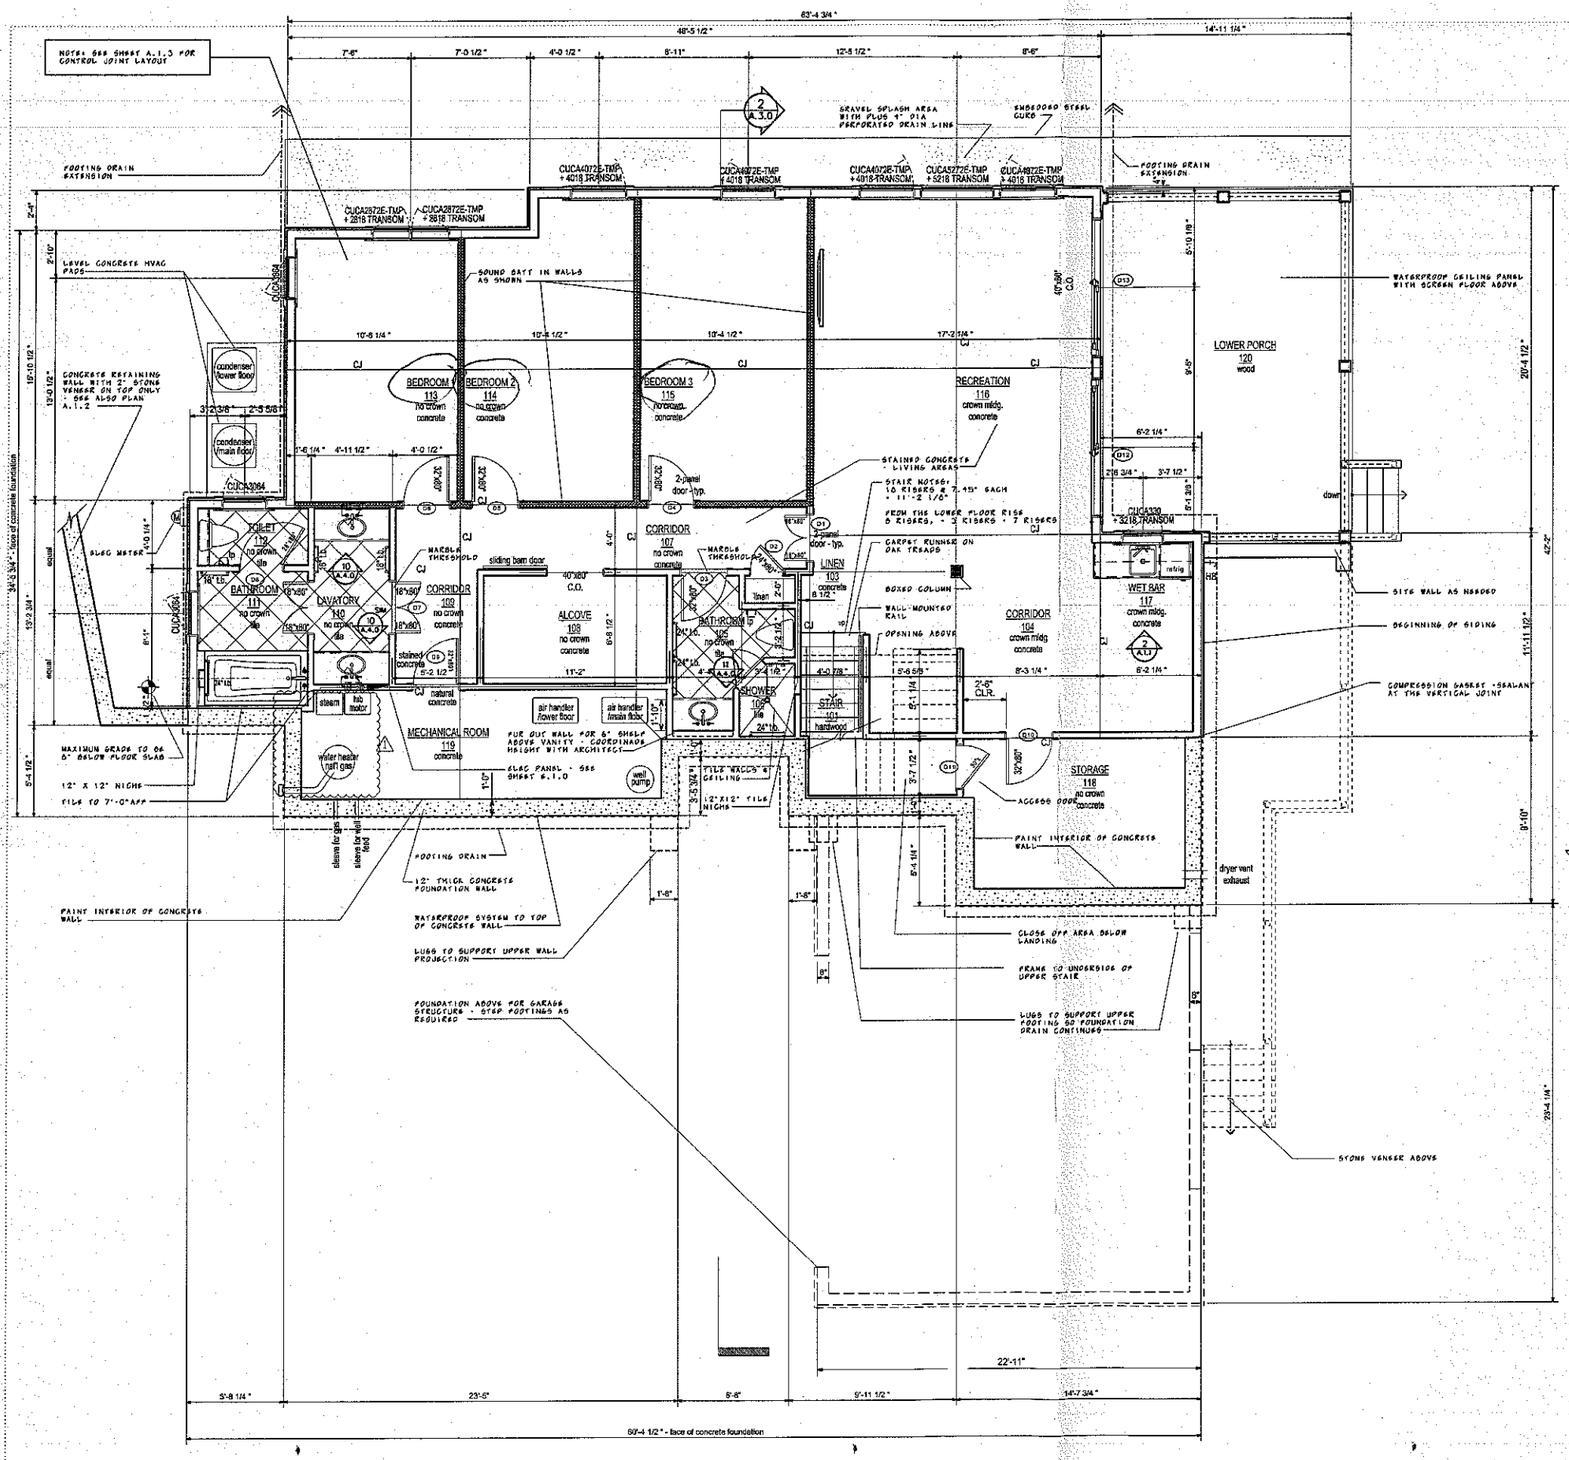

1 FLOOR PLAN - PARTIAL LOWER LEVEL 1/4"

Acknowledgement of Plans Submittal ONLY!

Date 6/23/15

Date 6/25/15

Pardue Residence
143 Asbury Circle
Davidson Township, Mooresville, NC

DonDuffy Architecture
301 Providence Rd
Charlotte, NC 28207
704-358-1878
(f)704-358-1721
www.donduffyarchitecture.com

THIS DRAWING IS AN INSTRUMENT OF SERVICE. THE DRAWING AND THE INFORMATION THEREON IS THE PROPERTY OF DON DUFFY ARCHITECT.

ANY REPRODUCTION, ALTERATION, OR USE FOR OTHER THAN THE INTENDED PROJECT, WITHOUT THE WRITTEN CONSENT OF DON DUFFY ARCHITECT, IS EXPRESSLY FORBIDDEN.

COPYRIGHT © DON DUFFY ARCHITECT

Date: June 5, 2015

Revisions: 1 June 17, 2015

Drawn By:

Sheet: A.1.1

PARDUE