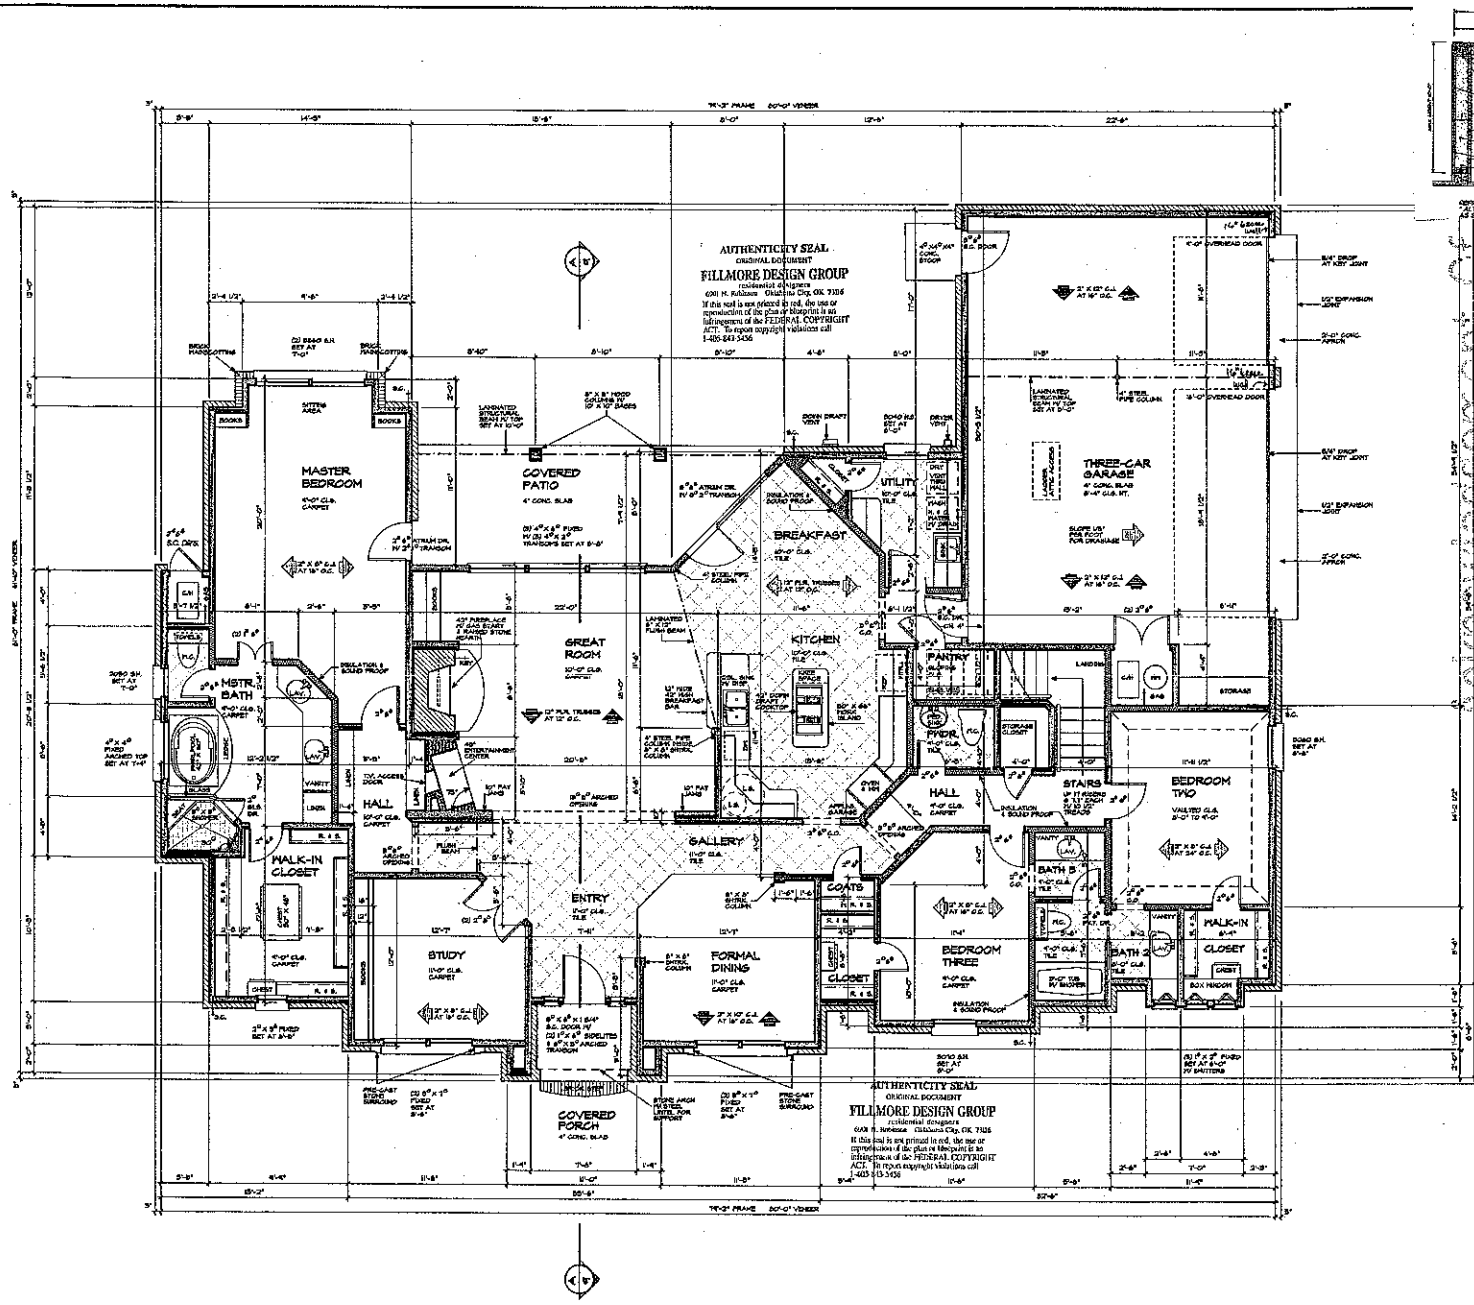


Plans Submitted ONLY
Date 3-18-13
Date 3/19/13

NOTES :

1. ALL ANGLED WALLS ARE 45°.
2. ALL ANGLED WALLS ARE DIMENSIONED TO OUTSIDE OF WALL.
3. ALL CEILING HEIGHTS 9'-0" & 10'-0" UNLESS NOTED.
4. PROVIDE STEEL LINTELS AT ALL WINDOWS & DOORS AS REQUIRED TO SUPPORT BRICK ABOVE.
5. DOUBLE ALL FLOOR JOISTS BELOW ALL PARALLEL WALLS AT UPPER LEVEL.

SQUARE FOOTAGE:

1. VENEER 2120 TOTAL SQ. FT.
2. COVERED PATIO 736 SQ. FT.
3. GARAGE 768 SQ. FT.
4. COVERED PORCH 84 SQ. FT.

REVERSE
FLOOR PLAN


SCALE: 1/8" = 1'-0"

COPYRIGHT FILLMORE DESIGN GROUP. THIS PRINT IS THE PROPERTY OF FILLMORE DESIGN GROUP AND IS NOT TO BE COPIED OR REPRODUCED IN ANY FORM OR MANNER WHATSOEVER.

6001 N. Robinson
Oklahoma City, Ok. 73116
Phone - (405) 843-5456
Fax - (405) 840-8554

FILLMORE DESIGN GROUP

Sq. Ft.
UPPER FRAME
LOWER FRAME
TOTAL FRAME 2635
TOTAL VENEER 2120
SHEET ONE REVERSE
PLAN 4121 REVERSE

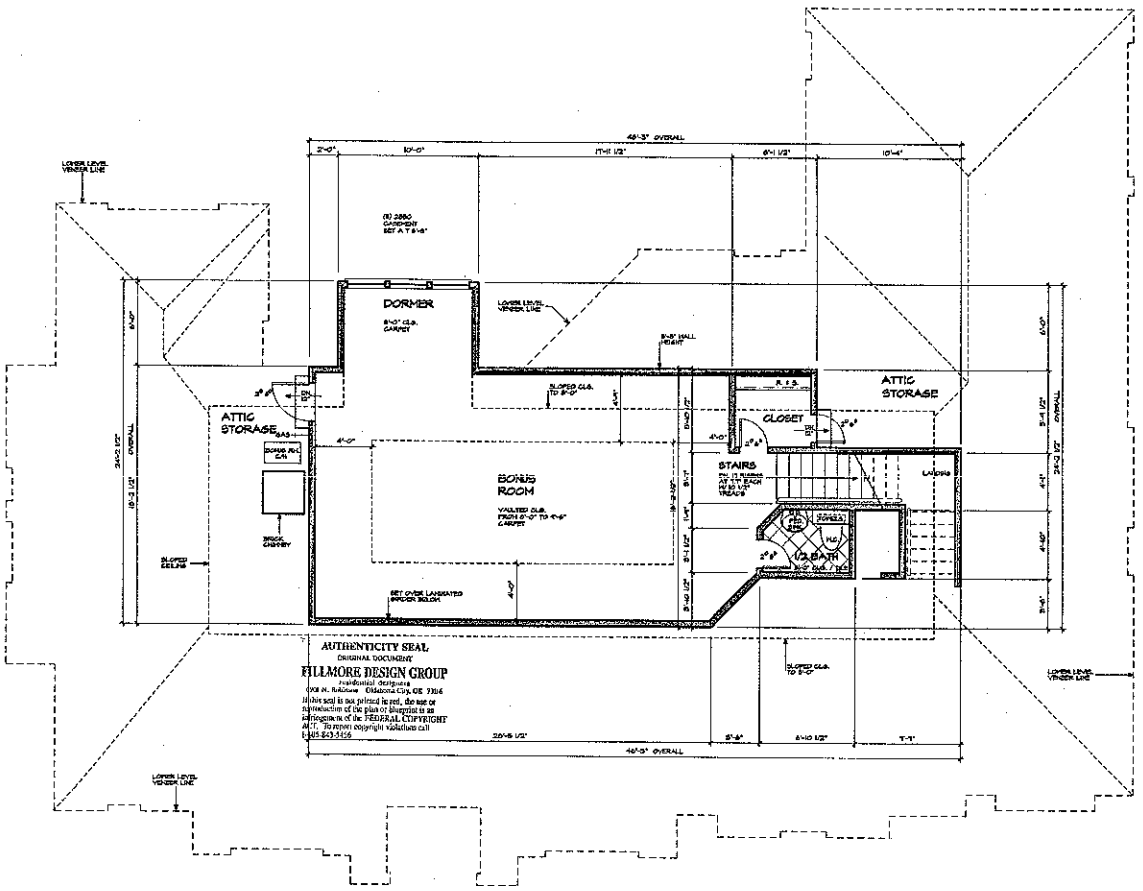

Approved subject to Plans submitted ONLY
Date 3-18-13
Kathleen Saunders Date 3/19/13

REVERSE
UPPER LEVEL
FLOOR PLAN

NOT INCLUDED WITH LOWER LEVEL SQUARE FOOTAGE

Sq. Ftg.
UPPER FRAME 647
LOWER FRAME
TOTAL FRAME
TOTAL HEATED
SHEET TWO REVERSE
PLAN 4127 REVERSE

COPYRIGHT FILLMORE AND ASSOCIATES UNLESS EXPRESSLY ASSIGNED ITS COPYRIGHT AND OTHER PROPERTY RIGHTS IN THESE PLANS, THESE PLANS ARE NOT TO BE REPRODUCED, CHANGED OR COPIED IN ANY FORM OR MANNER WHATSOEVER.

FILLMORE DESIGN GROUP
6901 N. Robinson
Oklahoma City, OK 73116
Phone - (405) 843-5456
Fax - (405) 840-3264