
FAX NO. : Mar. 22 2002 07:09AM P3
FROM :

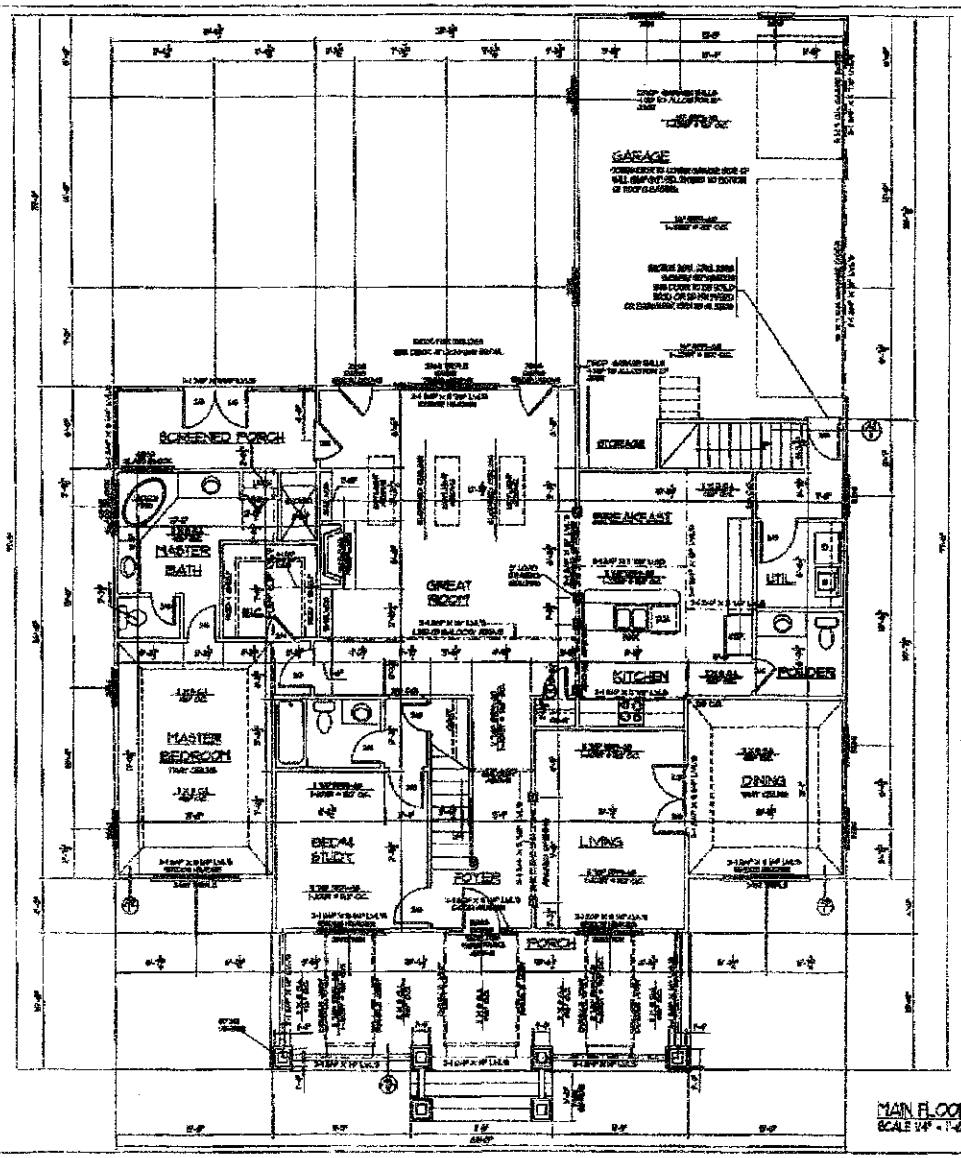

MAIN FLOOR PLAN
SCALE 1/4" = 1'-0"

GENERAL NOTES:


SIPE CUSTOM HOME DESIGN
CUSTOM HOME DESIGN • STOCK PLANS • DRAFTING SERVICE
ENGINEERED WOOD PRODUCTS, SALES & SERVICE

TRACY T. SIPE
926 RIVER HWY
MOORESVILLE, NC 28117
PHONE (704) 663-6618
NEXTEL 21 * 1930

A NEW RESIDENTIAL
PROJECT FOR:
MIKE MORRIS & MANUEL SOTO

drawn by: SIPE
project: 04010
date: 2-19-04
revised:
sheet no.: A-3

Signed & stamped original plans.
MS

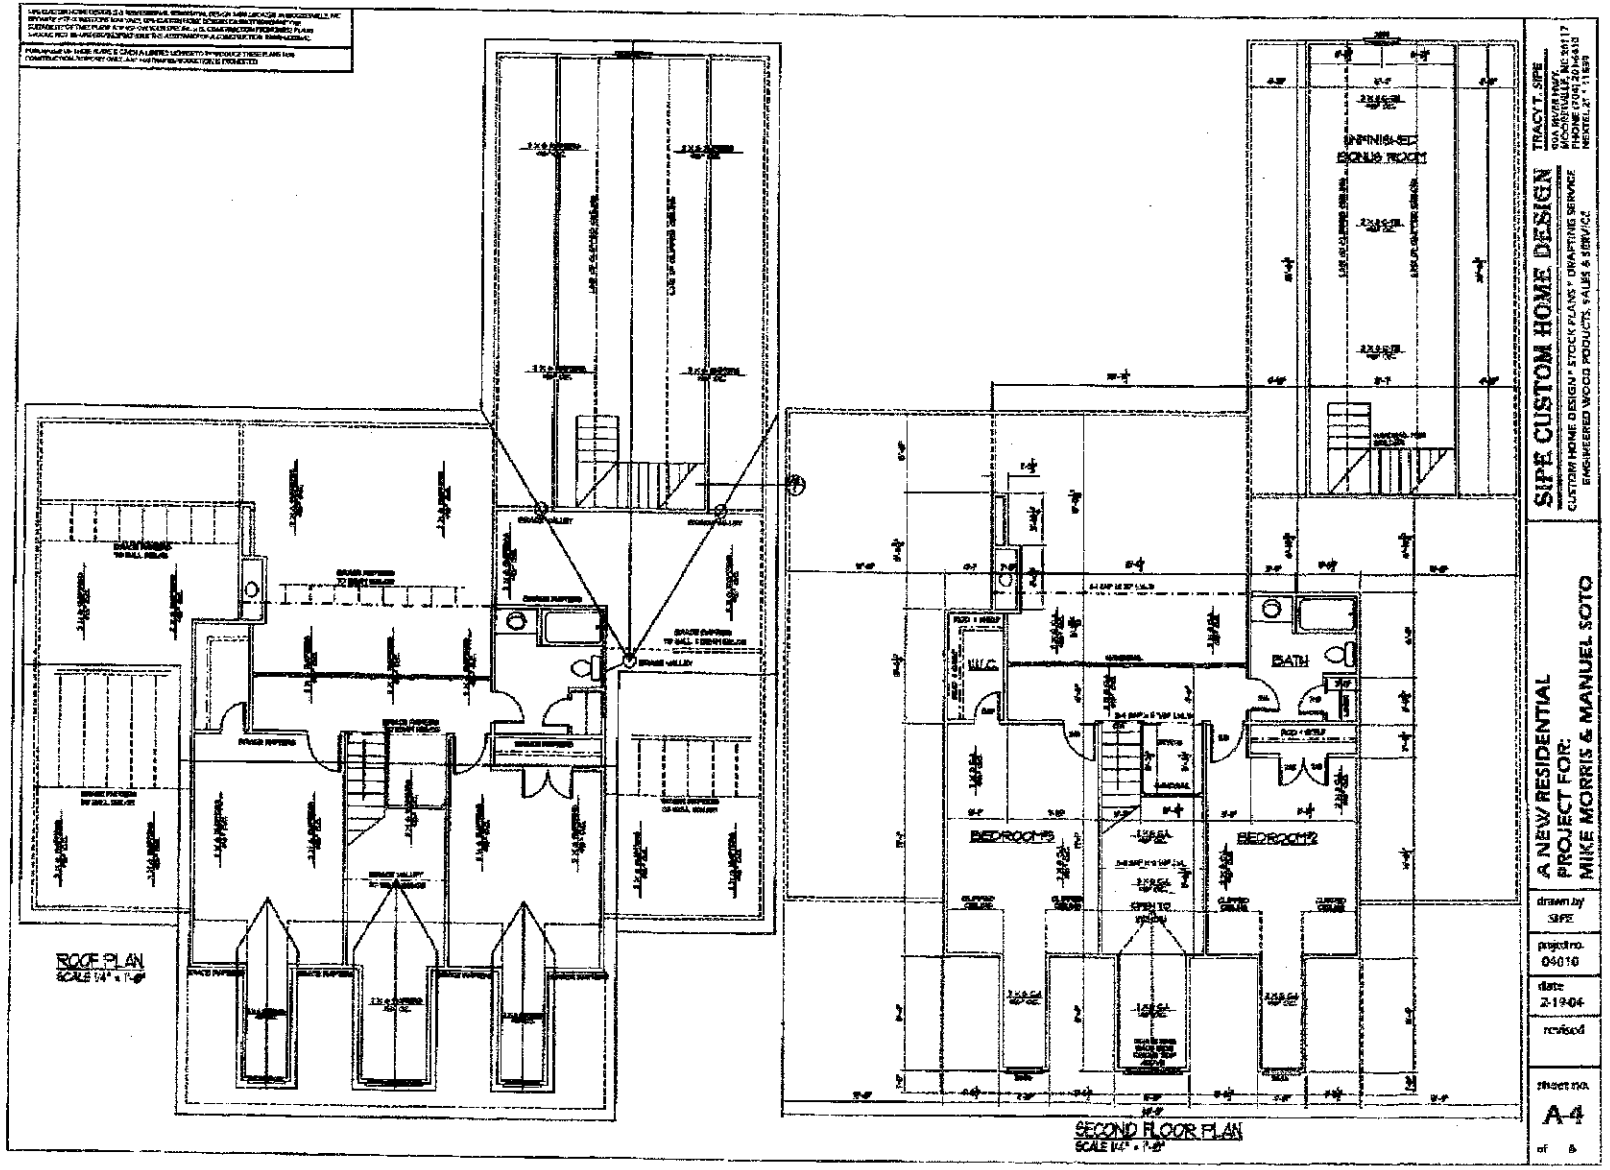

Signed original
Building plans MS