

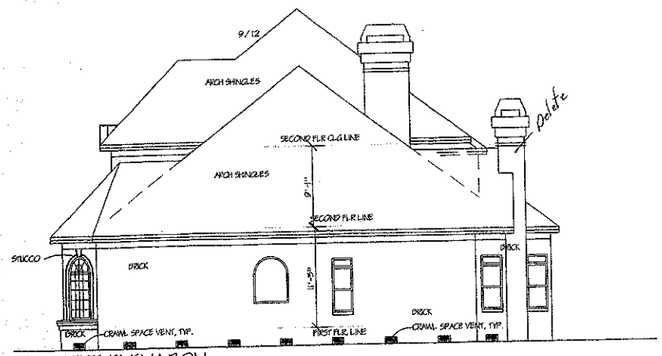



RIGHT SIDE ELEVATION
1/8"=1'-0"

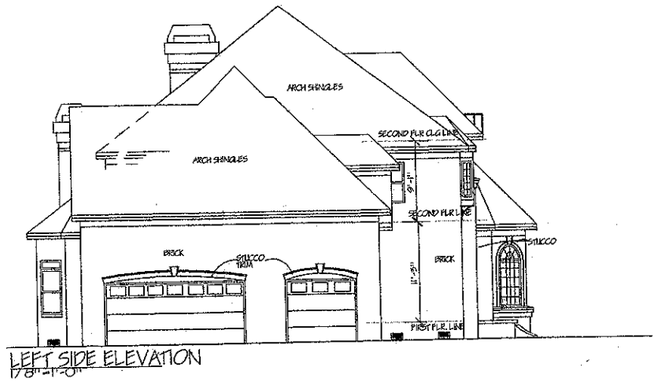

LEFT SIDE ELEVATION
1/8"=1'-0"

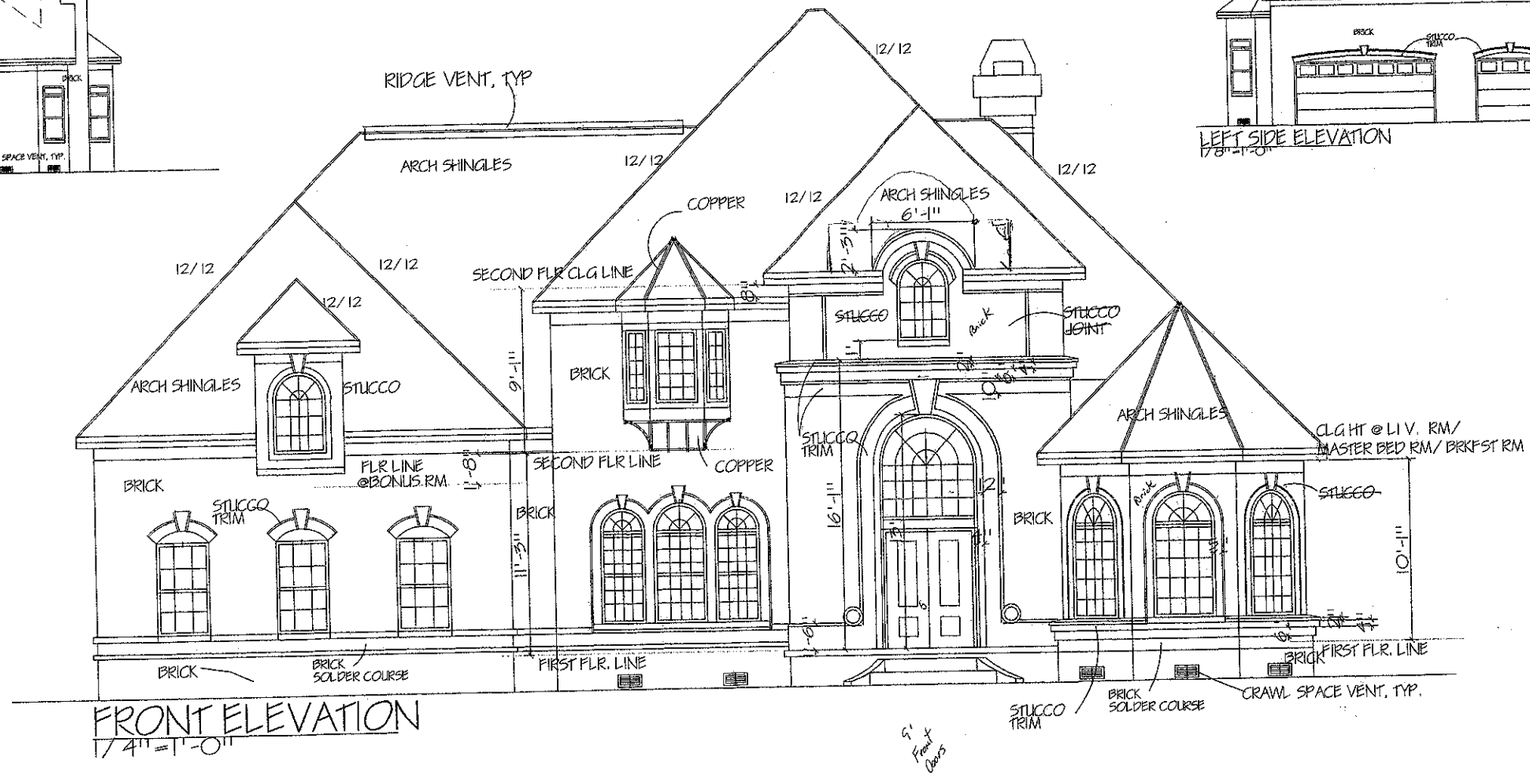

FRONT ELEVATION
1/4"=1'-0"

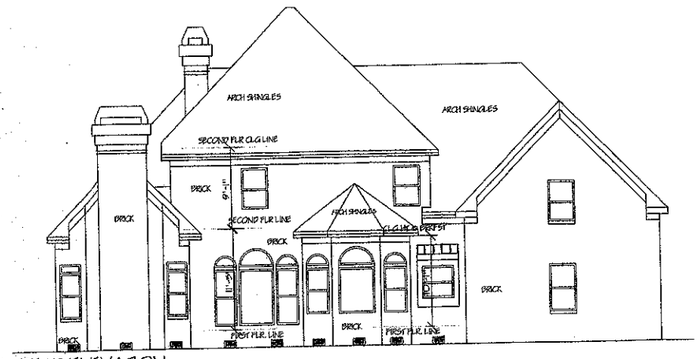

REAR ELEVATION
1/8"=1'-0"

3206 KYLEMOOR DRIVE
CONYERS-ATLANTA, GA 30012
T - 404-787-0139
F - 770-388-7782

LUXURY ARCHITECTURE BY:

PROPOSED

ALISON PLAN

COPY RIGHT NOTICE:
THESE PLANS ARE LICENSED TO READ ALL
FOR ONLY A ONE TIME USE/CONSTRUCTION ON ONLY ONE LOT.
ANY REUSE OF THESE PLANS WITHOUT PERMISSION OF THE DESIGN
IS NOT PERMITTED, ABOVE NAMED PLAN PURCHASER AGREES
TO PAY FOR RE-USE OF THESE PLANS FOR OTHER THAN LOT/LOCATION PLANS
WAS FIRST PURCHASED FOR.

REVISIONS	DATE	PROJECT NO.
1	6/22/11	2811-30
2	SCALE: As noted	SHEET NO. A-4
	DRAWN: BA	2811-30-A4.DWG

RELEASED FOR CONSTRUCTION