
Bump out Breakfast

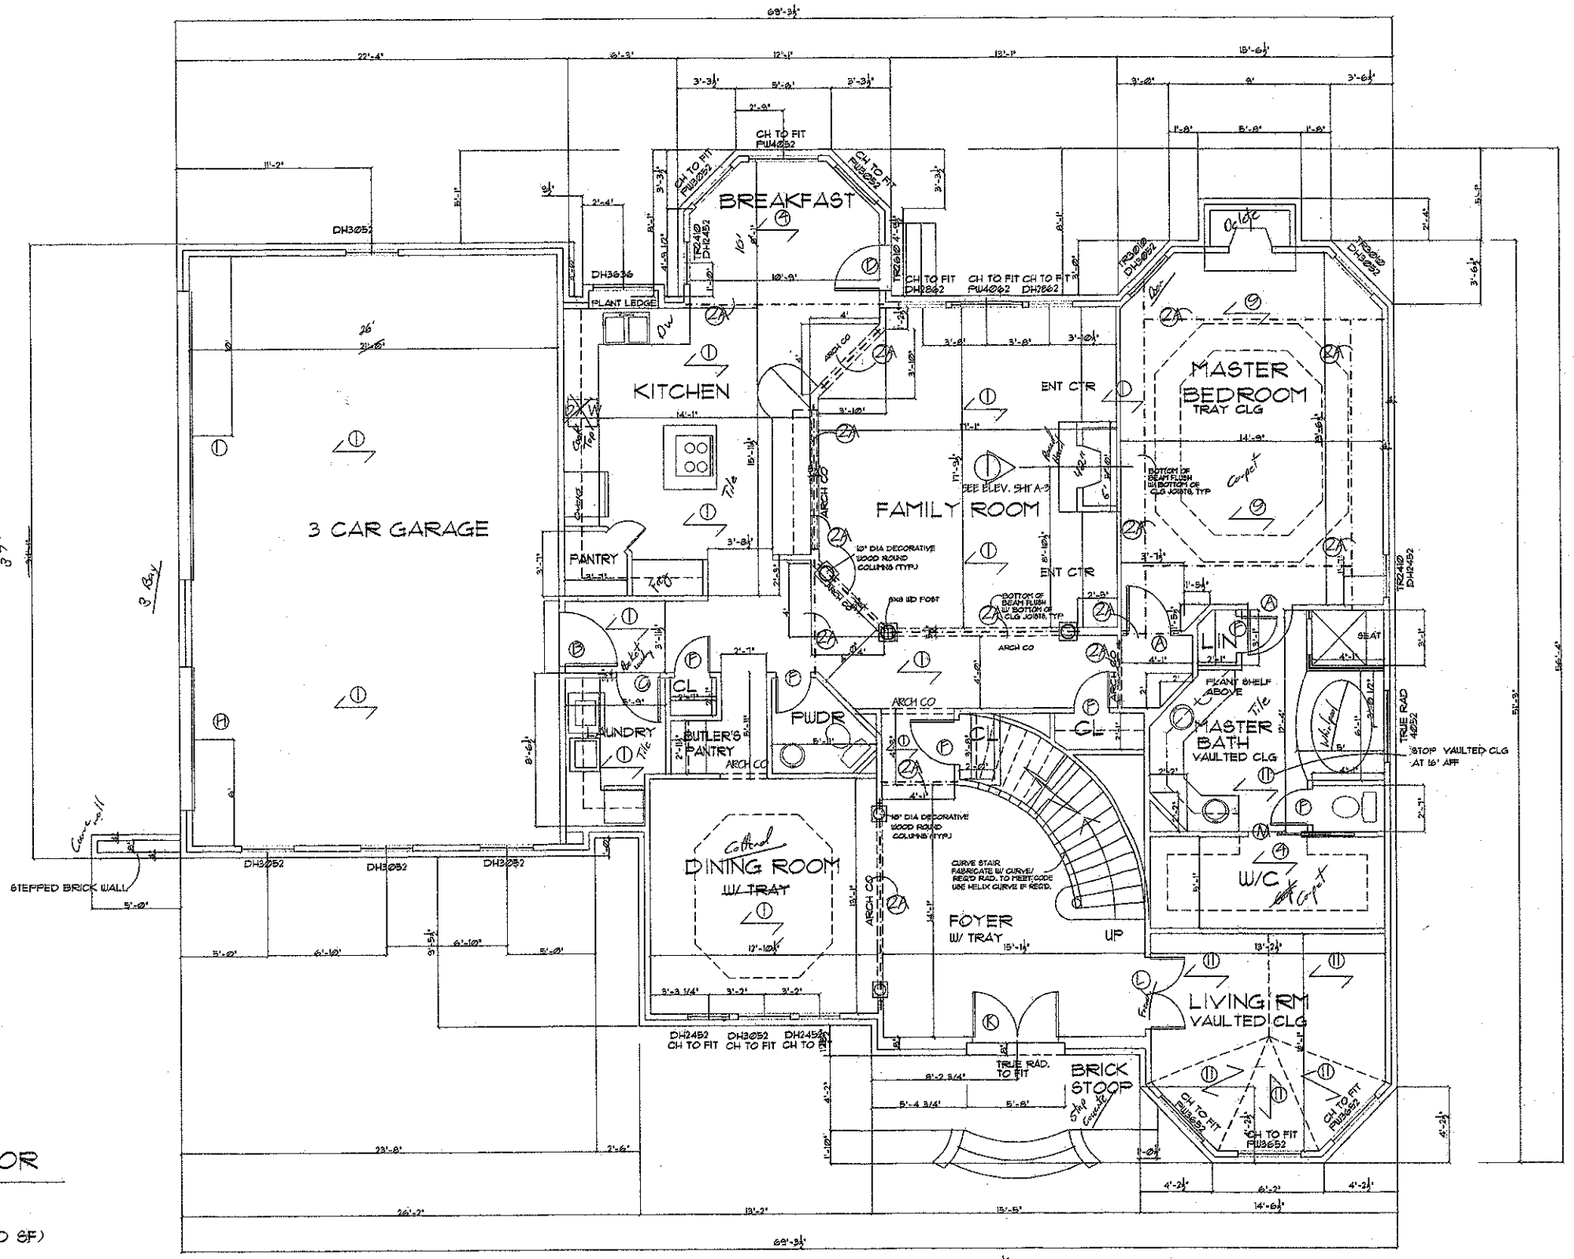

DOOR SCHEDULE

A	2'6 X 8'
B	3'Ø X 8'
C	2'6 X 8' PAIR
D	2'6 X 6'8 FRENCH DR
E	2'6 X 6'8 PAIR FR. DR
F	2'Ø X 8'
G	2'8 X 8'
H	8' X 7' GAR DOOR
I	16' X 7' GAR DOOR
J	2'Ø X 6'8 PAIR
K	2'6X 6'8 PAIR ENTRY DOOR
L	2' X 8' PAIR FRENCH DOOR
M	3'X 8' POCKET DOOR
N	2' X 8' BI-FOLD

Bead Old Colm
Oak Hardwood
Tile Back splash Laundry, Butlers, Kit
Master Bed Tray lighting
under Counter lighting in Kit, Butlery
Stone Fireplace

Acknowledgement Of Plans Submittal ONLY!
Date 8/15/11
Date 8/29/11

FIRST FLOOR

1/4"=1'-Ø"
2138 SF
3011 SF (HEATED SF)
W/O BONUS

WALL NOTES: INTERIOR WALL: 3 1/2" (STUD ONLY)
EXTERIOR WALL: 4" (STUD PLUS 1/2" SHEATHING ONLY)

3206 KYLEMOOR DRIVE
CONYERS--ATLANTA, GA 30012
T - 404-787-0139
F - 770-388-7762

LUXURY ARCHITECTURE BY:

PROPOSED

ALISON PLAN

COPY RIGHT NOTICE:
THESE PLANS ARE LICENSED TO BMAD, INC.
FOR ONLY A ONE TIME USE/CONSTRUCTION ON ONLY ONE LOT.
ANY REUSE OF THESE PLANS WITHOUT PERMISSION OF B.A. DESIGN
IS NOT PERMITTED. ABOVE NAMED PLAN PURCHASER AGREES
TO PAY FOR RE-USE OF THESE PLANS FOR OTHER THAN LOT/LOCATION PLANS

REVISIONS	DATE	PROJECT NO.
1	6-22-11	2011-30
2	SCALE: As noted	SHEET NO. A-2
	DRAWN	