
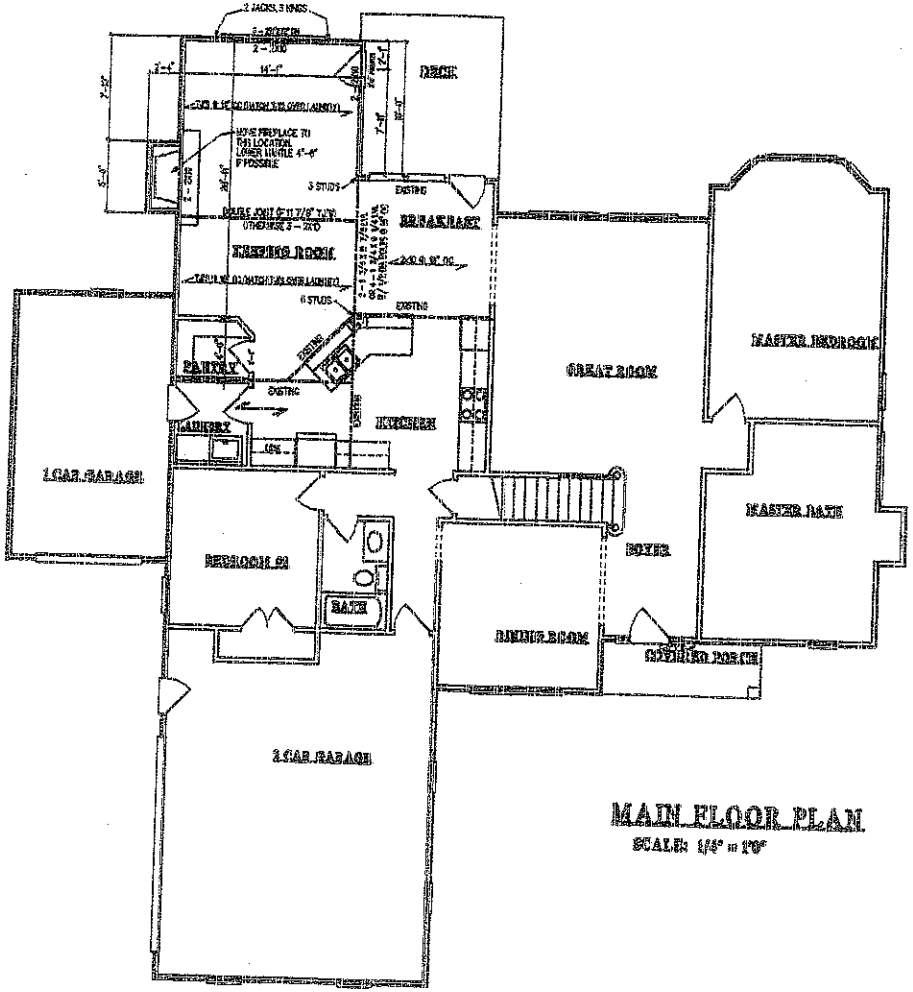


MAIN FLOOR PLAN

SCALE: 1/4" = 1'0"

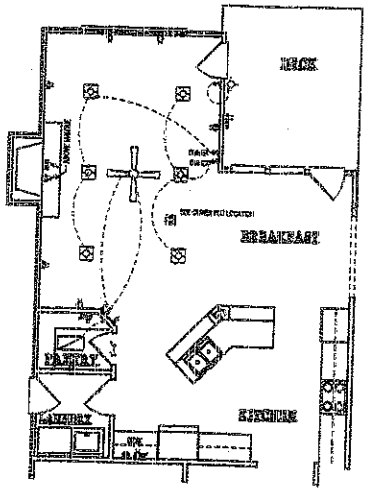

MAIN FLOOR ELECTRICAL PLAN

SCALE: 1/4" = 1'0"

COPYRIGHT 2009


CHARLES AND MINDY HARTZOG

for

DISASTER ONE, INC


AFFORDABLE HOME DESIGNS CO
4724E OLD PINEVILLE ROAD
CHARLOTTE, N.C. 28217
704-399-5214

DATE	DRAWN BY	SHEET
07-19-09	MIKE BULLOCK	4

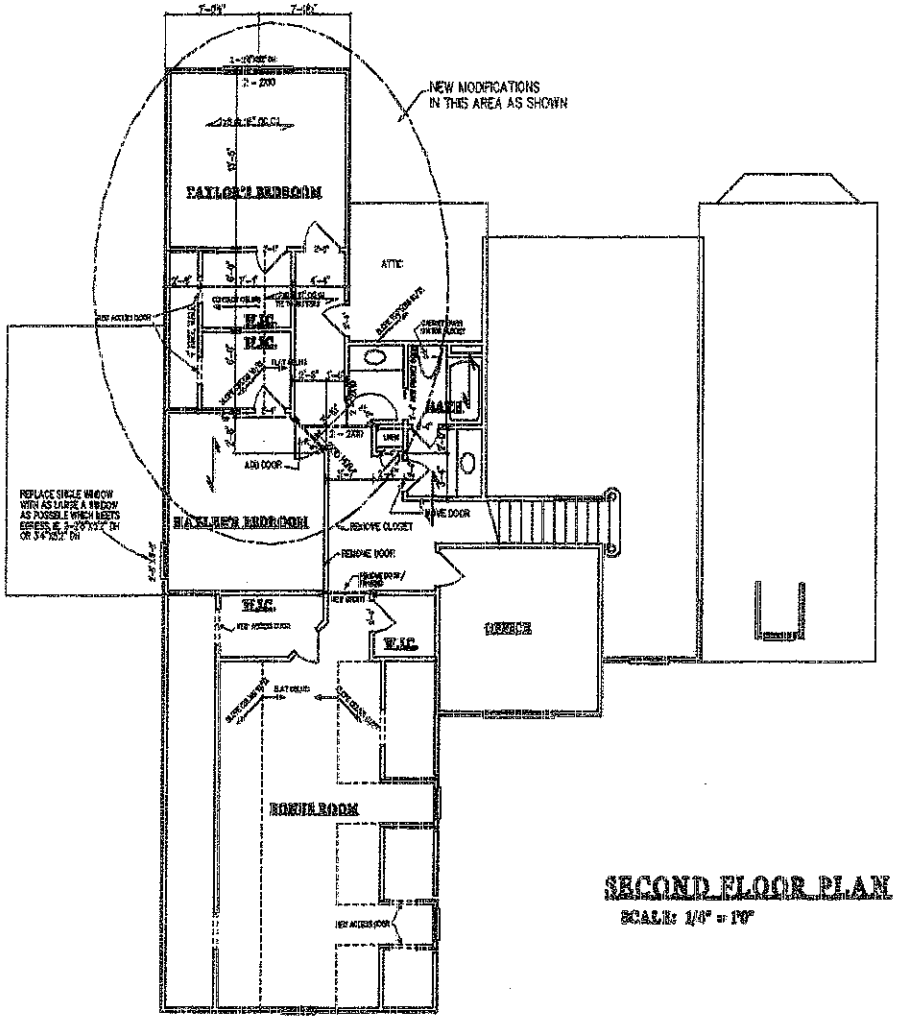

SECOND FLOOR PLAN

SCALE: 1/4" = 1'0"

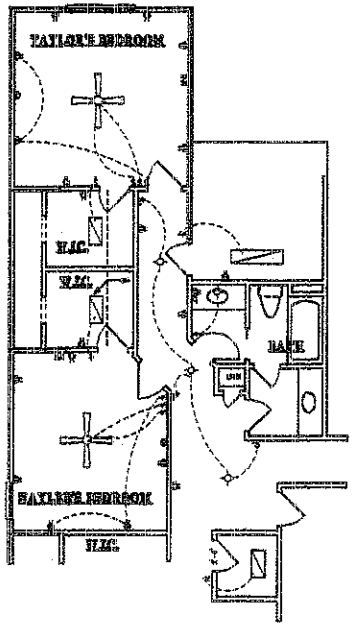

SECOND FLOOR ELECTRICAL PLAN

SCALE: 1/4" = 1'0"

DRAWING 2009

CHARLES AND MINDY HARTZOG

FOR
DISASTER ONE, INC

AFFORDABLE HOME DESIGNS CO
4724E OLD FAYETTEVILLE ROAD
CHARLOTTE, N. C. 28217
704-392-5254

DATE	DRAWN BY	SHEET
01-19-09	MIKE BULLOCK	5