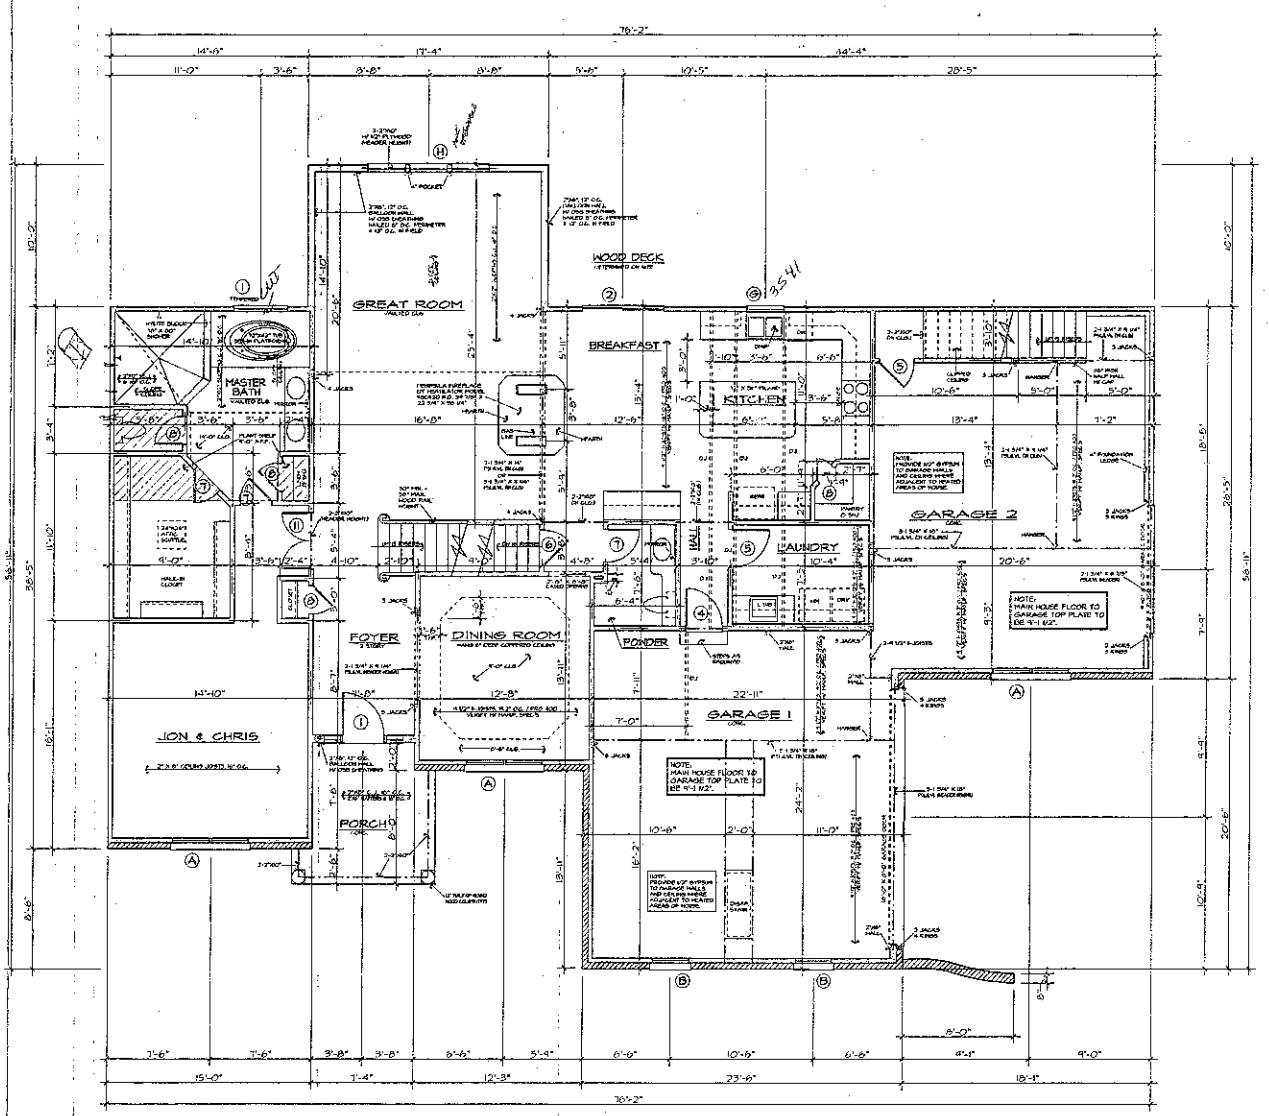


FIRST FLOOR PLAN SCALE: 1/4" = 1'-0"

DOOR SCHEDULE

NO.	SIZE	DESCRIPTION
①	3'-0" X 6'-8" X 1 3/4" HW 12" CIRCLE LIGHT TO 1'-6" FROM HEAD OR 24" LITE	SEE FRONT ELEVATION
②	6'-0" X 6'-8" X 1 3/4"	SLIDING GLASS DOOR
③	4'-0" X 6'-8" X 1 1/8"	6 PANEL COLONIAL, BI-PASS
④	2'-8" X 6'-8" X 1 3/8"	20 MINUTE RATED
⑤	2'-8" X 6'-8" X 1 3/8"	6 PANEL COLONIAL
⑥	2'-6" X 6'-8" X 1 3/8"	6 PANEL COLONIAL
⑦	2'-4" X 6'-8" X 1 3/8"	6 PANEL COLONIAL
⑧	2'-0" X 6'-8" X 1 3/8"	6 PANEL COLONIAL
⑨	3'-0" X 6'-8" X 1 3/8"	6 PANEL COLONIAL
⑩	2'-2'-6" X 6'-8" X 1 3/8"	6 PANEL COLONIAL
⑪	2'-2'-0" X 6'-8" X 1 3/8"	6 PANEL COLONIAL
⑫	2'-4" X 6'-8" X 1 1/8"	6 PANEL COLONIAL, POCKET

WINDOW SCHEDULE

TYPE	SIZE	DESCRIPTION
Ⓐ	2'-8" X 6'-0"	WOOD CASEMENT
Ⓑ	2-2'-8" X 6'-0"	WOOD CASEMENT
Ⓒ	2-2'-8" X 5'-0" W/ 24" ELIPTICAL W/ 16" LEDGE	WOOD CASEMENT
Ⓓ	2'-0" X 3'-0"	OVAL, WOOD FIXED
Ⓔ	4'-0" X 1'-0"	WOOD FIXED
Ⓕ	2'-8" X 5'-0"	WOOD CASEMENT
Ⓖ	2'-8" X 3'-0"	WOOD CASEMENT
Ⓗ	3-2'-8" X 6'-0" W/ 18" TRANSOM	WOOD CASEMENT
Ⓘ	4'-0" X 2'-0"	WOOD FIXED, TEMPERED
Ⓙ	3-2'-8" X 6'-0"	WOOD CASEMENT
Ⓚ		
Ⓛ		

BRICK LINTEL NOTES:

1. OPENINGS UP TO 6'-0" WIDE = 3 1/2" X 5 1/2" X L1/4" ANGLE
2. OPENINGS FROM 6'-0" WIDE UP TO 10'-0" WIDE = 3 1/2 X 5 1/2" X 7/16"
3. OPENINGS 10'-0" WIDE AND LARGER = SEE PLAN

BEARING WALLS SYMBOL =

HEADER NOTES - FIRST FLOOR:

1. ALL EXTERIOR HEADERS ON FIRST FLOOR SHALL BE 2-2" X 10" NO. 2 SOUTHERN YELLOW PINE OR BETTER UNLESS OTHERWISE NOTED.
2. ALL INTERIOR LOAD-BEARING HEADERS ON FIRST FLOOR SHALL BE 2-2" X 10" NO. 2 SOUTHERN YELLOW PINE OR BETTER UNLESS OTHERWISE NOTED
3. ALL INTERIOR NON LOAD-BEARING HEADERS ON FIRST FLOOR SHALL BE 2-2" X 4" NO. 2 SOUTHERN YELLOW PINE OR BETTER UNLESS OTHERWISE NOTED.

GENERAL NOTES:

1. CONTRACTOR TO VERIFY ALL DIMENSIONS.
2. DO NOT SCALE DIMENSIONS FROM PRINTS. PLANS AND DETAILS ARE NOT ALWAYS DRAWN TO SCALE. USE DIMENSIONS GIVEN OR CONSULT DESIGNER FOR FURTHER CLARIFICATION.
3. OWNER MAY SUBSTITUTE MATERIALS OR PRODUCTS SPECIFIED FOR THOSE OF EQUAL QUALITY AND MAKE MINOR PLAN CHANGES THAT DO NOT DEGRADE VALUE OR STRUCTURAL SOUNDNESS OR MATERIALLY ALTER APPEARANCE. LOCATION OF HOUSE AND IMPROVEMENTS ON LOT MAY BE ALTERED DUE TO TOPOGRAPHICAL AND OTHER CONSIDERATIONS.
4. ALL JOIST AND BEAM SPANS DETERMINED FOR THE USE OF #2 SOUTHERN YELLOW PINE. ANY OTHER SPECIES MUST BE VERIFIED.
5. DOUBLE JOIST IN SECOND FLOOR UNDER ALL PARALLEL PARTITIONS.
6. FLOOR TO CEILING HEIGHT FIRST FLOOR = 9'-0"
   FLOOR TO CEILING HEIGHT SECOND FLOOR = 8'-0"
   FLOOR TO WINDOW HEAD HEIGHT FIRST FLOOR = 8'-0"
   FLOOR TO WINDOW HEAD HEIGHT SECOND FLOOR = 8'-0"
7. SECOND FLOOR JOIST SPANS DETERMINED BY DESIGN LOADS OF 40 psf. LIVE, 10 psf. DEAD LOAD.
8. BRIDGING FOR FLOOR JOISTS SHOULD BE INSTALLED PERPENDICULAR TO JOISTS AT INTERVALS OF 10 FT. OR LESS.
9. DIAGONAL BLOCKING OR SOLID BLOCKING IS ACCEPTABLE.
10. ENGINEERED FLOOR SYSTEMS SHOULD BE BRACED AND INSTALLED IN ACCORDANCE WITH MANUFACTURERS SPECIFICATIONS. NO CONCENTRATED POINT LOADS CAN BE APPLIED TO THESE SYSTEMS UNLESS SPECIFICALLY NOTED.

AREA:

UNFINISHED BASEMENT	1495
1ST. FLOOR HEATED	1878
2ND. FLOOR HEATED	936
TOTAL AREA	4307
FRONT PORCH	100
OPEN AREA	541
GARAGE & STORAGE	1084
UNFINISHED STORAGE	182


7/8/02

COPYRIGHT DRAWING SUBJECTS TO REPRODUCTION UNLESS OTHERWISE NOTED BY OWNER / CONTRACTOR FOR PURPOSES OTHER THAN THOSE AUTHORIZED BY CENTURY DESIGNS, INC. ALL PHOTOGRAPHS USED TO PRODUCE THIS DRAWING ARE USED BY OR ASSIGNED TO CENTURY DESIGNS, INC. UNLESS OTHERWISE NOTED. ALL PHOTOGRAPHS ARE COPYRIGHTED AND MAY NOT BE REPRODUCED OR USED IN ANY MANNER WHATSOEVER WITHOUT THE EXPRESS WRITTEN CONSENT OF CENTURY DESIGNS, INC.

CUSTOM RESIDENCE FOR:
JON & CHRIS JANSHEGO

PINNACLE
DATE: 10/02
DRAWN BY: JR
SHEET NO. 2

CENTURY DESIGNS, INC.
RESIDENTIAL DESIGN & DRAFTING SERVICES
PHONE: (336)629-1010 FAX: (336)629-2999

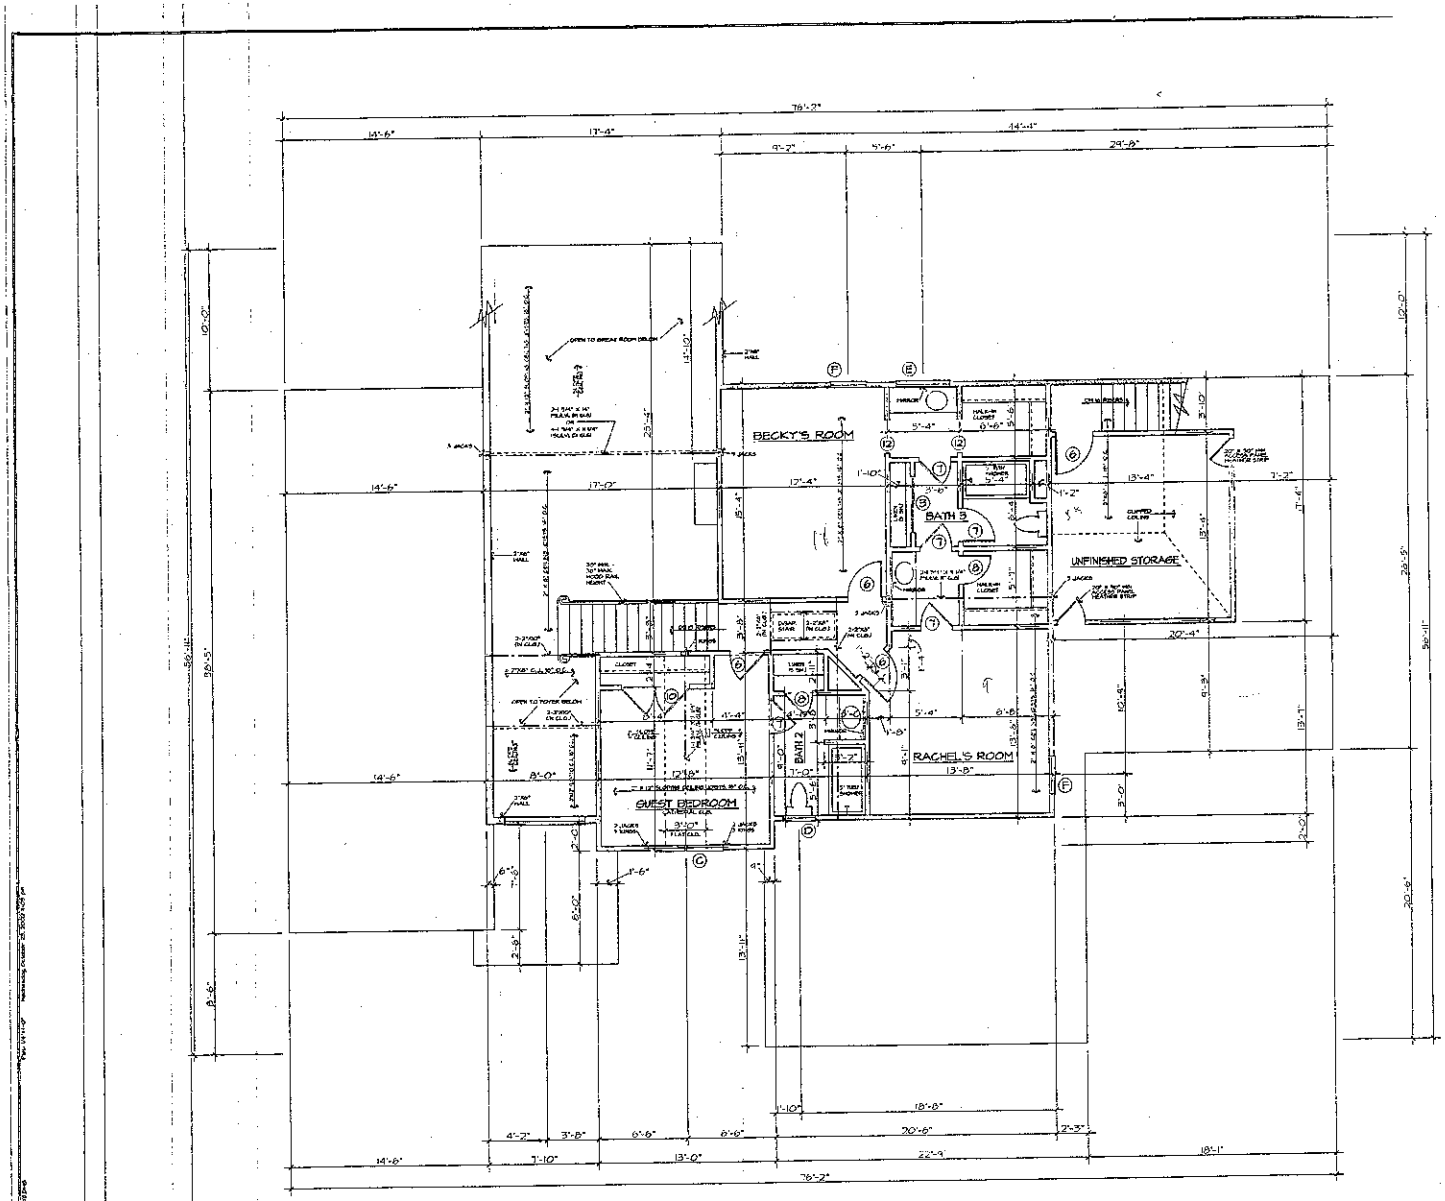

SECOND FLOOR PLAN SCALE: 1/4" = 1'-0"

DOOR SCHEDULE

NO.	SIZE	DESCRIPTION
①	3'-4" X 6'-8" X 1 3/4" W/ 14" SIDELIGHTS & 24" ELIPTICAL RE-LITE	SEE FRONT ELEVATION
②	6'-0" X 6'-8" X 1 3/4"	SLIDING GLASS DOOR
③	4'-0" X 6'-8" X 1 1/8"	6 PANEL COLONIAL, BI-PASS
④	2'-8" X 6'-8" X 1 3/8"	20 MINUTE RATED
⑤	2'-8" X 6'-8" X 1 3/8"	6 PANEL COLONIAL
⑥	2'-6" X 6'-8" X 1 3/8"	6 PANEL COLONIAL
⑦	2'-4" X 6'-8" X 1 3/8"	6 PANEL COLONIAL
⑧	2'-0" X 6'-8" X 1 3/8"	6 PANEL COLONIAL
⑨	3'-0" X 6'-8" X 1 3/8"	6 PANEL COLONIAL
⑩	2-2'-8" X 6'-8" X 1 3/8"	6 PANEL COLONIAL
⑪	2-2'-0" X 6'-8" X 1 3/8"	6 PANEL COLONIAL
⑫	2'-4" X 6'-8" X 1 1/8"	6 PANEL COLONIAL, POCKET

WINDOW SCHEDULE

TYPE	SIZE	DESCRIPTION
Ⓐ	2'-8" X 6'-0"	WOOD CASEMENT
Ⓑ	2-2'-8" X 6'-0"	WOOD CASEMENT
Ⓒ	2-2'-8" X 5'-0" W/ 24" ELIPTICAL W/ 18" LEGS	WOOD CASEMENT
Ⓓ	2'-0" X 3'-0"	OVAL, WOOD FIXED
Ⓔ	4'-0" X 1'-0"	WOOD FIXED
Ⓕ	2'-8" X 5'-0"	WOOD CASEMENT
Ⓖ	2'-8" X 3'-0"	WOOD CASEMENT
Ⓗ	3-2'-8" X 6'-0" W/ 18" TRANSOM	WOOD CASEMENT
Ⓘ	4'-0" X 2'-0"	WOOD FIXED, TEMPERED
Ⓙ	3-2'-8" X 6'-0"	WOOD CASEMENT
Ⓚ		
Ⓛ		

BEARING WALLS SYMBOL =

HEADER NOTES - SECOND FLOOR:

1. ALL EXTERIOR LOAD-BEARING HEADERS SHALL BE 2-2" X 6" NO. 2 SOUTHERN YELLOW PINE OR BETTER UNLESS OTHERWISE NOTED.
2. ALL EXTERIOR NON LOAD-BEARING HEADERS SHALL BE 2-2" X 4" NO. 2 SOUTHERN YELLOW PINE OR BETTER UNLESS OTHERWISE NOTED.
3. ALL INTERIOR NON LOAD-BEARING HEADERS SHALL BE 2-2" X 4" NO. 2 SOUTHERN YELLOW PINE OR BETTER UNLESS OTHERWISE NOTED.

GENERAL NOTES:

1. CONTRACTOR TO VERIFY ALL DIMENSIONS.
2. DO NOT SCALE DIMENSIONS FROM PRINTS. PLANS AND DETAILS ARE NOT ALWAYS DRAWN TO SCALE. USE DIMENSIONS GIVEN OR CONSULT DESIGNER FOR FURTHER CLARIFICATION.
3. BUILDER MAY SUBSTITUTE MATERIALS OR PRODUCTS SPECIFIED FOR THOSE OF EQUAL QUALITY AND MAKE MINOR PLAN CHANGES THAT DO NOT DECREASE VALUE OR STRUCTURAL SOUNDNESS OR MATERIALLY ALTER APPEARANCE. LOCATION OF HOUSE AND IMPROVEMENTS ON LOT MAY BE ALTERED DUE TO TOPOGRAPHICAL AND OTHER CONSIDERATIONS.
4. ALL JOIST AND BEAM SPANS DETERMINED FOR THE USE OF #2 SOUTHERN YELLOW PINE. ANY OTHER SPECIES MAY BE VERIFIED.
5. DOUBLE JOIST IN SECOND FLOOR UNDER ALL PARALLEL PARTITIONS.
6. FLOOR TO CEILING HEIGHT FIRST FLOOR = 9'-0"
   FLOOR TO CEILING HEIGHT SECOND FLOOR = 8'-0"
   FLOOR TO WINDOW HEAD HEIGHT FIRST FLOOR = 6'-8"
   FLOOR TO WINDOW HEAD HEIGHT SECOND FLOOR = 6'-8"
7. CEILING JOIST SPANS DETERMINED BY DESIGN LOADS OF 20 psf. LIVE, 10 psf. DEAD LOAD.
8. RAFTER SPANS DETERMINED BY DESIGN LOADS OF 30 psf. LIVE, 15 psf. DEAD LOAD.
9. BRIDGING FOR FLOOR JOISTS SHOULD BE INSTALLED PERPENDICULAR TO JOISTS AT INTERVALS OF 10 FT. OR LESS.
10. DIAGONAL BRIDGING OR SOLID BLOCKING IS ACCEPTABLE.
11. ENGINEERED FLOOR SYSTEMS SHOULD BE BRACED AND INSTALLED IN ACCORDANCE WITH MANUFACTURER'S SPECIFICATIONS. NO CONCENTRATED POINT LOADS CAN BE APPLIED TO THESE SYSTEMS UNLESS SPECIFICALLY NOTED.

CENTURY DESIGNS ACCEPTS NO RESPONSIBILITY, LIABILITY OR LOSS OF ANY KIND ARISING FROM OR CONNECTED IN ANY WAY TO UNAUTHORIZED USE, MODIFICATION OR REPRODUCTION OF THESE PLANS. ALL DRAWINGS, SPECIFICATIONS AND COPIES THEREOF FURNISHED BY CENTURY DESIGNS ARE AND SHALL REMAIN THE PROPERTY OF CENTURY DESIGNS. THEY ARE NOT TO BE USED BY ANY PERSON, FIRM OR CORPORATION FOR ANY PURPOSE WHATSOEVER EXCEPT WITH WRITTEN PERMISSION OF CENTURY DESIGNS. THEY ARE NOT TO BE LOANED, COPIED OR REPRODUCED WITHOUT THE WRITTEN CONSENT OF CENTURY DESIGNS. VISUAL CONTACT WITH THESE PLANS SHALL CONSTITUTE CONCLUSIVE EVIDENCE OF ACCEPTANCE OF THESE RESTRICTIONS.

CUSTOM RESIDENCE FOR:
JON & CHRIS JANSHEGO

PRINT DATE: 10/0
SHEET: 3

CENTURY DESIGNS, INC.
RESIDENTIAL DESIGN & DRAFTING SERVICES
7268 GARONNE DRIVE
HUNTERSVILLE, NORTH CAROLINA 28078
PHONE: 704/948-3098 FAX: 704/948-4928