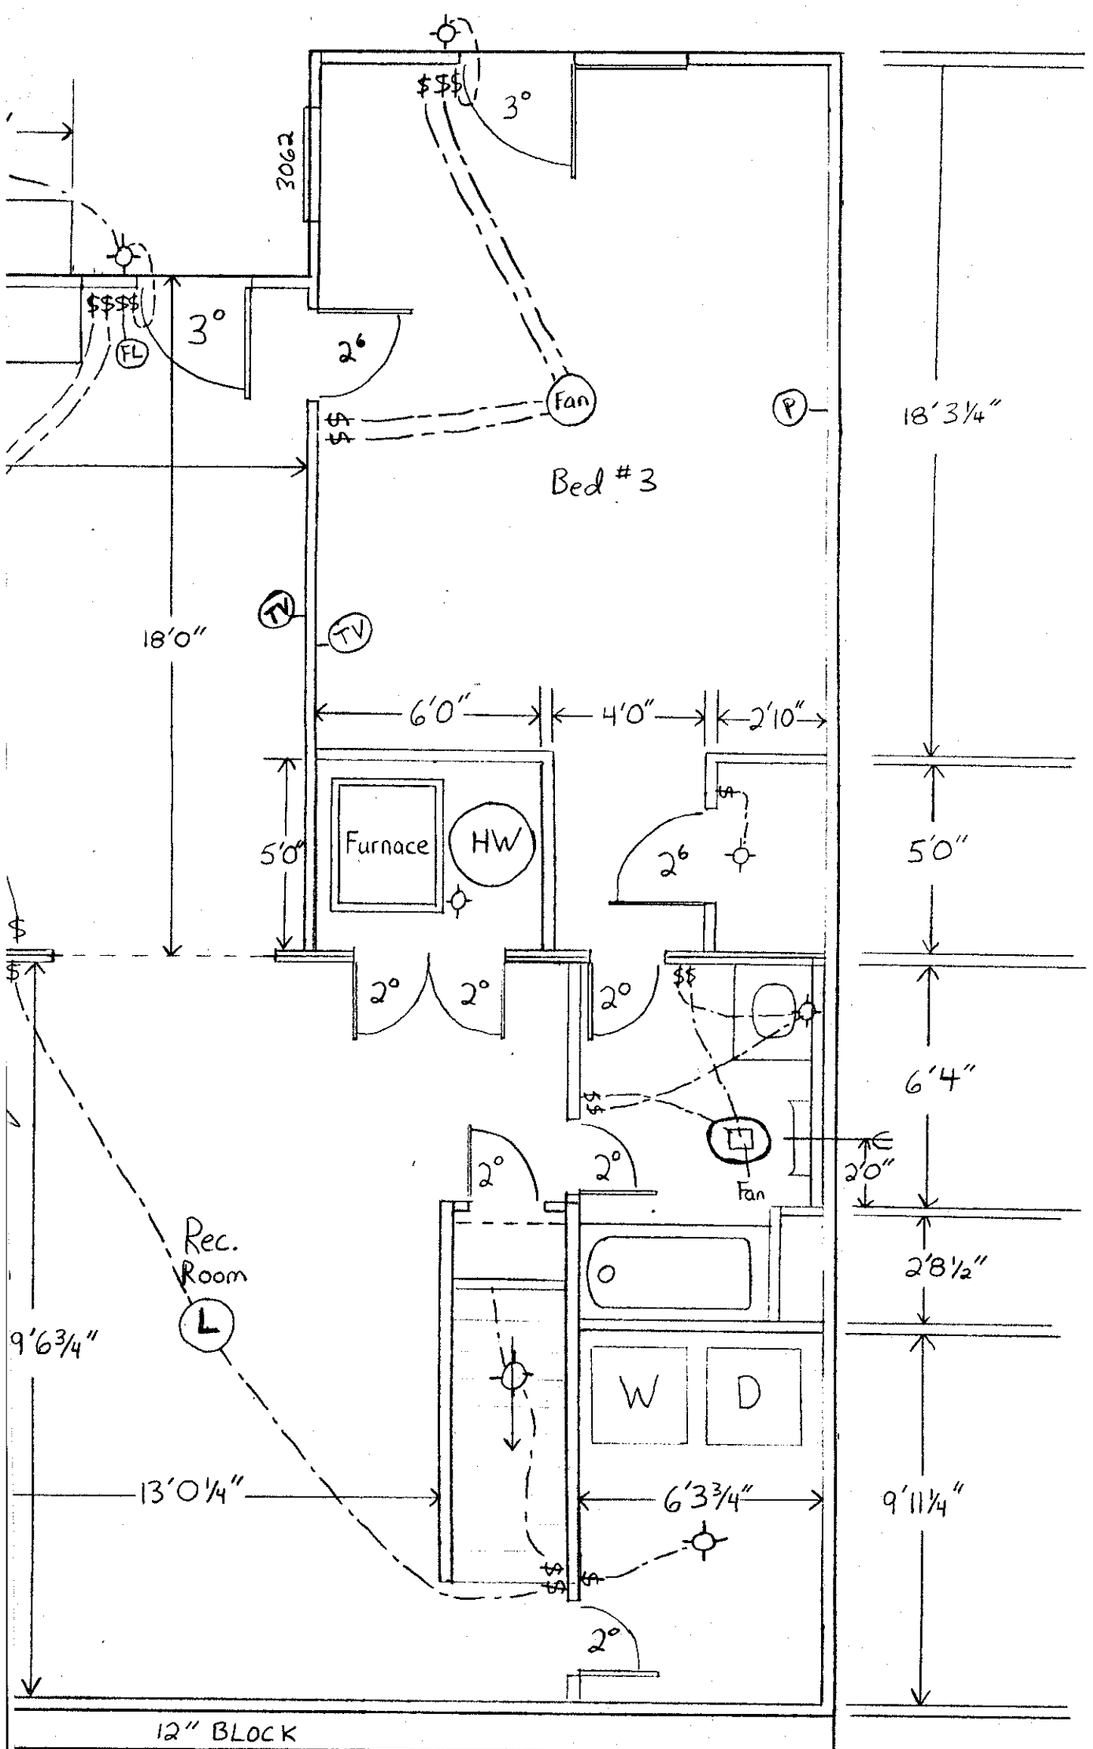
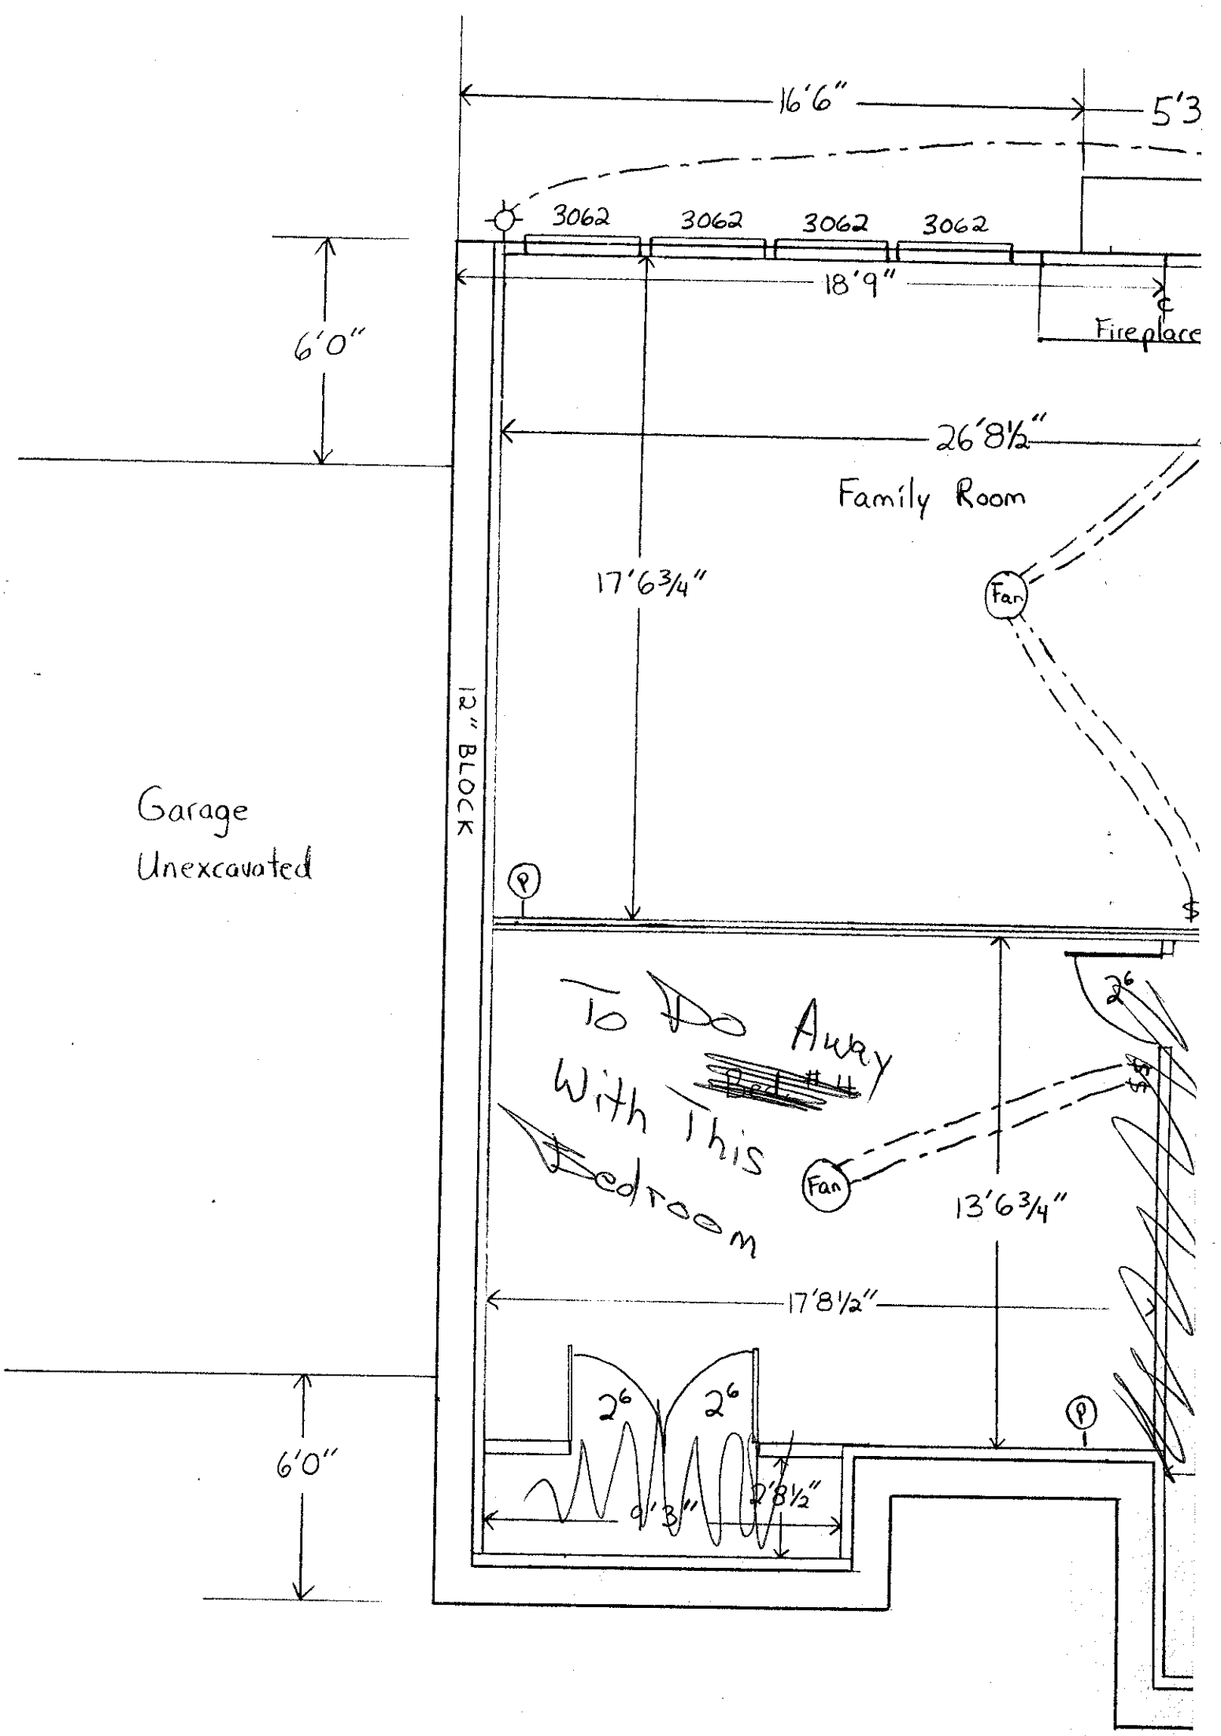



BUILD REVERSE

Basement Floor Plan

Dan Stageberg 198 Beaten Path Rd.
Cynthia Stageberg


16'6"
5'3
3062
3062
3062
3062
18'9"
Fireplace
6'0"
26'8½"
Family Room
17'6¾"
Fan
12" BLOCK
Garage
Unexcavated
To Be Away
Bed #4
With This
Bedroom
Fan
13'6¾"
17'8½"
2⁶
2⁶
2⁶
9'3"
2'8½"
6'0"

C-64-4

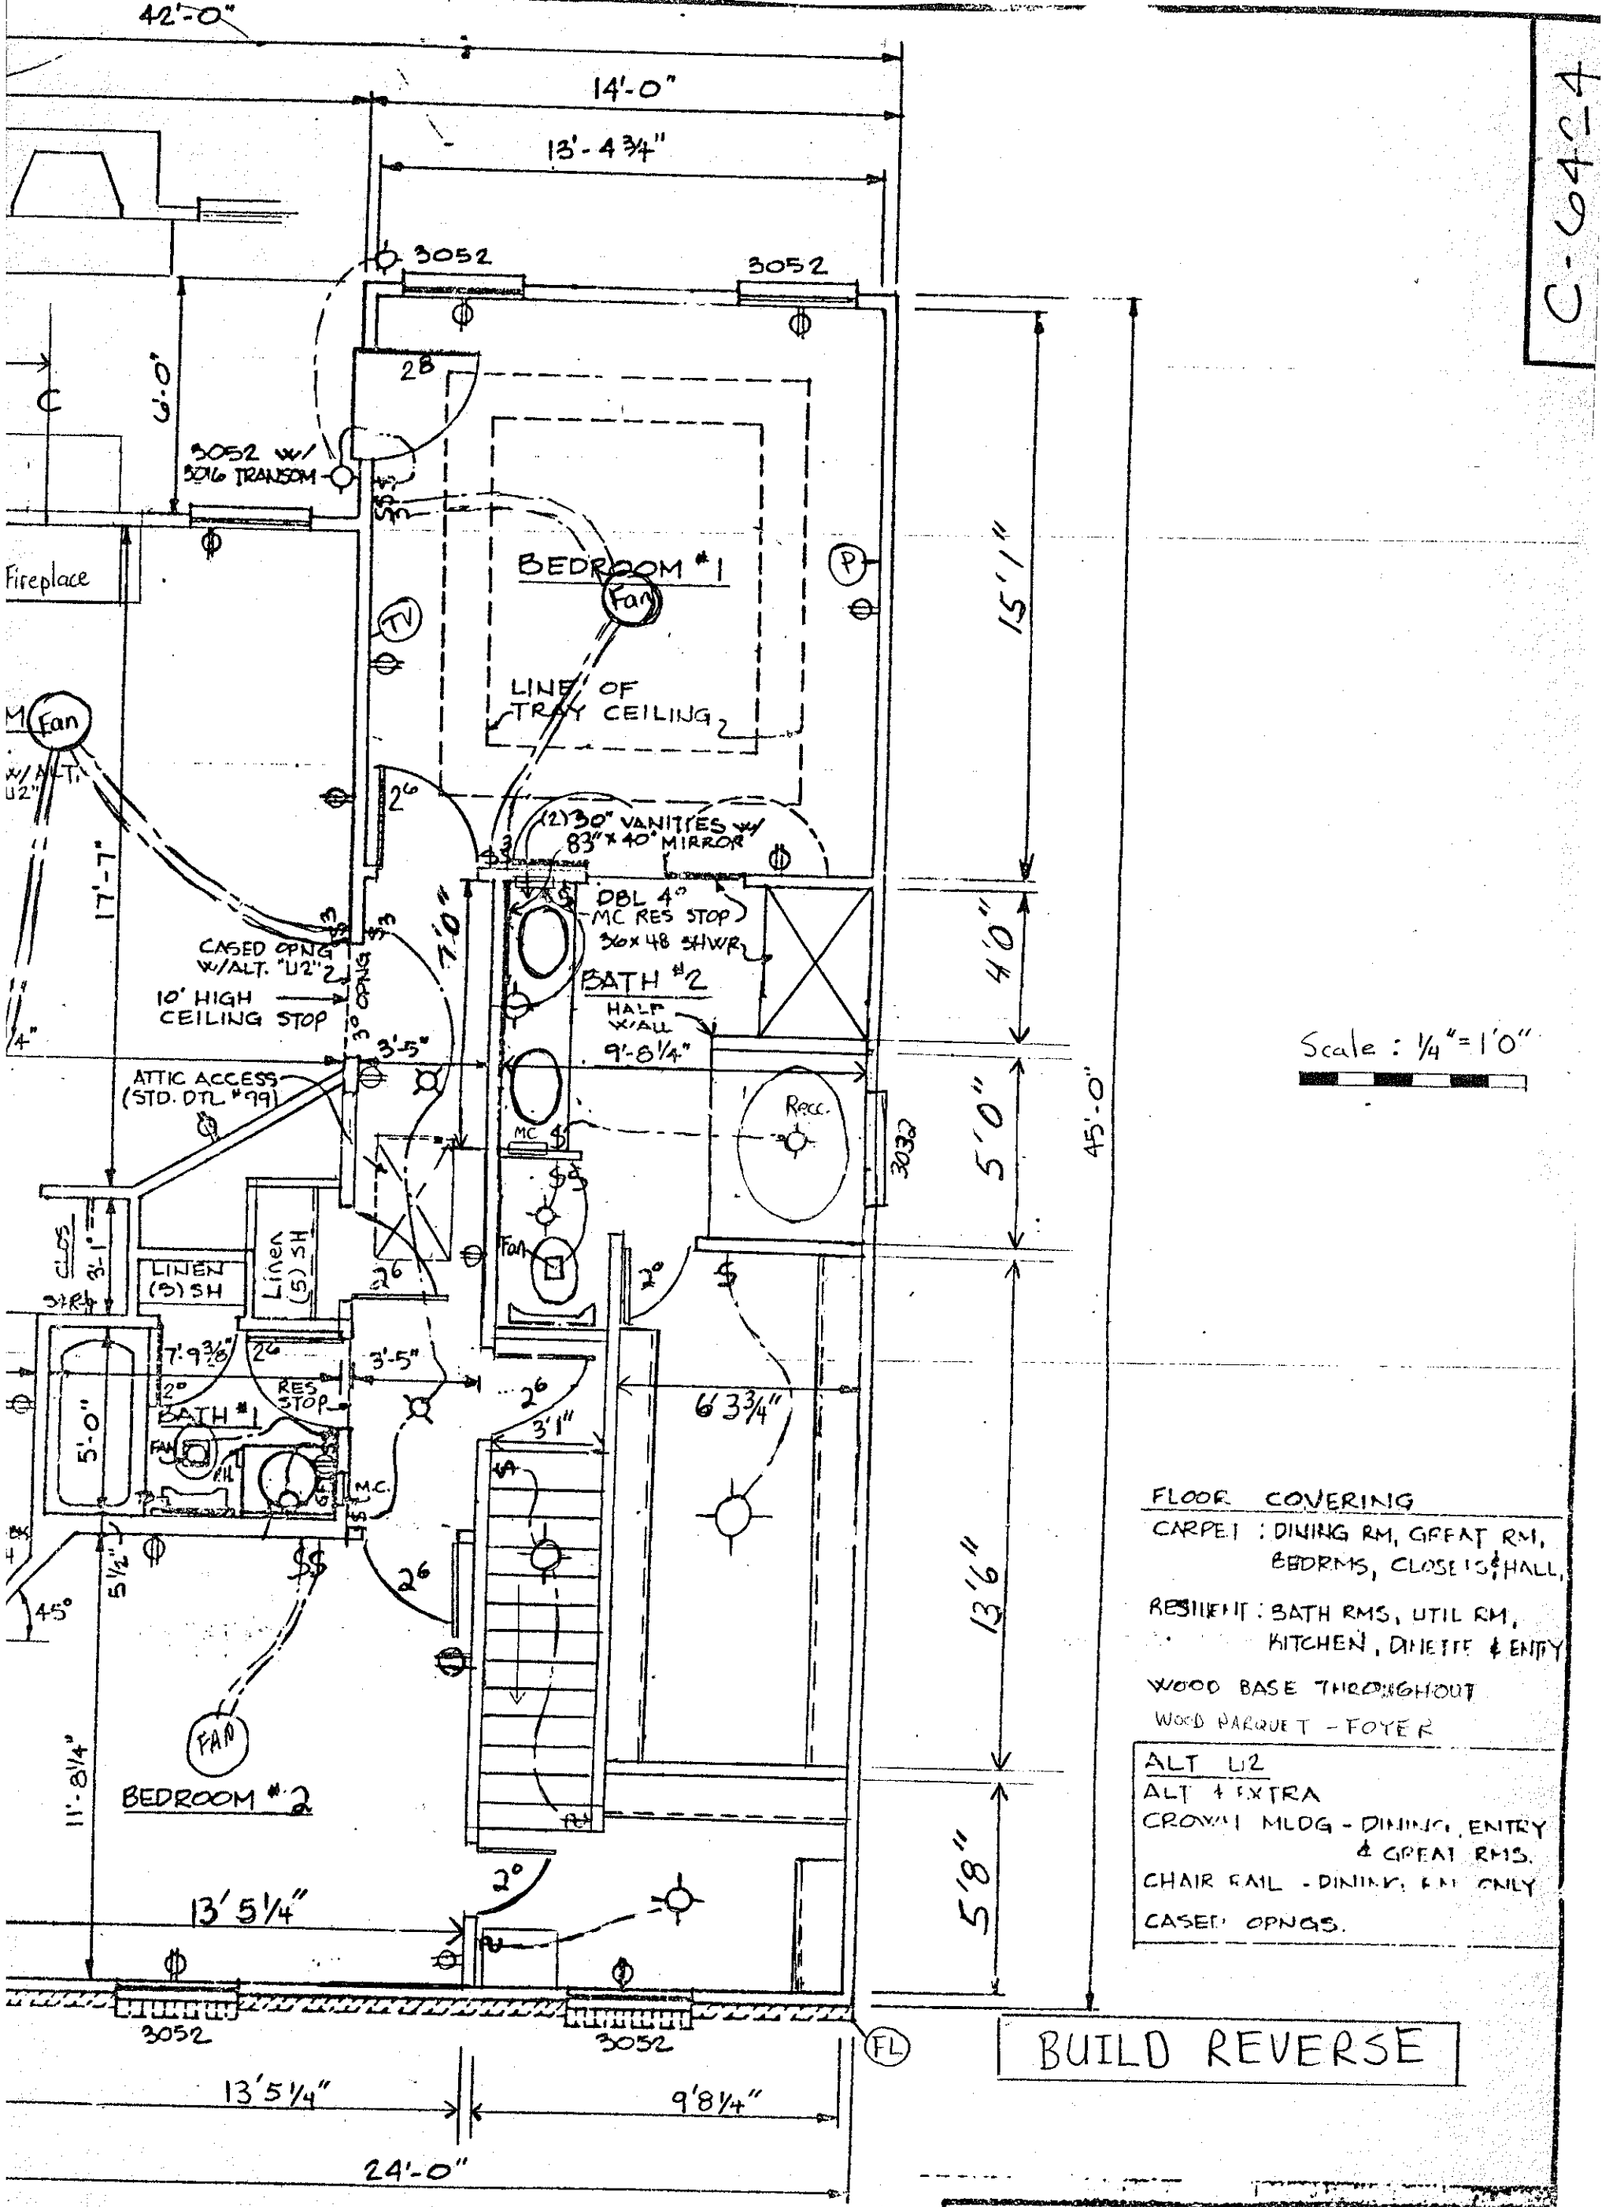

FLOOR COVERING

CARPET : DINING RM, GREAT RM, BEDRMS, CLOSETS, HALL,

RESILIENT : BATH RMS, UTIL RM, KITCHEN, DINETTE & ENTRY

WOOD BASE THROUGHOUT

WOOD PARQUET - FOYER

ALT U2

ALT + EXTRA

CROWN MLDG - DINING, ENTRY & GREAT RMS.

CHAIR RAIL - DINING RM ONLY

CASED OPNGS.

BUILD REVERSE

THIS DRAWING & DESIGN IS THE PROPERTY OF RYAN HOMES INC. ANY USE WITHOUT WRITTEN CONSENT IS PROHIBITED.

Ryan Homes, Inc.

SET NO. EDH00-- (CS/SL)

Dan Stageberg, Cynthia Stageberg
198 Beaten Path Rd.

Copyright © 1988 - Ryan Homes, Inc

DALTON-SE

FLOOR PLAN w/(3) BEDROOMS - ALT "A2"

"ALL INTERIOR WALLS 3½" UNLESS OTHERWISE NOTED"

"ALL EXTERIOR WALLS 3½" UNLESS OTHERWISE NOTED"

SCAL

DRAWN BY: RJA	SCALE: NOTED	REVISIONS: 1 RMV PLANT LEDGE & KIT RJA 3/17/89	6
DATE: 7 APRIL 89	REPLACES: NONE	2 MOVED ENTRY R.S./REVISION SBR 3/9/89	7
		3	8
		4	9
		5	10