Shavender Bluff
Lot 150

IREDELL COUNTY HEALTH DEPARTMENT
ENVIRONMENTAL HEALTH DIVISION
Application For Improvement Permit
Site Plan Form

INSTRUCTIONS TO APPLICANT: (Items in Parentheses are to be performed by DEVELOPERS ONLY)


All property corners must be staked and flagged with dimensions matching those shown on an approved final (preliminary) plat (**and** proposed house dimensions must be staked and flagged) before the Iredell County Health Department can begin review work on this proposed site. An application for an Improvement Permit is considered complete **only** when this site plan form is completed, signed, and attached to the application form.

As Close To Scale As Is Possible: 1. Draw in the proposed lot showing **all** proposed lot dimensions and orientation to proposed streets or roads. 2. Draw in the proposed structure showing dimensions and distances to property lines (include decks, walkways, etc.). E. Draw in the proposed driveway location. 4. Draw in all wells, both existing and proposed, including those on adjacent property (if known). 5. Draw in any other structure ie. sheds, outbuildings, pools, etc. which will occupy space on the proposed lot.

"See Attached"

I hereby convenant that the above representation is correct to the best of my knowledge and ability.

6/27/97 Date Tammy C. Jones SIGNATURE OF OWNER/AUTHORIZED AGENT

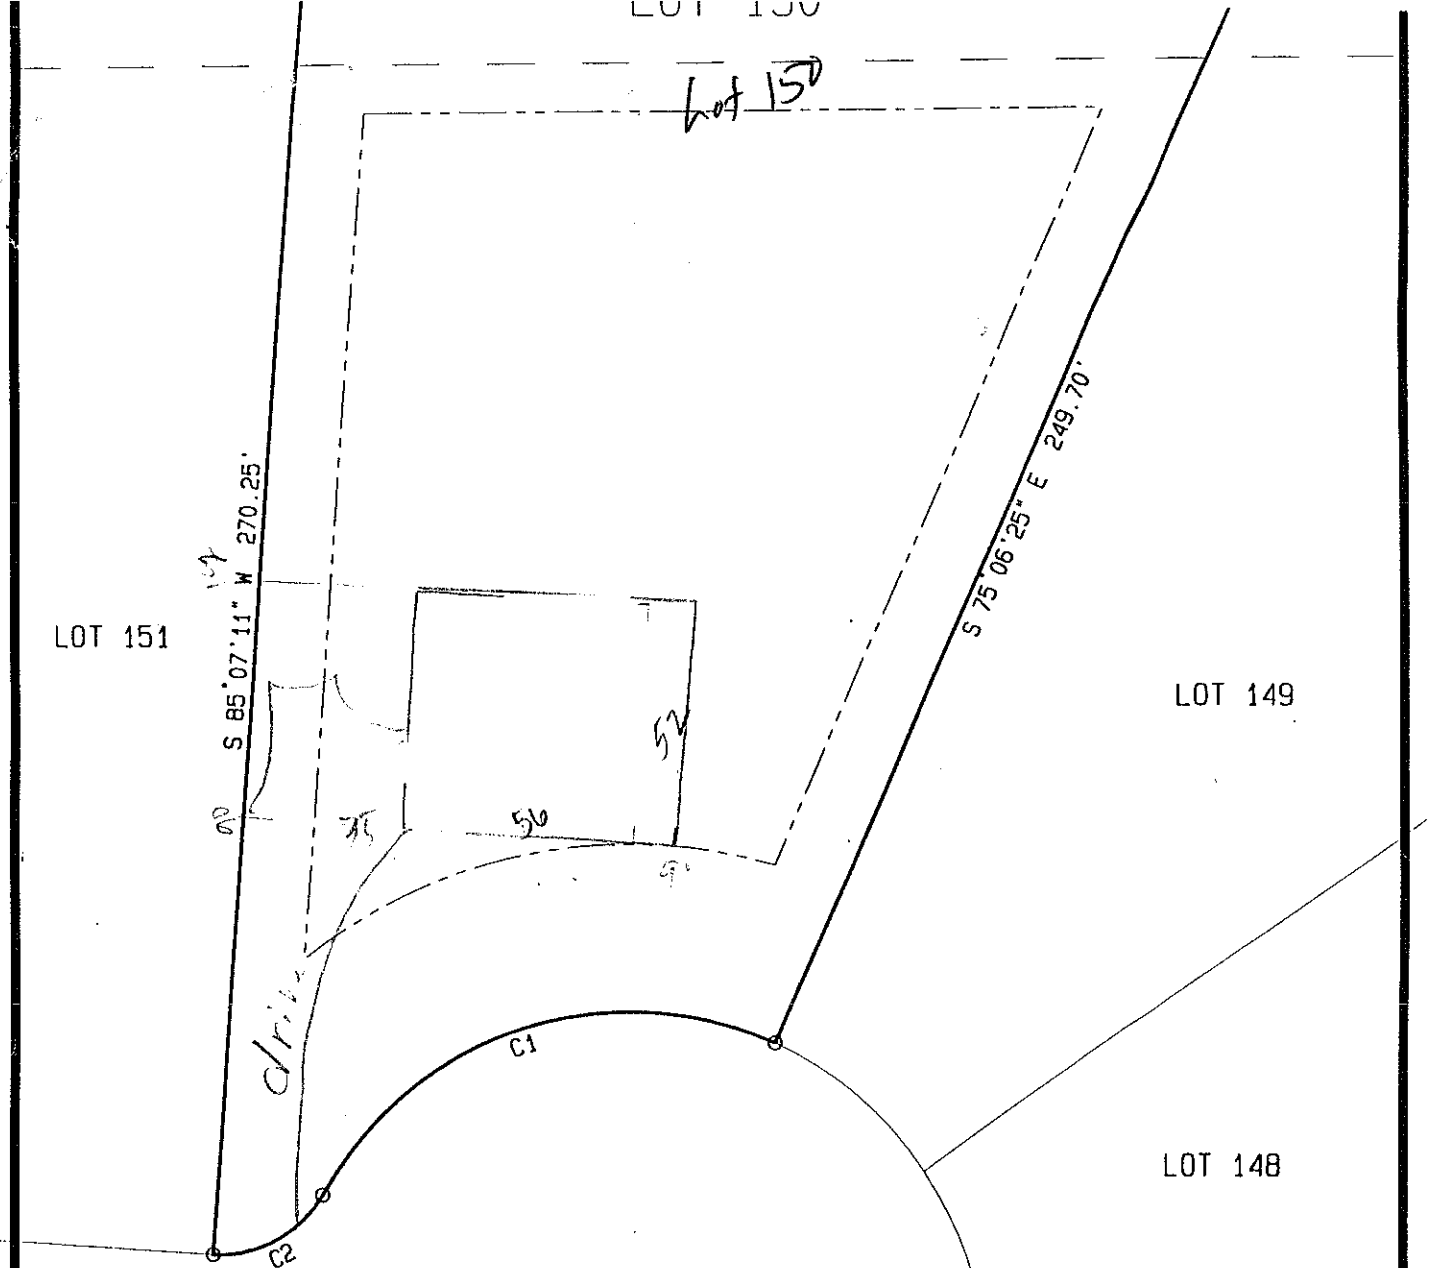

PRELIMINARY:
NOT FOR CONVEYANCE OR SALES

THIS PLAT IS OF A SURVEY OF AN EXISTING PARCEL OR PARCELS OF LAND — NOT FOR RECORDATION

BoM — IREDELL COUNTY

LOT 150 PHASE TWO SECTION A — SHAVENDER'S BLUFF SUBDIVISION

I HEREBY CERTIFY THAT THIS MAP IS CORRECT AND THAT THE BUILDING FOUNDATION LIES WHOLLY ON THE LOT AND THAT THERE ARE NO ENCROACHMENTS ON SAID LOT EXCEPT AS SHOWN. _____

SURV'D WCM	DRAWN LYNNIE	CHK'D LHS	JOB #	13 JUNE 1997	SCALE: 1" = 40'

LEONARD H. SULLIVAN, JR.
LAND SURVEYOR
1143-D EXECUTIVE CIRCLE
CARY, NORTH CAROLINA 27511
TELEPHONE: 919/ 469-4738

SURVEY FOR: