

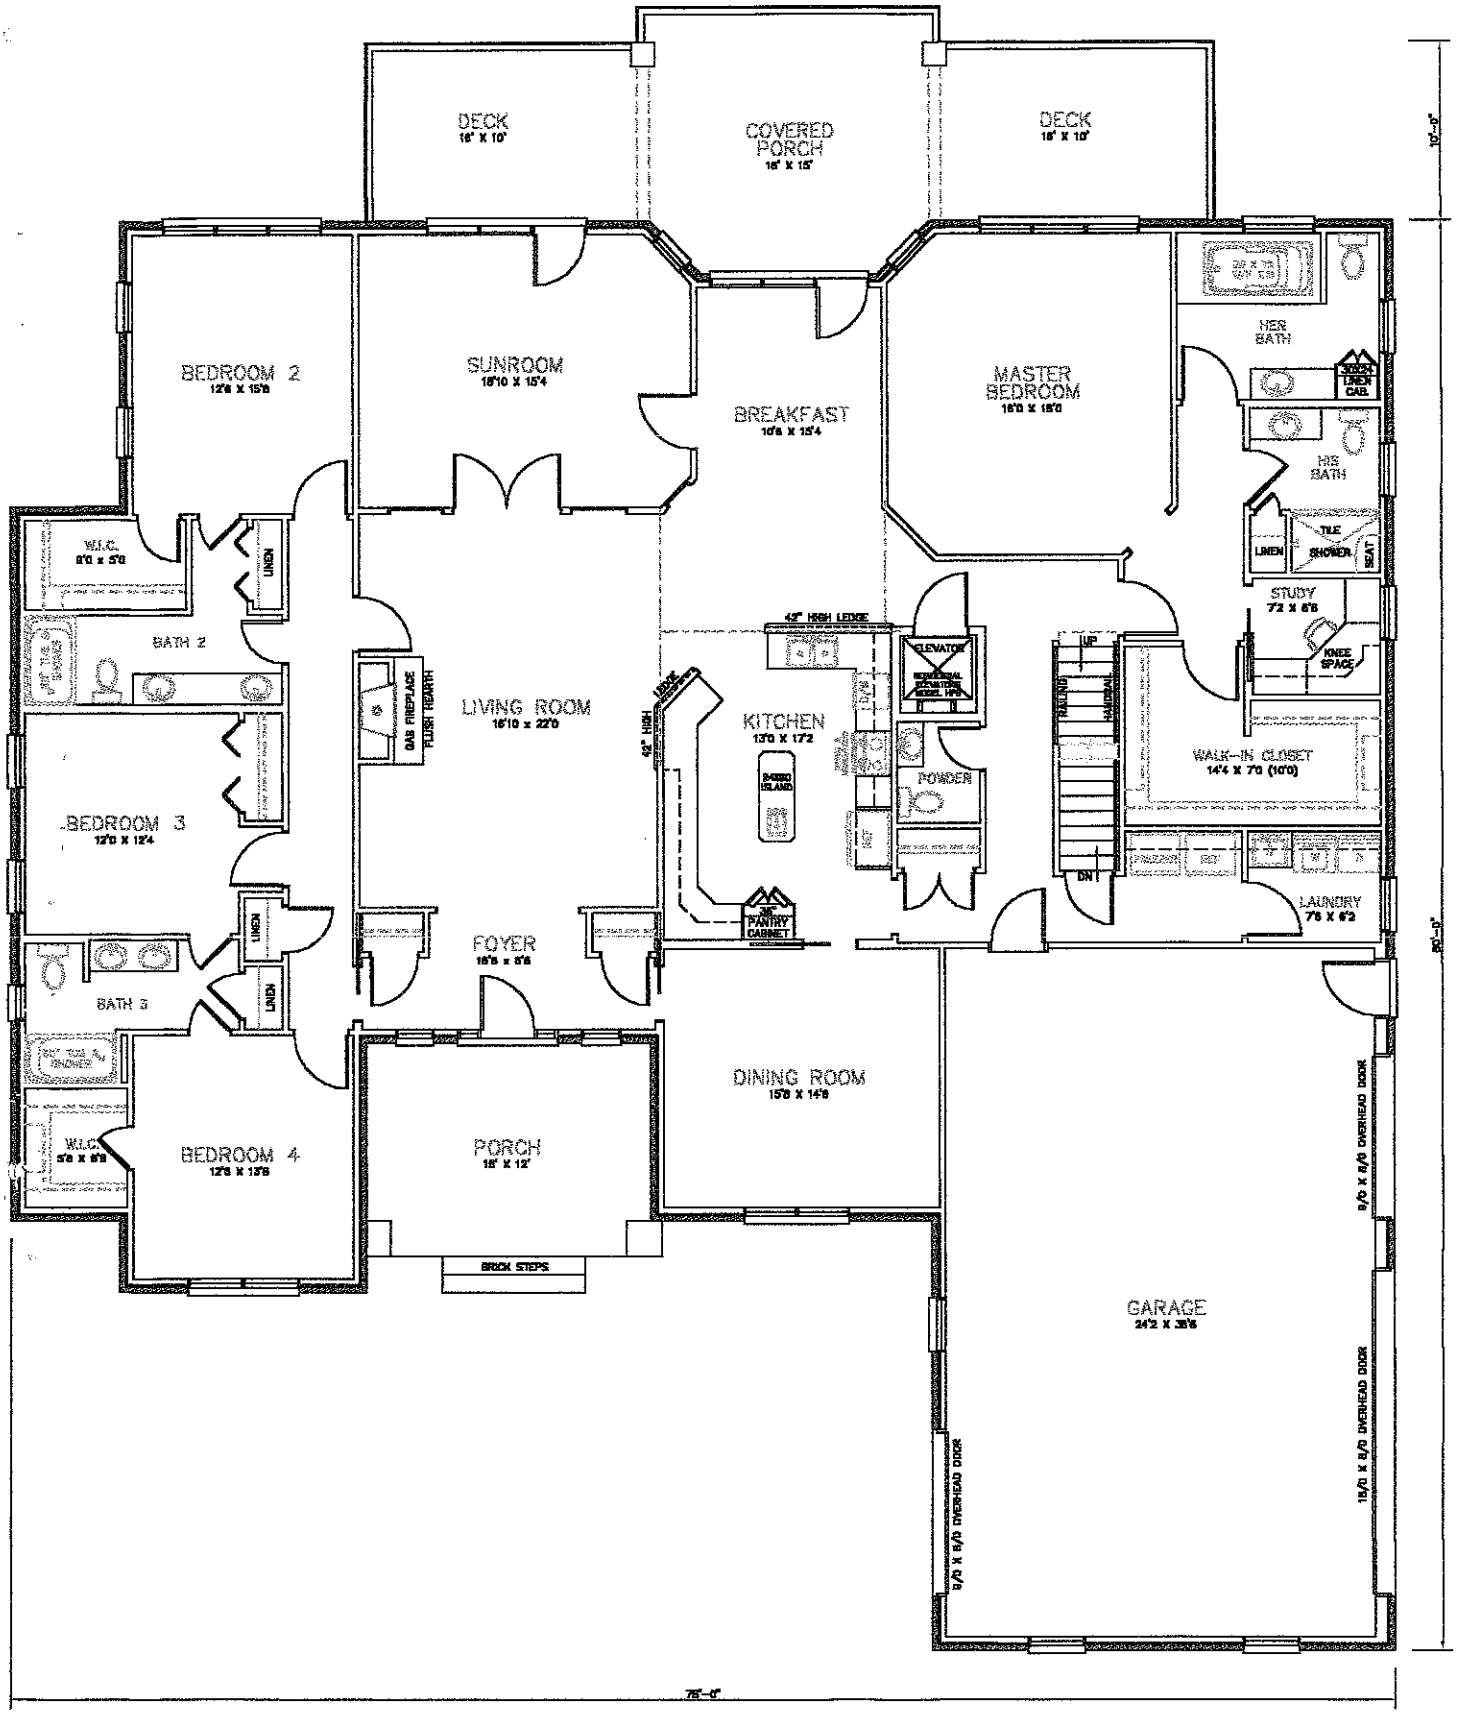


FIRST FLOOR PLAN 3744 SQUARE FEET HEATED SCALE: 1/4"=1'-0"

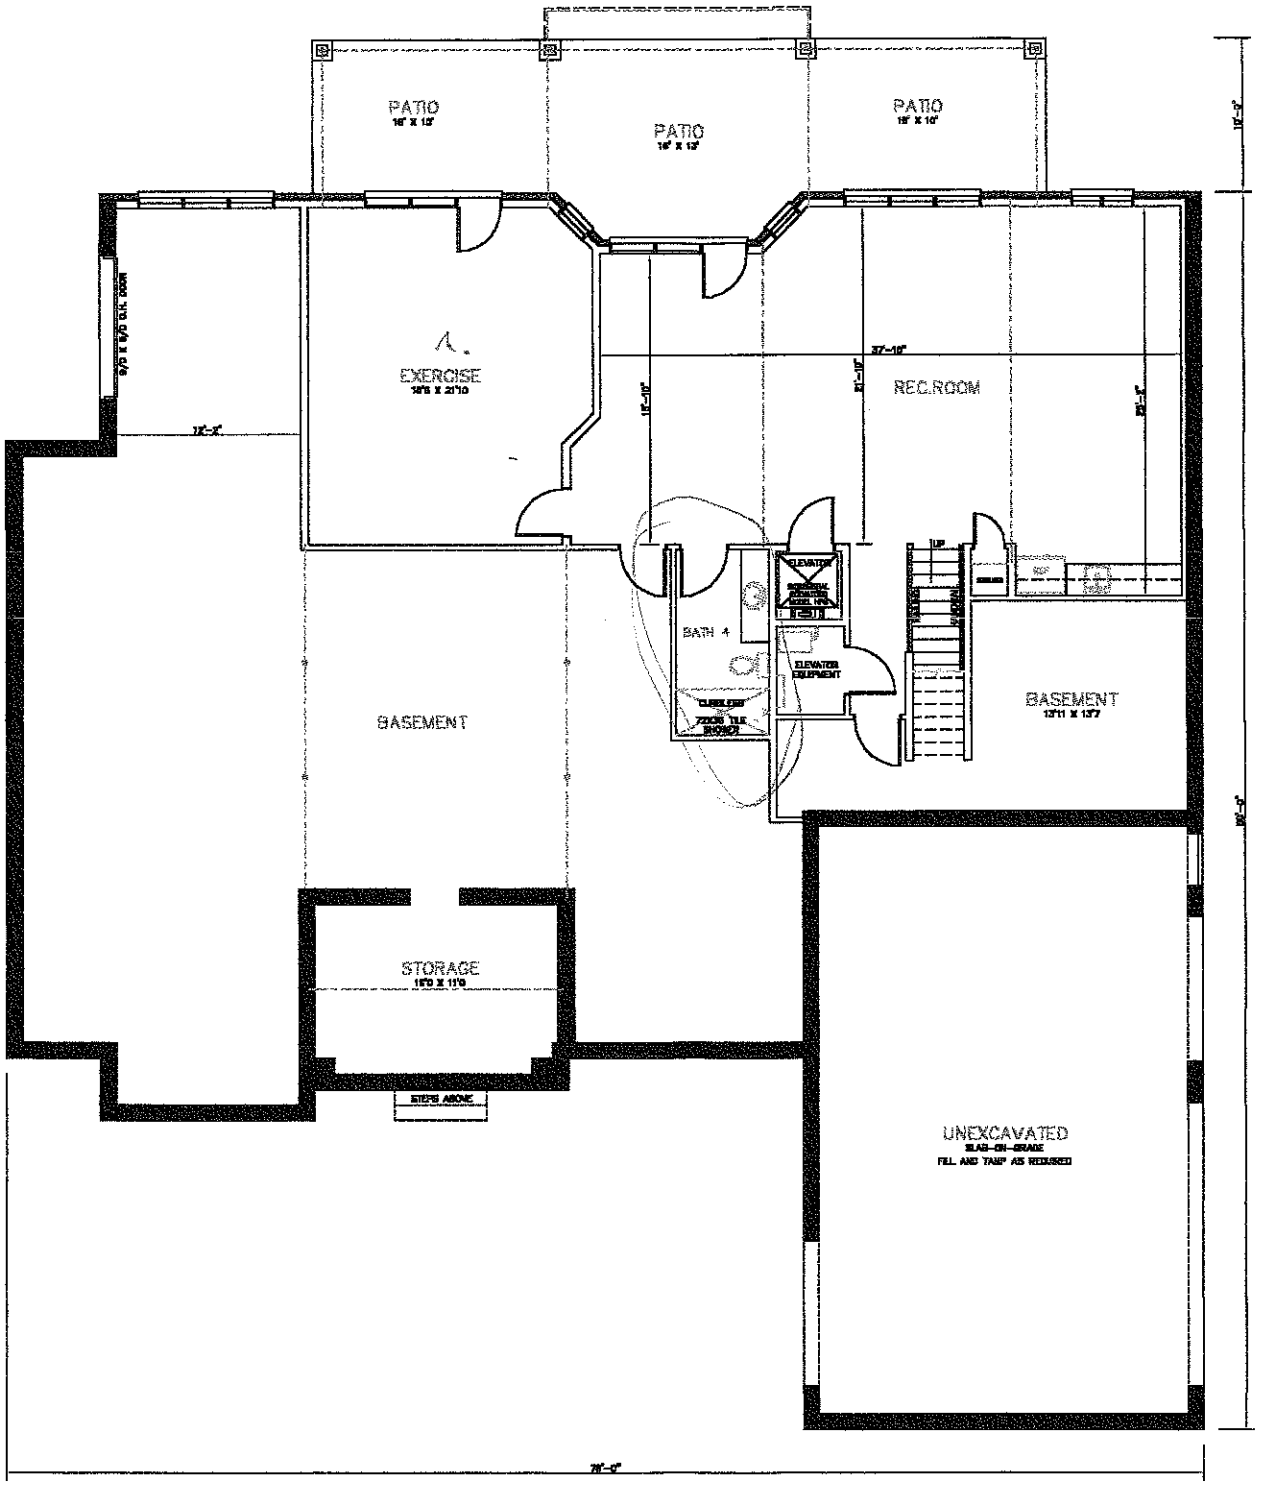

BASEMENT/FOUNDATION PLAN 1579 SQUARE FEET HEATED SCALE: 1/4"=1'-0"

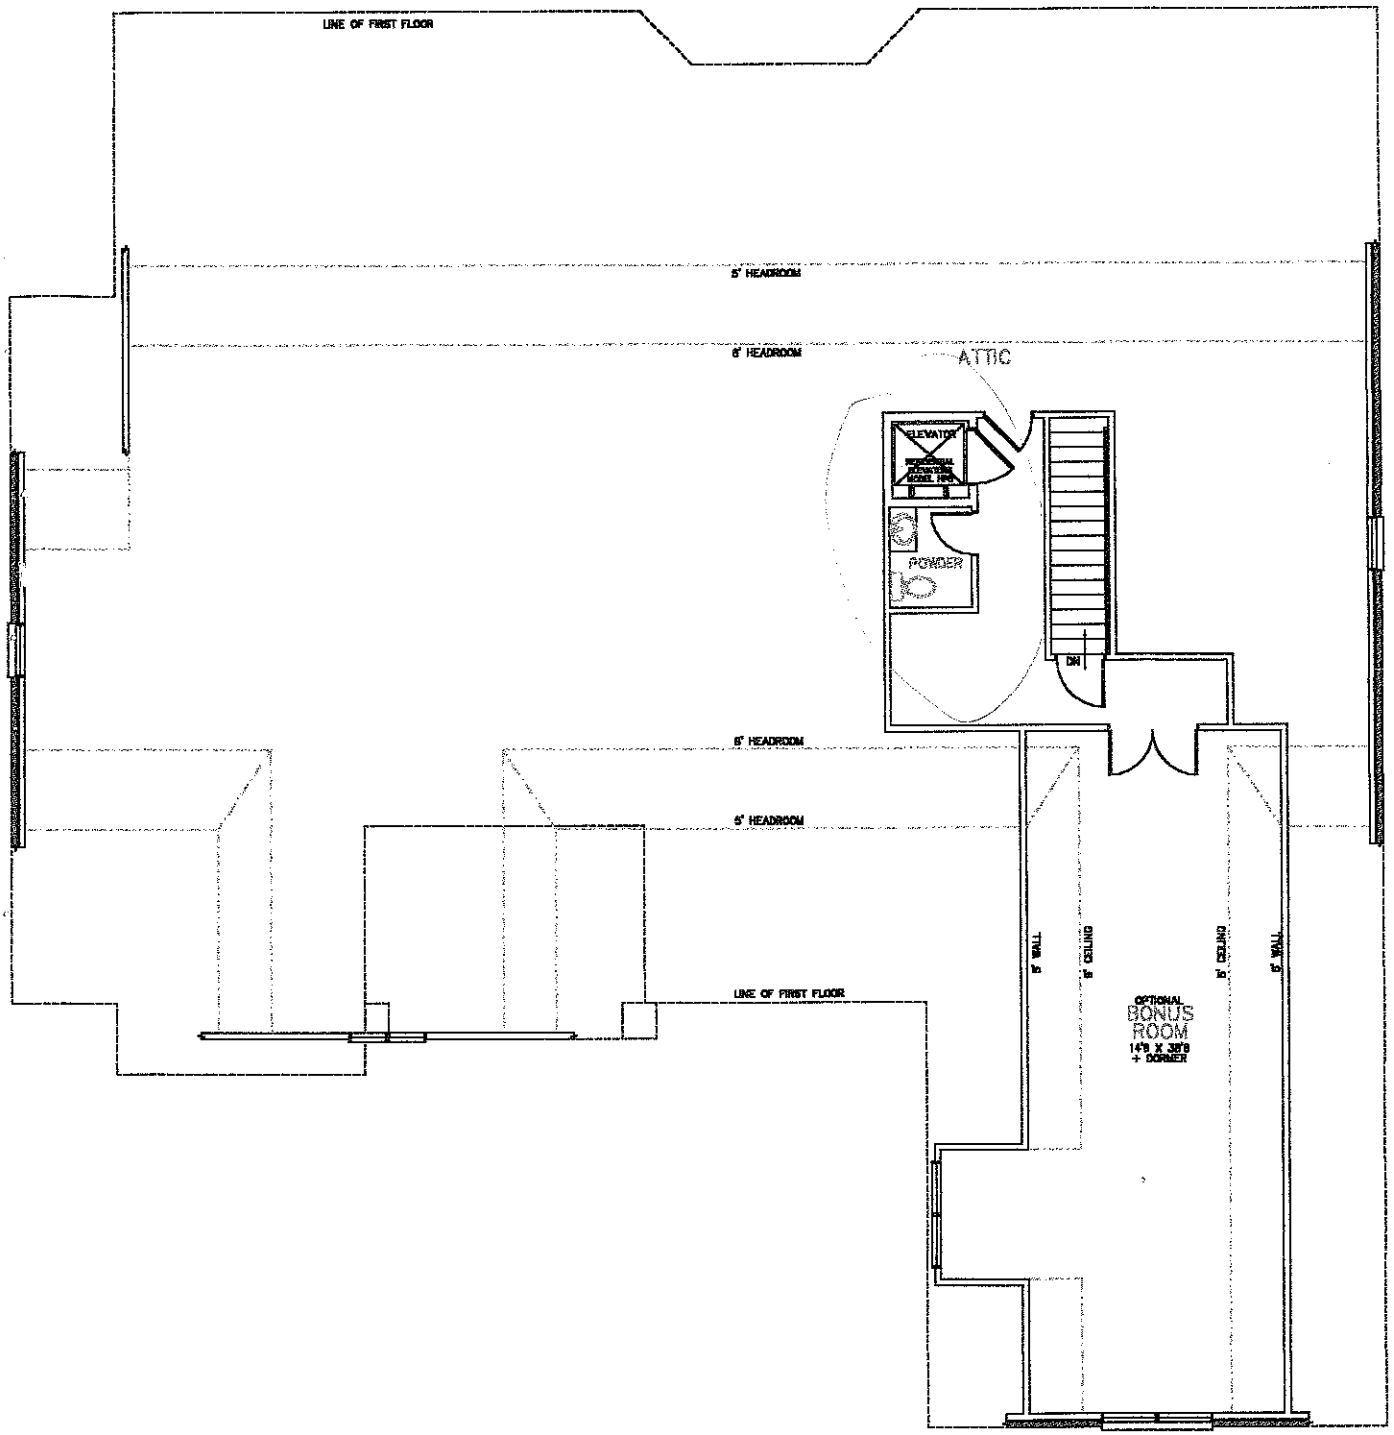

SECOND FLOOR PLAN 852 OPTIONAL SQUARE FEET HEATED SCALE: 1/4"=1'-0"