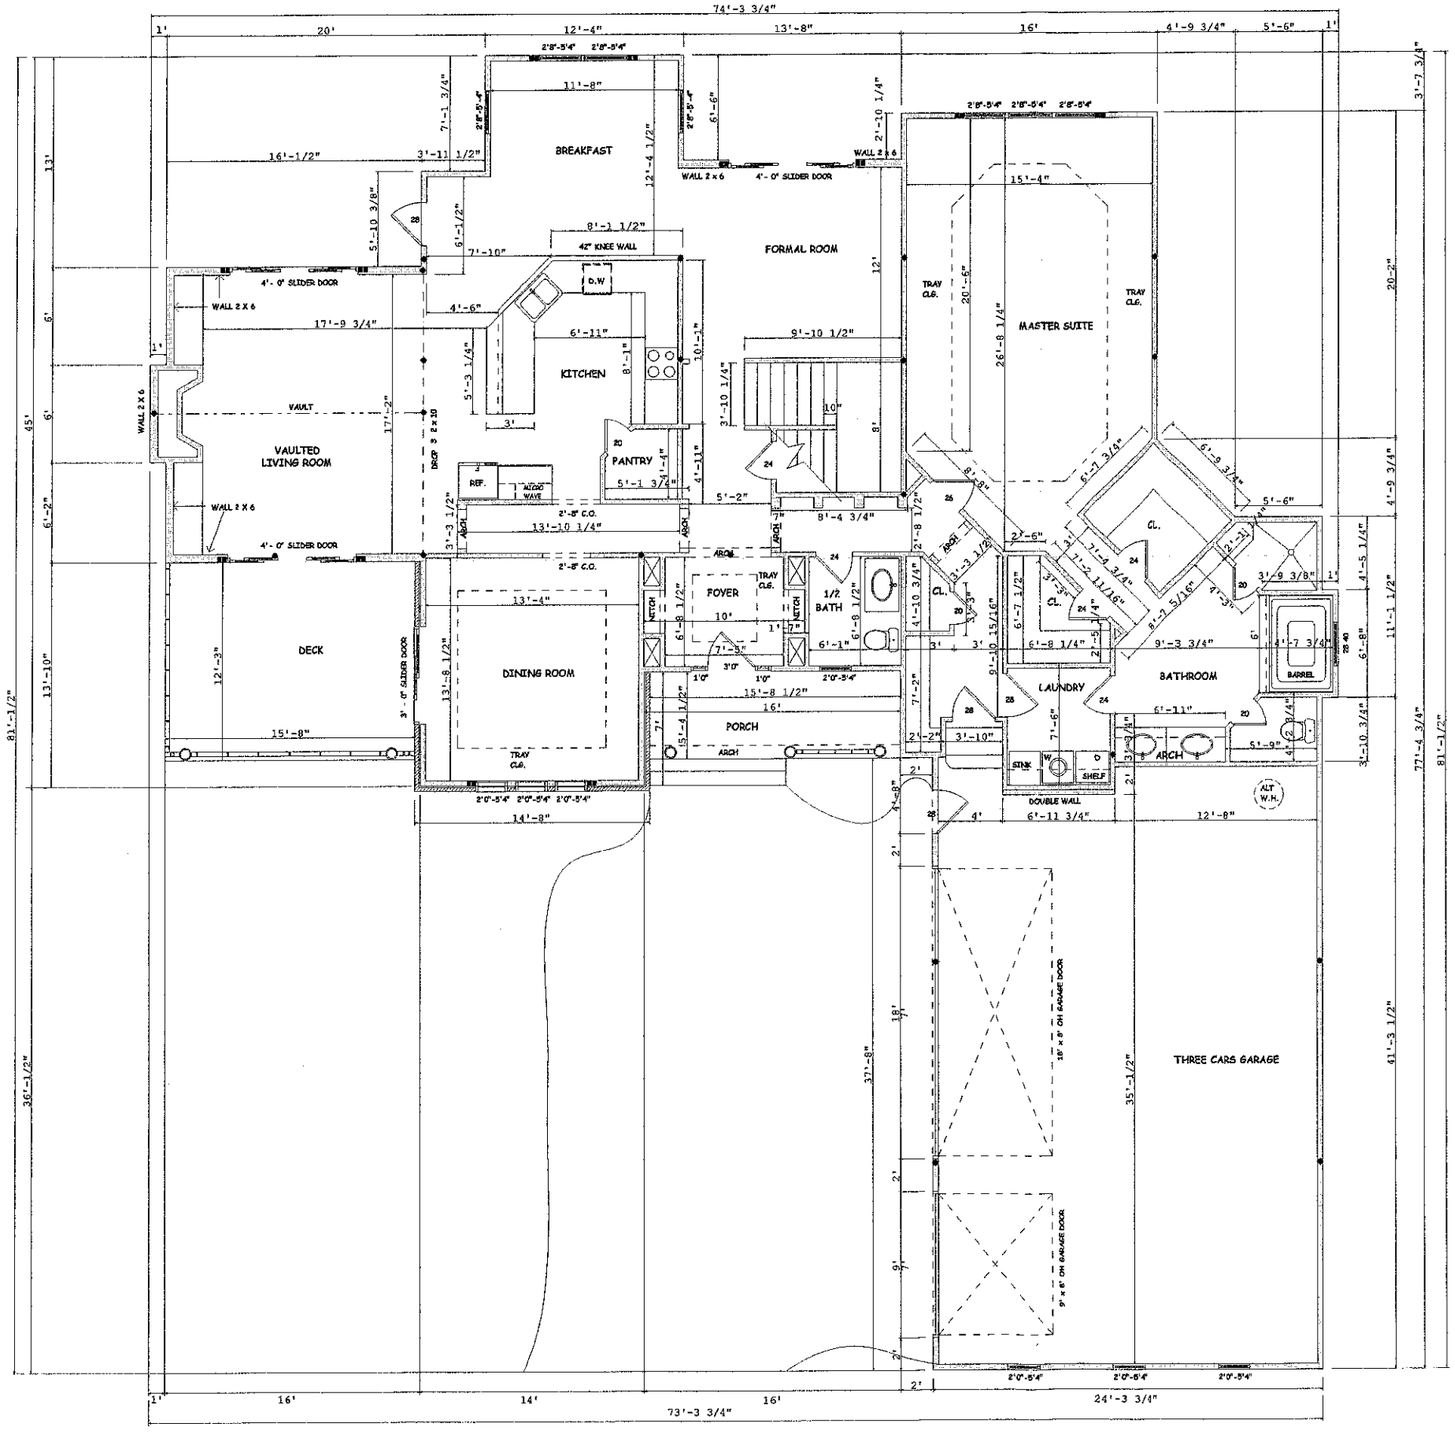


SQUARE FOOTAGE	
MAIN FLOOR	2,252.18 sq. ft.
UPPER LEVEL	1,189.35 sq. ft.
TOTAL HEATED	3,441.53 sq. ft.
THREE CARS GARAGE	899.38 sq. ft.
PORCH	97.46 sq. ft.
DECK	191.18 sq. ft.
TOTAL UNDER ROOF	4,629.55 sq. ft.

2 JACKS / 2 KINGS

DOWN LOADS

NOTE: Subcontractors are responsible for confirming and correleting dimensions at the job site. The Architect is not responsible for construccion means, methods, tecniques, sequences or procedures ,or for safety precautions and programs related to the project construction.

GRAPHIC SCALE

LOT 37
GREENBAY FOREST

COPPERSTONE BUILDERS, INC.
18151 W. CATAWBA AVENUE, CORNELIUS, N.C. 28031 - 5641
704. 875. 7425 FAX. 704. 875. 7423


DRAWN BY:	DATE :
MOP	02.15.06

DRAWING TITLE:

MAIN FLOOR

SHEET No. 3 OF SHEETS

C/ ARCHICAD / PLANOS / ADOLFO LEVY / GREENWAY / MAIN FLOOR.

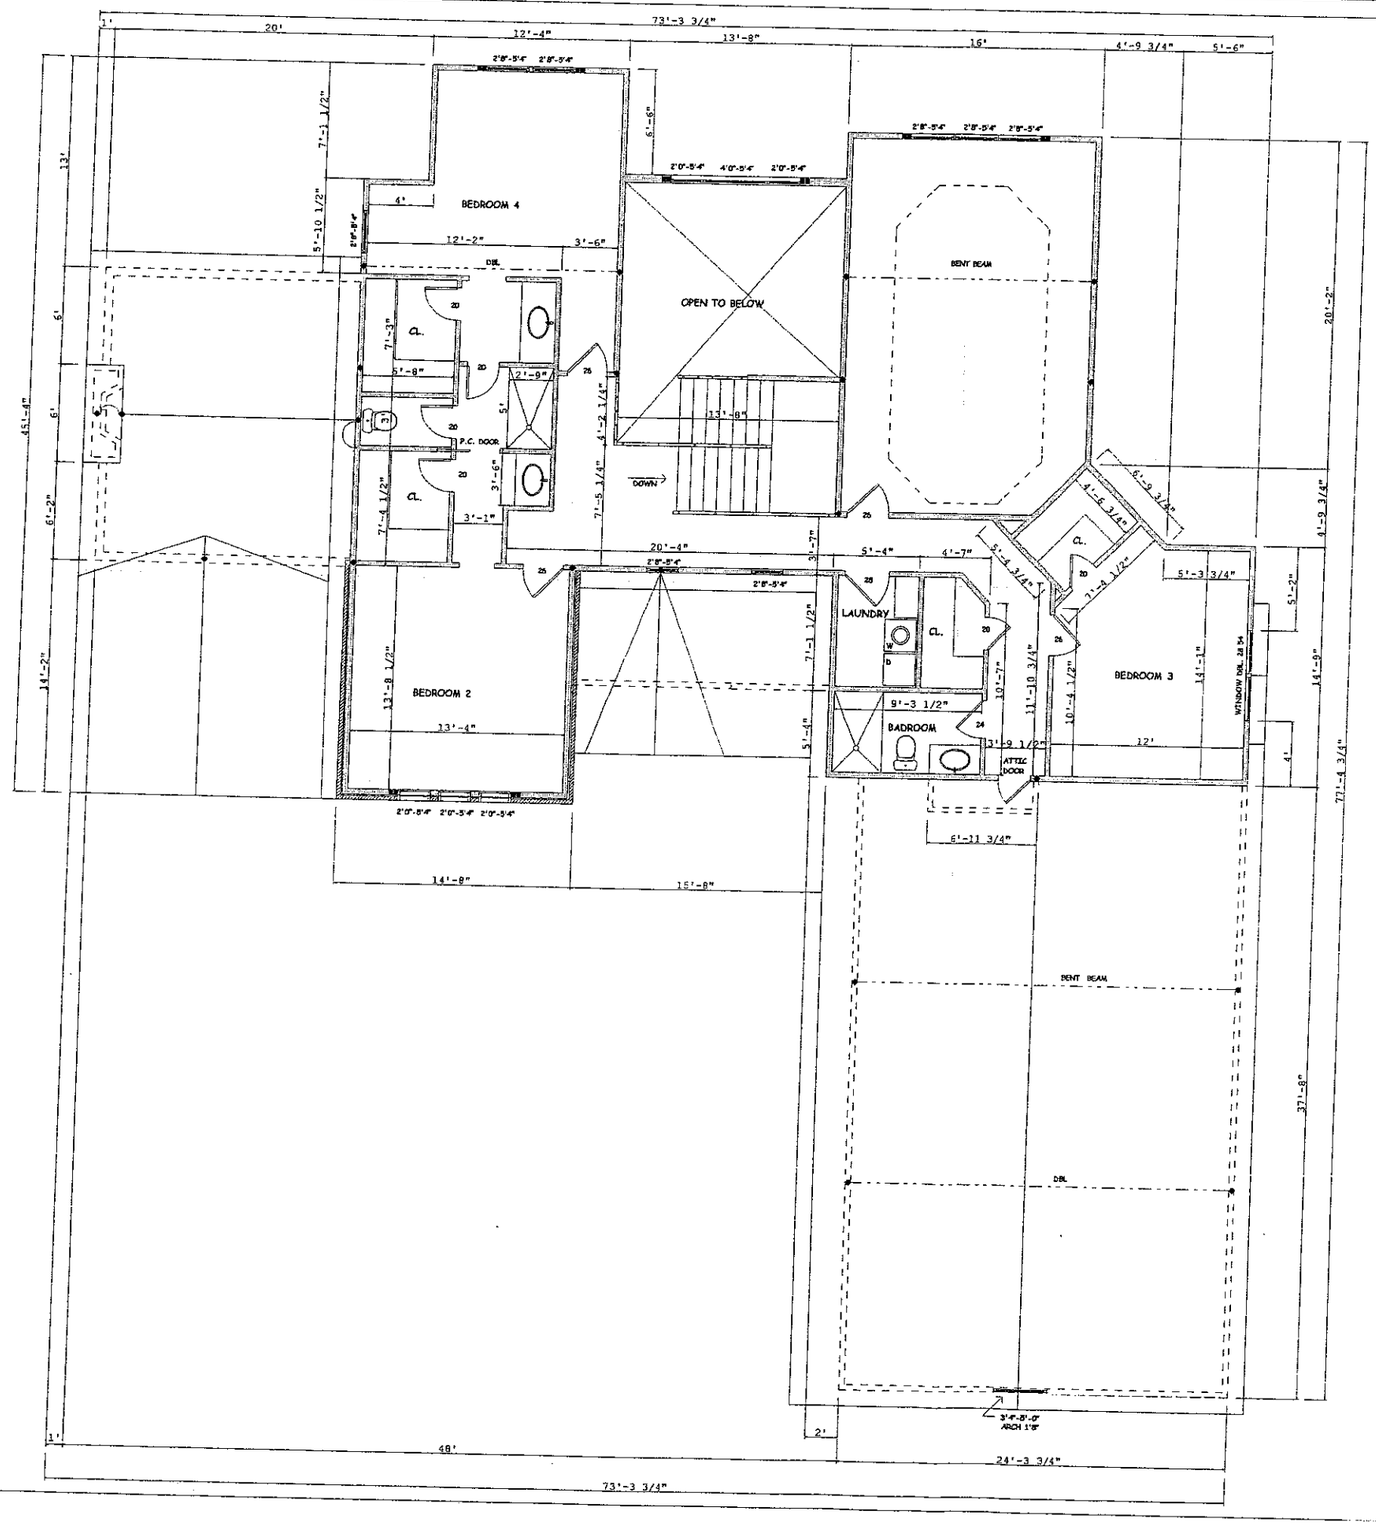

SQUARE FOOTAGE	
MAIN FLOOR	2,252.18 sq. ft.
UPPER LEVEL	1,189.35 sq. ft.
TOTAL HEATED	3,441.53 sq. ft.
THREE CARS GARAGE	899.38 sq. ft.
PORCH	97.46 sq. ft.
DECK	191.18 sq. ft.
TOTAL UNDER ROOF	4,629.55 sq. ft.

■ 2 JACKS / 2 KINGS
◆ DOWN LOADS

GRAPHIC SCALE 0 1 2 3 4 5 10

LOT 37
GREENBAY FOREST

COPPERSTONE BUILDERS, INC.
18151 W. CATAWBA AVENUE, CORNELIUS, N.C. 28031 - 5641
704. 875. 7425 FAX. 704. 875. 7423

DRAWN BY: MQP | DATE: 02.15.06

DRAWING TITLE.
UPPER LEVEL FLOOR PLAN

SHEET No. **5** OF SHEETS

© ARCHICAD / FLANGE / ADOLFO LEVI / GREENBAY / UPPER LEVEL.