GENERAL FRAMING NOTES:

NOTE: CASED OPENINGS TO BE 6'-8" HEIGHT UNLESS OTHERWISE NOTED


NOTE: HEADERS TO BE 2 PLY UNLESS OTHERWISE NOTED

CLASSIC COLLECTION NOTES:

TRIM NOTES THRU-OUT HOME:
- PAINTED TRIM
- 5-1/4" BASEBOARDS
- 3-1/4" CASING

NOTE:
- TWO PANEL MOLDED HOLLOW CORE (NO INT GROOVES) INTERIOR DOORS THROUGHOUT HOME
- US LEVER ORB HANDLES
- ALL TRIM & CASING TO BE PAINTED WHITE

FLOORING NOTES:
- ALL FLOORING BREAKS OCCUR @ CENTER LINE OF DOOR OPENINGS UNLESS OTHERWISE NOTED
- FLOORING SQUARE FOOTAGES INCLUDE CLOSETS RELATIVE TO THE AREA UNLESS OTHERWISE NOTED
- SOME FLOORING SQUARE FOOTAGES MAY INCLUDE HALLS OR AREAS THATCONNECT WITHOUT WALL SEPARATION IF THE SAME FINISH IS CONTINUED

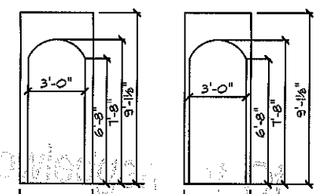


A ASSUMED OPENING DETAIL

B ARCHED OPENING DETAIL

Address Verified 4/14/10

FINAL APPROVAL: 03-03-10

REVISED DATE: 03-30-10

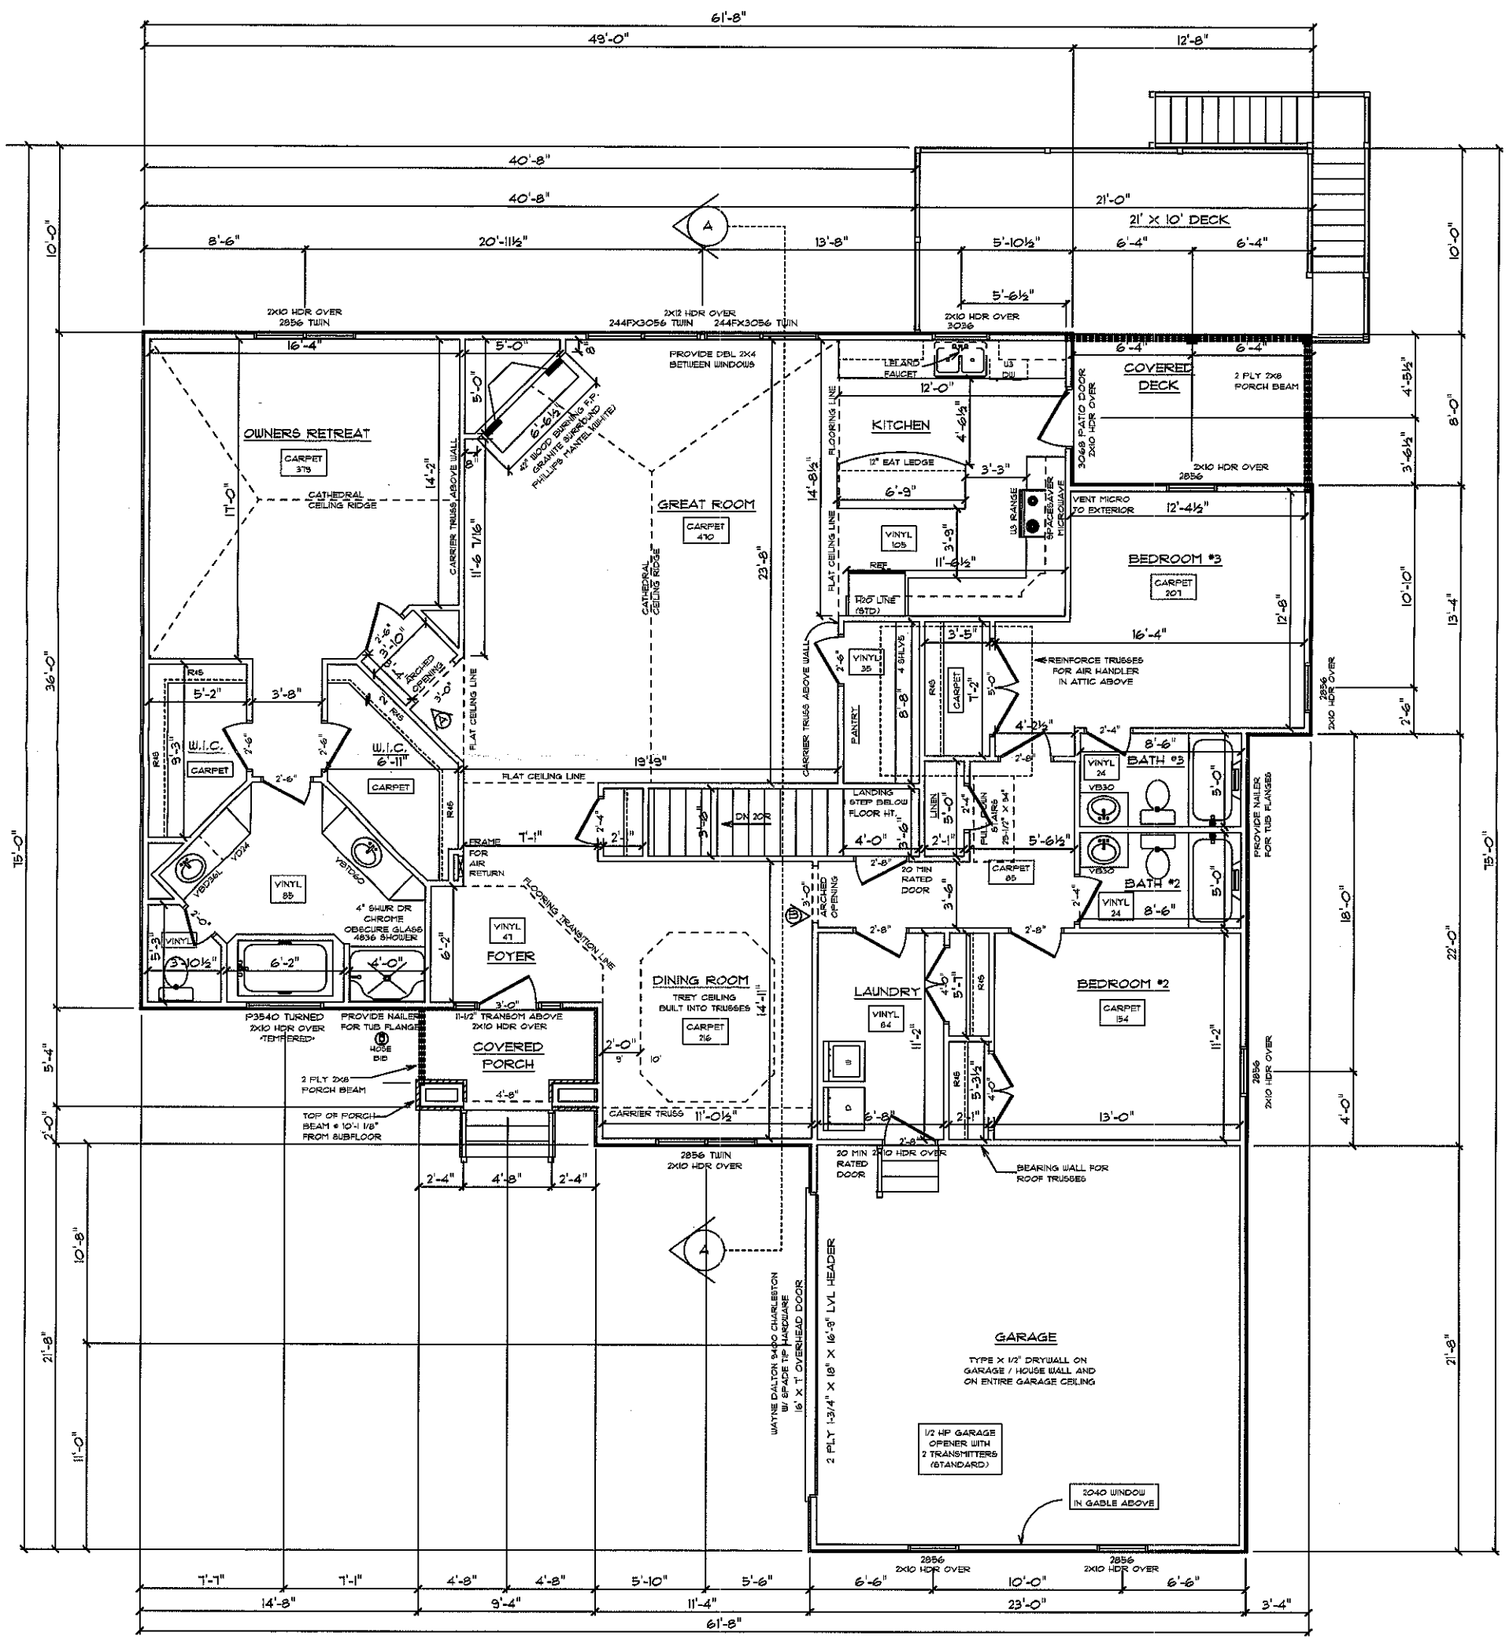

ANNABELLE 'A' / CUSTOM
MAIN FLOOR PLAN
9' CEILING HEIGHT

CLASSIC COLLECTION

Dan Schumacher HOMES
109 H. WILLIAMSON RD,
MOORESVILLE, N.C. 28117
P. 704-662-3228
F. 704-662-3293
www.schumacherhomes.com

CUSTOM BUILT FOR: BANG LUU & SOUPHINDA NIKKI SILAPHET

JOB #: CHTTB 009 0029 | CN #: 13094

PROJECT LOCATION: 153 MARINER POINTE LN, MOORESVILLE, NC 28117, IREDELL COUNTY

STYLE OF HOME: ANNABELLE 'A' / CUSTOM

MAIN FLOOR LIVING AREA = 2322 SQ. FT.
BASEMENT AREA = 1308 SQ. FT.
CRAWL SPACE AREA = 1014 SQ. FT.
GARAGE AREA = 498 SQ. FT.
PORCH AREA = 311 SQ. FT.

©COPYRIGHT 2003 SCHUMACHER HOMES, INC. ALL RIGHTS RESERVED. NO PORTION OF THIS DOCUMENT MAY BE UTILIZED, IN WHOLE OR PART, WITHOUT THE PRIOR WRITTEN PERMISSION OF SCHUMACHER HOMES, INC. A $1,000.00 REWARD IS AVAILABLE TO THE FIRST PROVIDER OF INFORMATION LEADING TO THE SUCCESSFUL PROSECUTION OF A CLAIM MADE BY SCHUMACHER HOMES, INC. FOR COPYRIGHT INFRINGEMENT

DRAWN BY: JMB | SCALE: 1/8" = 1'-0"

ORIG. DATE:
PRINTED DATE:
DWG NUMBER: 4