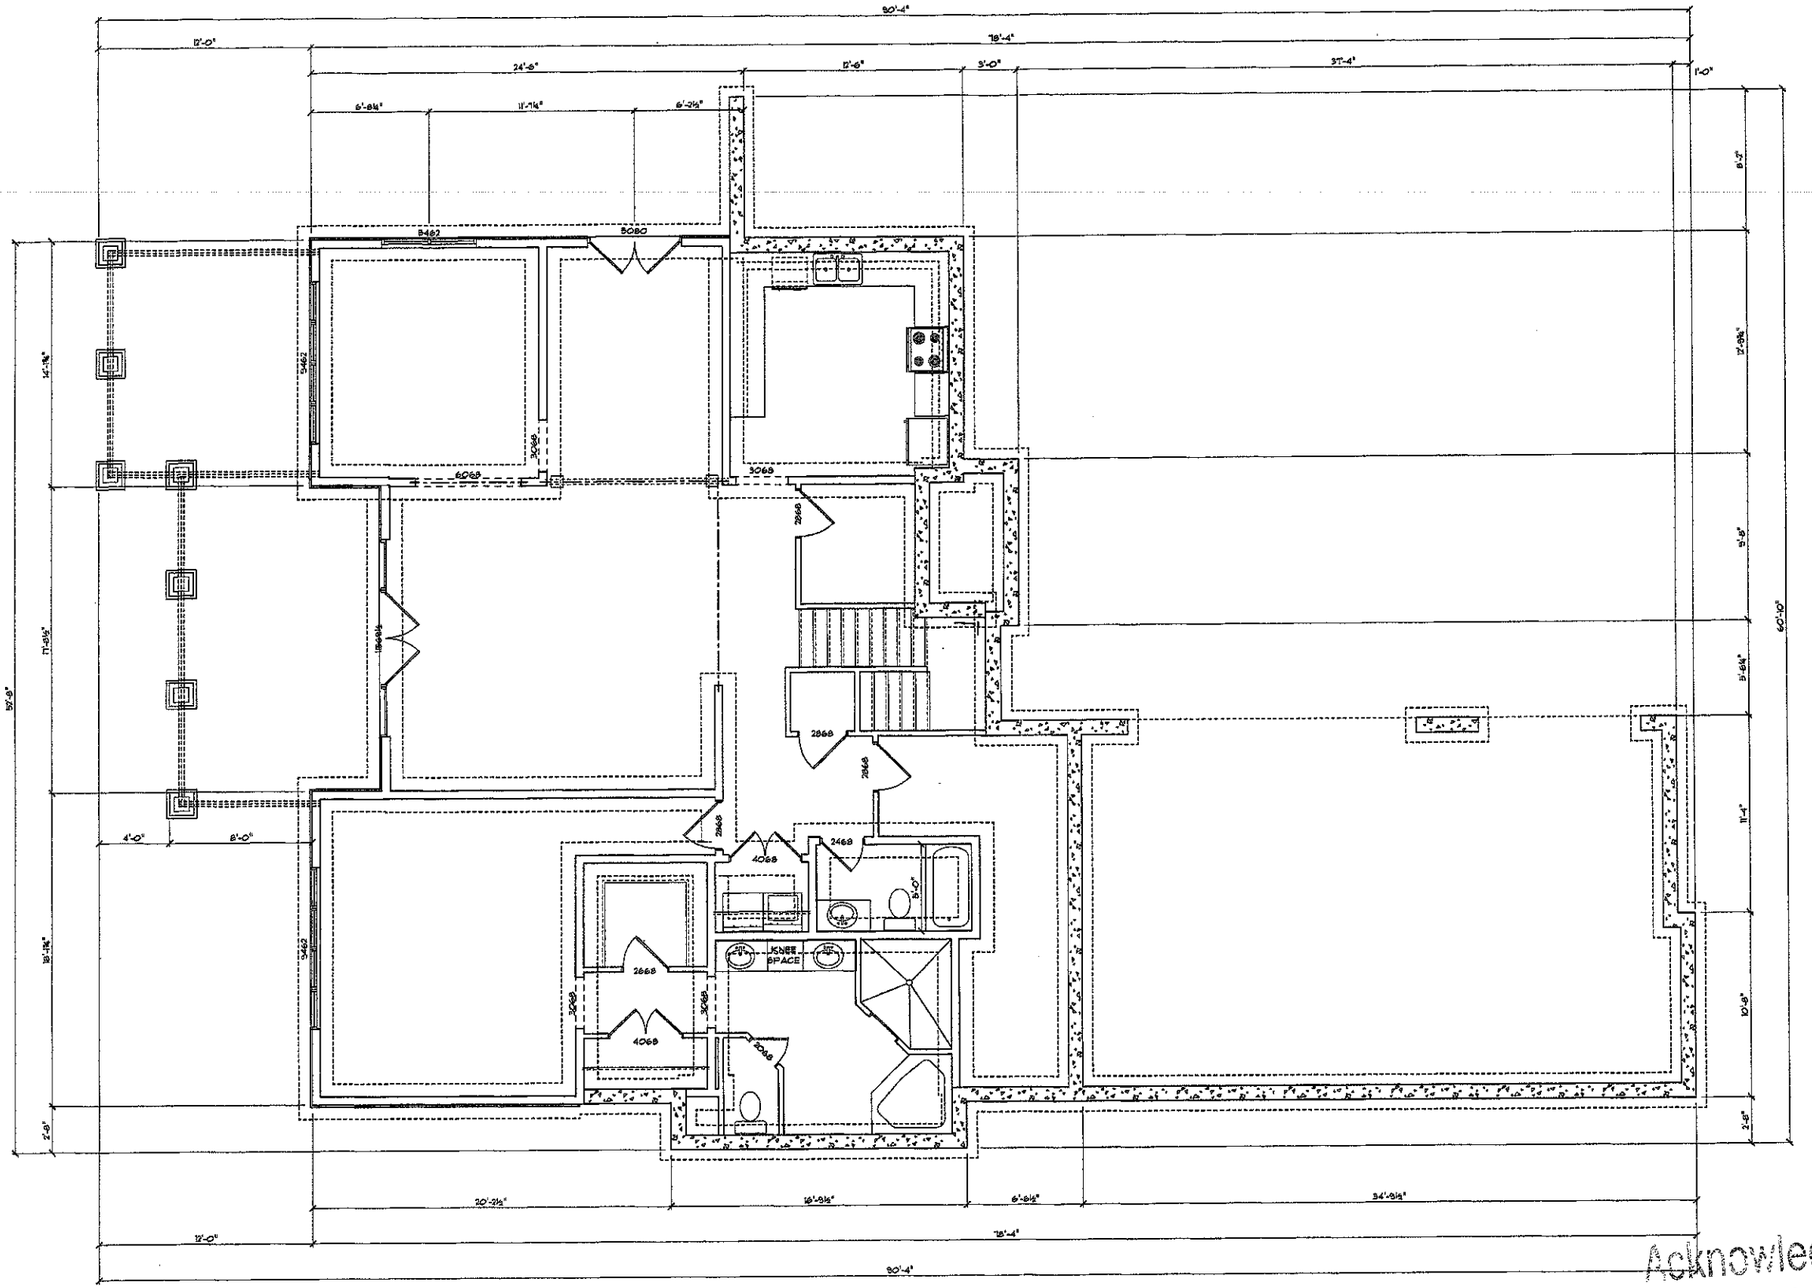


Foundation Plan
Scale: 1/4" = 1'-0"

Preliminary-Not for Construction

Acknowledgement Of
Plans Submittal ONLY!
Date 10/26/05
Date 10/26/05


FAIBD, CPBD, CET
131 Lynnbrook Lane
Mooresville, NC 28117
(704) 660-1585

DATE: 9/28/05
PREPARED BY: Don Ruth, FAIBD
DRAWING NO. A1-1

THE COMPLETE PROJECT, DESIGN CONCEPTS, PLANS, DRAWINGS AND DETAILS HEREIN CONTAINED ARE THE ORIGINAL WORK PRODUCT OF THE DESIGNER OF RECORD AND HAVE BEEN PREPARED TO THE SPECIFICATIONS AND/OR LIMITATIONS OF THE ORIGINAL CLIENT AGREEMENT. THE COMPLETE PROJECT, DESIGN CONCEPTS, PLANS, DRAWINGS AND DETAILS ARE THE EXCLUSIVE PROPERTY OF, AND ARE SOLELY OWNED BY THE DESIGNER AND/OR ASSIGNEE. USE OF THE SCENIC PRODUCT HEREIN CONTAINED IS LIMITED TO THE REGISTERED CLIENT SPECIFIED ON EACH DRAWING SHEET, FOR THE CONSTRUCTION OF A SINGLE BUILDING. USE, REUSE, REPRODUCTION OR DISCLOSURE OF ANY PORTION OF THE COMPLETE PROJECT, DESIGN CONCEPTS, IDEAS, PLANS, DRAWINGS AND/OR DETAILS CONTAINED ON OR WITHIN THESE PLANS BY ANY MEANS WITHOUT THE WRITTEN PERMISSION OF THE DESIGNER OF RECORD AND OR ASSIGNEE IS PROHIBITED. NO RESPONSIBILITY IS ASSUMED FOR ANY PLAN NOT DESIGNED FOR A SPECIFIC CLIENT OR CONSTRUCTION SITE.
LEGAL AUTHORIZED COPIES OF THIS PLAN MUST BEAR A REGISTRATION NUMBER, OR CLIENT NAME OR SPECIFIC SITE INFORMATION, PLOTTER PRINTED IN THE TITLE BLOCK OF EACH SHEET. PLOTS, PRINTS, AND AUTHORIZED COPIES OF THESE PLANS BEAR THE SEAL AND SIGNATURE OF THE DESIGNER, ARCHITECT AND/OR ENGINEER OF RECORD. PLOTS, PRINTS OR COPIES NOT BEARING THE SEAL AND SIGNATURE OF THE DESIGNER OF RECORD, ARE PRELIMINARY ISSUES OR CONCEPTUAL DRAWINGS AND ARE NOT AUTHORIZED FOR CONSTRUCTION.

WRITTEN DIMENSIONS SHALL TAKE PRECEDENCE OVER SCALED DIMENSIONS. DO NOT SCALE DRAWINGS. APPLICABLE BUILDING CODES, ORDINANCES AND REGULATIONS SHALL GOVERN PROVIDED SAME IS MORE STRINGENT THAN THE PROVISIONS INDICATED WITH THE SPECIFICATIONS AND PLANS HEREIN PROVIDED. NO VARIATION AUTHORIZED BY OR REQUIRED BY A BUILDING OFFICIAL SHALL BE BINDING UPON THE DESIGNER, ARCHITECT AND/OR ENGINEER OF RECORD, AND/OR THE ASSIGNEE OR SAME.
GREAT CARE HAS BEEN TAKEN IN THE PREPARATION OF THE PLANS, DRAWINGS, DETAILS AND SPECIFICATIONS HEREIN CONTAINED TO AVOID MISTAKES, ERRORS AND/OR OMISSIONS TO THE EXTENT PERMITTED WITHIN THE ORIGINAL CLIENT AGREEMENT. THE MAKERS CANNOT GUARANTEE AGAINST TECHNICIAN ERRORS, CODE CHANGES OR JOB SITE CONDITIONS WHICH MAY NECESSITATE ALTERATION AND/OR DEVIATIONS FROM THESE PLANS. THEREFORE, THE CONTRACTOR/BUILDER SHALL CONFIRM AND VERIFY ALL DIMENSIONS, DETAILS AND SPECIFICATIONS PRIOR TO CONSTRUCTION AND SHALL BE RESPONSIBLE FOR SAME. THE OWNER SHALL NOTIFY THE DESIGNER OF RECORD OR ASSIGNEE OF ANY VARIATIONS OF DIMENSIONS AND/OR JOB SITE CONDITIONS DIFFERENT THAN THOSE SHOWN ON THE PLANS HEREIN CONTAINED.
THIS PLAN LICENSED FOR ONE TIME USE AND IS COPYRIGHT PROTECTED BY THE 1990 COPYRIGHT ACT AND/OR ADDITIONAL REGISTERED COPYRIGHTS BY DON RUTH, FAIBD

COPYRIGHT 2003: ALL RIGHTS RESERVED

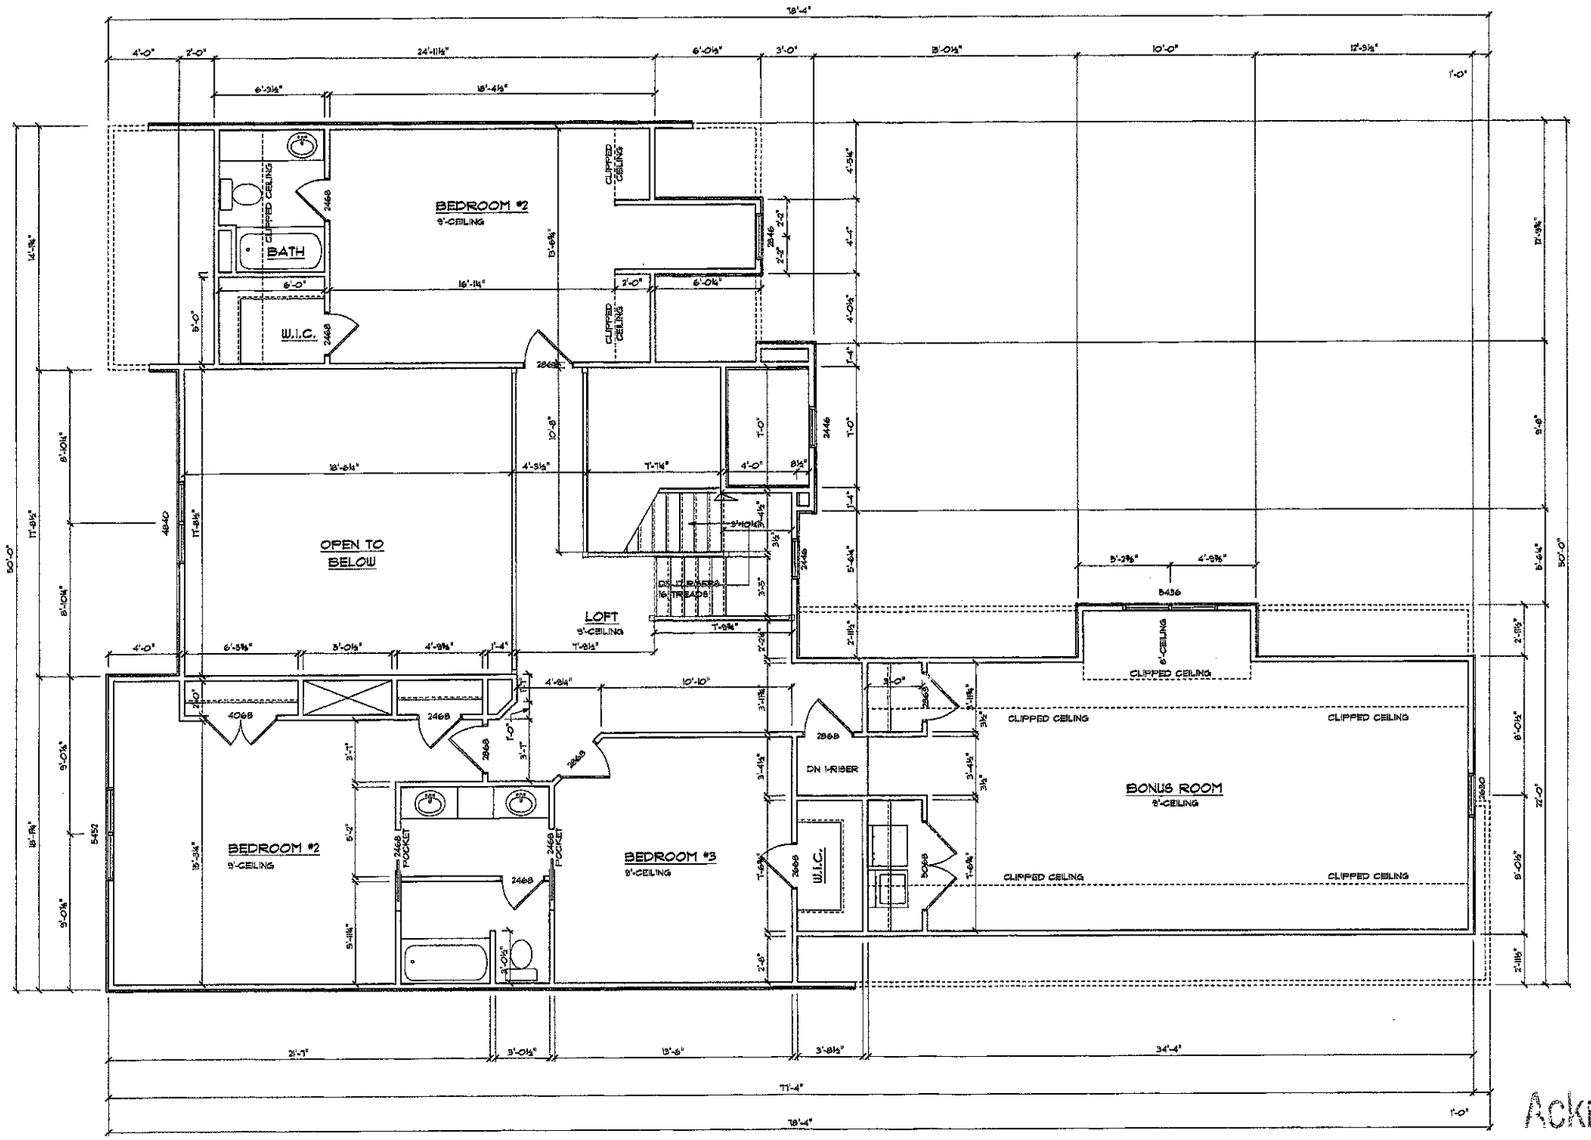

Second Floor Plan
Scale: 1/4" = 1'-0"

FAIBD, CPBD, CET
131 Lyndcrock Lane
Mooresville, NC 28117
(704) 660-1888

Acknowledgement Of
Plans Submittal ONLY!

Date 10/26/05

Date 10/26/05

DATE:
9/28/05
PREPARED BY:
Don Ruth, FAIBD

DRAWING NO.
A2-2

THE COMPLETE PROJECT, DESIGN CONCEPTS, PLANS, DRAWINGS AND DETAILS HEREIN CONTAINED ARE THE ORIGINAL WORK PRODUCT OF THE DESIGNER OF RECORD AND HAVE BEEN PREPARED TO THE SPECIFICATION AND/OR LIMITATIONS OF THE ORIGINAL CLIENT AGREEMENT. THE COMPLETE PROJECT, DESIGN CONCEPTS, PLANS, DRAWINGS AND DETAILS ARE THE EXCLUSIVE PROPERTY OF, AND ARE LEGALLY OWNED BY THE DESIGNER AND/OR ASSIGNEES. USE OF THE WORK PRODUCT HEREIN CONTAINED IS LIMITED TO THE REGISTERED CLIENT SPECIFIED ON EACH DRAWING SHEET, FOR THE CONSTRUCTION OF A SINGLE BUILDING. USE, REUSE, REPRODUCTION OR DISCLOSURE OF ANY PORTION OF THE COMPLETE PROJECT, DESIGN CONCEPTS, IDEAS, PLANS, DRAWINGS AND/OR DETAILS CONTAINED ON OR WITHIN THESE PLANS BY ANY PERSON WITHOUT THE EXPRESS PERMISSION OF THE DESIGNER OF RECORD AND OR ASSIGNEE IS PROHIBITED. NO RESPONSIBILITY IS ASSUMED FOR ANY PLAN NOT DESIGNED FOR A SPECIFIC CLIENT OR CONSTRUCTION SITE

LEGAL AUTHORIZED COPIES OF THIS PLAN MUST BEAR A REGISTRATION NUMBER, OR CLIENT NAME, OR SPECIFIC SITE INFORMATION, PLOTTER PRINTED IN THE TITLE BLOCK OF EACH SHEET. PLOTS, PRINTS, AND AUTHORIZED COPIES OF THESE PLANS BEAR THE SEAL AND SIGNATURE OF THE DESIGNER, ARCHITECT AND/OR ENGINEER OF RECORD. PLOTS, PRINTS OR COPIES NOT BEARING THE SEAL AND SIGNATURE OF THE DESIGNER OF RECORD, ARE PRELIMINARY BASIS OR CONCEPTUAL DRAWINGS AND ARE NOT AUTHORIZED FOR CONSTRUCTION


WRITTEN DIMENSIONS SHALL TAKE PRECEDENCE OVER SCALED DIMENSIONS. DO NOT SCALE DRAWINGS. APPLICABLE BUILDING CODES, ORDINANCES AND REGULATIONS SHALL GOVERN PROVIDED SAME IS MORE STRINGENT THAN THE PROVISIONS INDICATED WITH THE SPECIFICATIONS AND PLANS HEREIN PROVIDED. NO VARIATION AUTHORIZED BY OR REQUIRED BY A BUILDING OFFICIAL SHALL BE BINDING UPON THE DESIGNER, ARCHITECT AND/OR ENGINEER OF RECORD, AND /OR THE ASSIGNEES OF SAME.

GREAT CARE HAS BEEN TAKEN IN THE PREPARATION OF THE PLANS, DRAWINGS, DETAILS AND SPECIFICATIONS HEREIN CONTAINED TO AVOID MISTAKES, ERRORS AND/OR OMISSIONS TO THE EXTENT PERMITTED WITHIN THE ORIGINAL CLIENT AGREEMENT. THE MAKER CANNOT GUARANTEE AGAINST TECHNICIAN ERRORS, CODE CHANGES OR JOB SITE CONDITIONS WHICH MAY REQUIRE ALTERATION AND/OR DEVIATIONS FROM THESE PLANS. THEREFORE, THE CONTRACTOR/BUILDER SHALL CAREFULLY AND STRICTLY ALL DIMENSIONS, DETAILS AND SPECIFICATIONS PRIOR TO CONSTRUCTION AND SHALL BE RESPONSIBLE FOR SAME. THE OWNER SHALL NOTIFY THE DESIGNER OF RECORD OR ASSIGNEE OF ANY VARIATIONS OF DIMENSIONS AND/OR JOB SITE CONDITIONS DIFFERENT THAN THOSE SHOWN ON THE PLANS HEREIN CONTAINED

THIS PLAN LICENSED FOR ONE TIME USE AND IS COPYRIGHT PROTECTED BY THE 1990 COPYRIGHT ACT AND/OR ADDITIONAL REGISTERED COPYRIGHTS BY DON RUTH, FAIBD

Preliminary-Not for Construction

COPYRIGHT 2005. ALL RIGHTS RESERVED

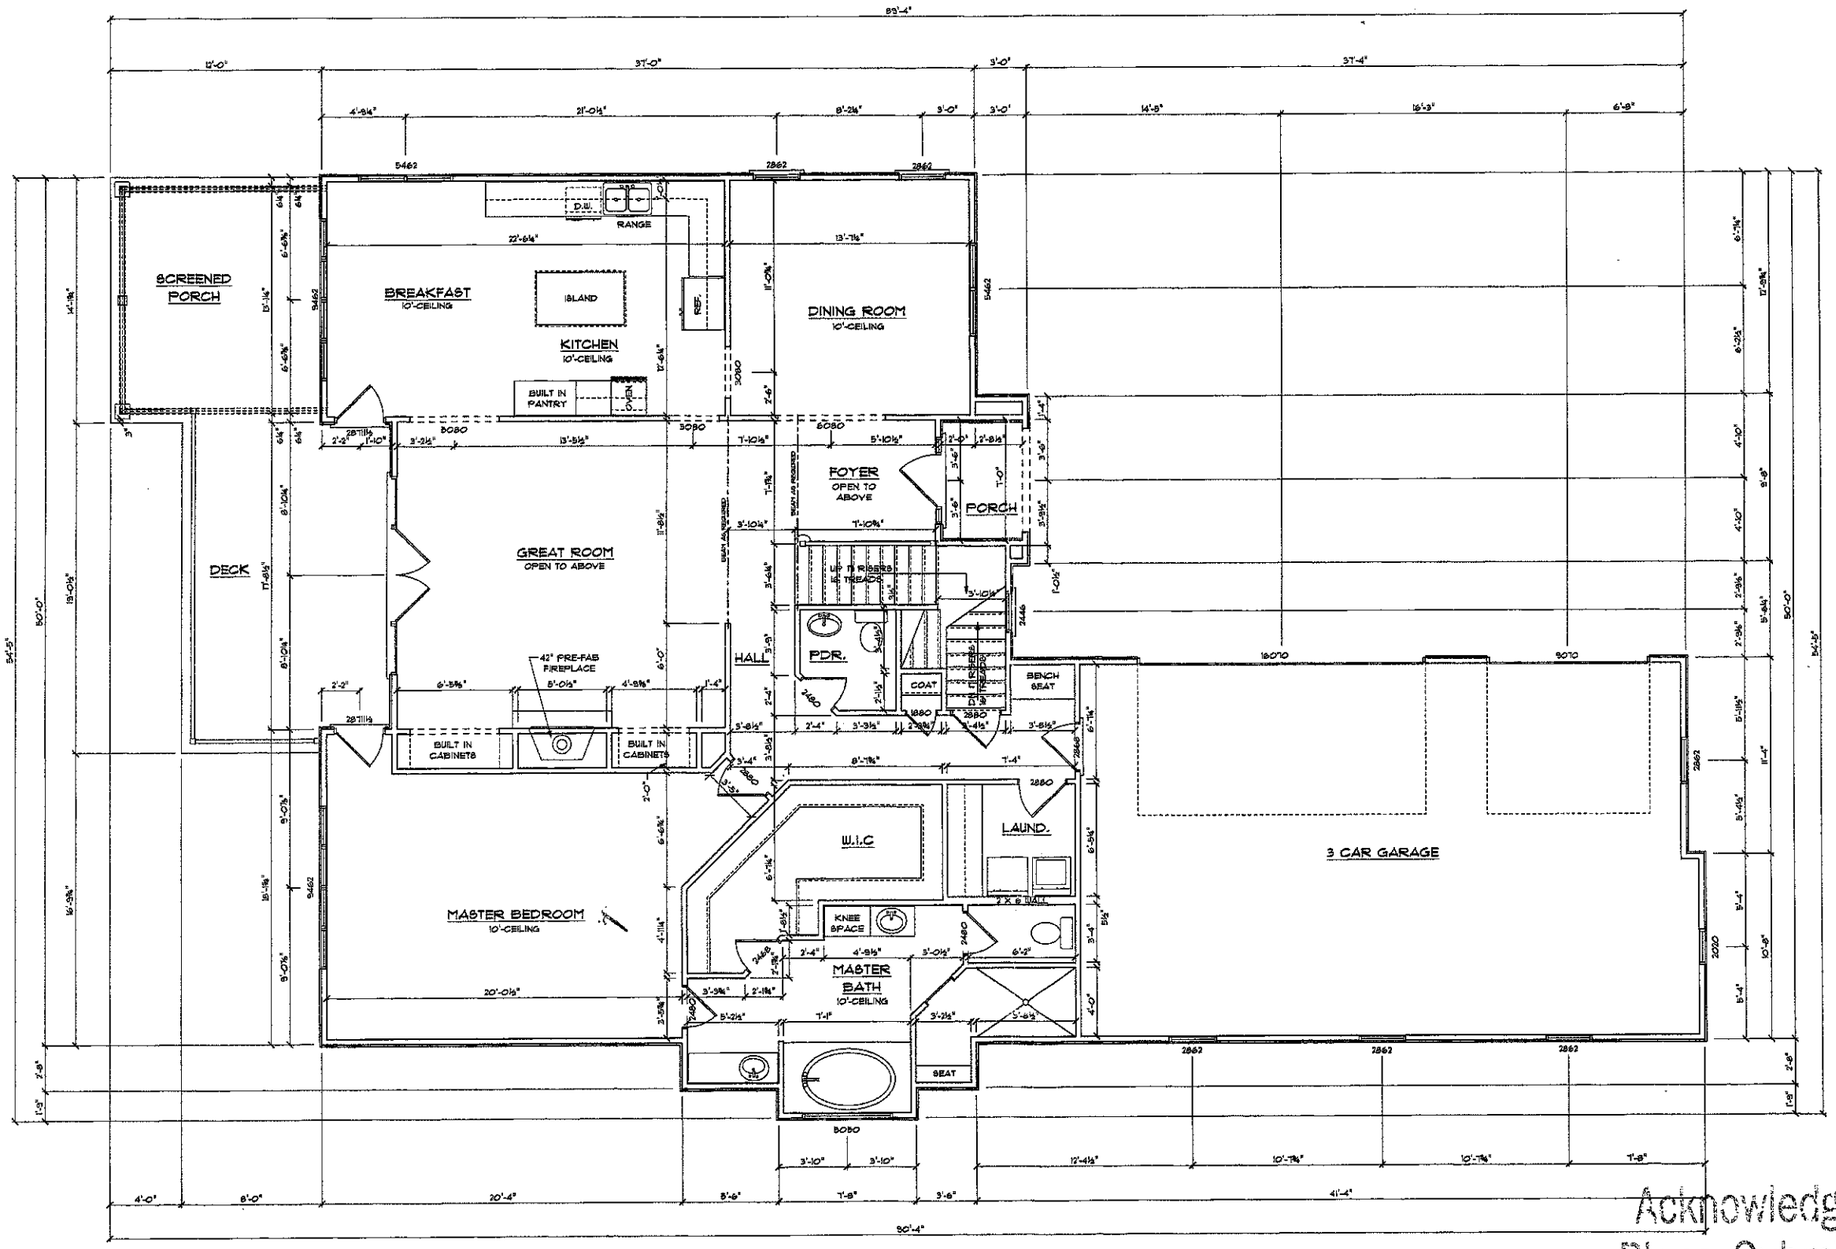

First Floor Plan
Scale: 1/4" = 1'-0"

THE COMPLETE PROJECT, DESIGN CONCEPTS, PLANS, DRAWINGS AND DETAILS HEREIN CONTAINED ARE THE ORIGINAL WORK PRODUCT OF THE DESIGNER OF RECORD AND HAVE BEEN PREPARED TO THE SPECIFICATIONS AND/OR LIMITATIONS OF THE ORIGINAL CLIENT AGREEMENT. THE COMPLETE PROJECT, DESIGN CONCEPTS, PLANS, DRAWINGS AND DETAILS ARE THE EXCLUSIVE PROPERTY OF, AND ARE SOLELY OWNED BY THE DESIGNER AND/OR ASSIGNEE. USE OF THE WORK PRODUCT HEREIN CONTAINED IS LIMITED TO THE REGISTERED CLIENT SPECIFIED ON EACH DRAWING SHEET, FOR THE CONSTRUCTION OF A SINGLE BUILDING. USE, REUSE, REPRODUCTION OR DISCLOSURE OF ANY PORTION OF THE COMPLETE PROJECT, DESIGN CONCEPTS, IDEAS, PLANS, DRAWINGS AND/OR DETAILS CONTAINED ON OR WITHIN THESE PLANS BY ANY MEANS WITHOUT THE WRITTEN PERMISSION OF THE DESIGNER OF RECORD AND OR ASSIGNEE IS PROHIBITED. NO RESPONSIBILITY IS ASSUMED FOR ANY PLAN NOT DESIGNED FOR A SPECIFIC CLIENT OR CONSTRUCTION SITE.
LEGAL AUTHORIZED COPIES OF THIS PLAN MUST BEAR A REGISTRATION NUMBER, OR CLIENT NAME, OR SPECIFIC SITE INFORMATION, PLOTTER PRINTED IN THE TITLE BLOCK OF EACH SHEET. PLOTS, PRINTS, AND AUTHORIZED COPIES OF THESE PLANS BEAR THE SEAL AND SIGNATURE OF THE DESIGNER, ARCHITECT AND/OR ENGINEER OF RECORD. PLOTS, PRINTS OR COPIES NOT BEARING THE SEAL AND SIGNATURE OF THE DESIGNER OF RECORD, ARE PRELIMINARY ISSUES OR CONFIDENTIAL DRAWINGS AND ARE NOT AUTHORIZED FOR CONSTRUCTION.

WRITTEN DIMENSIONS SHALL TAKE PRECEDENCE OVER SCALED DIMENSIONS. DO NOT SCALE DRAWINGS. APPLICABLE BUILDING CODES, ORDINANCES AND REGULATIONS SHALL GOVERN PROVIDED THEIR IS MORE STRINGENT THAN THE PROVISIONS INDICATED WITH THE SPECIFICATIONS AND PLANS HEREIN PROVIDED. NO VARIATION AUTHORIZED BY OR REQUIRED BY A BUILDING OFFICIAL SHALL BE BINDING UPON THE DESIGNER, ARCHITECT AND/OR ENGINEER OF RECORD, AND /OR THE ASSIGNEE OF SAME.
GREAT CARE HAS BEEN TAKEN IN THE PREPARATION OF THE PLANS, DRAWINGS, DETAILS AND SPECIFICATIONS HEREIN CONTAINED TO AVOID MISTAKES, ERRORS AND/OR OMISSIONS TO THE EXTENT PERMITTED UNDER THE ORIGINAL CLIENT AGREEMENT. THE MAKERS GUARD AGAINST TECHNICAL ERRORS, CODE CHANGES OR JOB SITE CONDITIONS WHICH MAY REQUIRE ALTERATION AND/OR DEVIATIONS FROM THESE PLANS. THEREFORE, THE CONTRACTOR/BUILDER SHALL CONFIRM AND VERIFY ALL DIMENSIONS, DETAILS AND SPECIFICATIONS PRIOR TO CONSTRUCTION AND SHALL BE RESPONSIBLE FOR SAME. THE OWNER SHALL NOTIFY THE DESIGNER OF RECORD OR ASSIGNEE OF ANY VARIATIONS OR DIMENSIONS AND/OR JOB SITE CONDITIONS DIFFERENT THAN THOSE SHOWN ON THE PLANS HEREIN CONTAINED
THIS PLAN LICENSED FOR ONE TIME USE AND IS COPYRIGHT PROTECTED BY THE 1990 COPYRIGHT ACT AND/OR ADDITIONAL REGISTERED COPYRIGHTS BY DON RUTH, FAIBD

Preliminary-Not for Construction

COPYRIGHT 2005. ALL RIGHTS RESERVED

Acknowledgement Of
Plans Submittal ONLY!
Date 10/26/05
Date 10/26/05

FAIBD, CPBD, CET
131 Lynbrook Lane
Mooresville, NC 28117
(704) 660-1588

DATE:
9/28/05
PREPARED BY:
Don Ruth, FAIBD

DRAWING NO.
A2-1