
Acknowledgement of
Plans Submittal ONLY

W Sparks RS. Date: 1/23/08

Date: 1/23/08

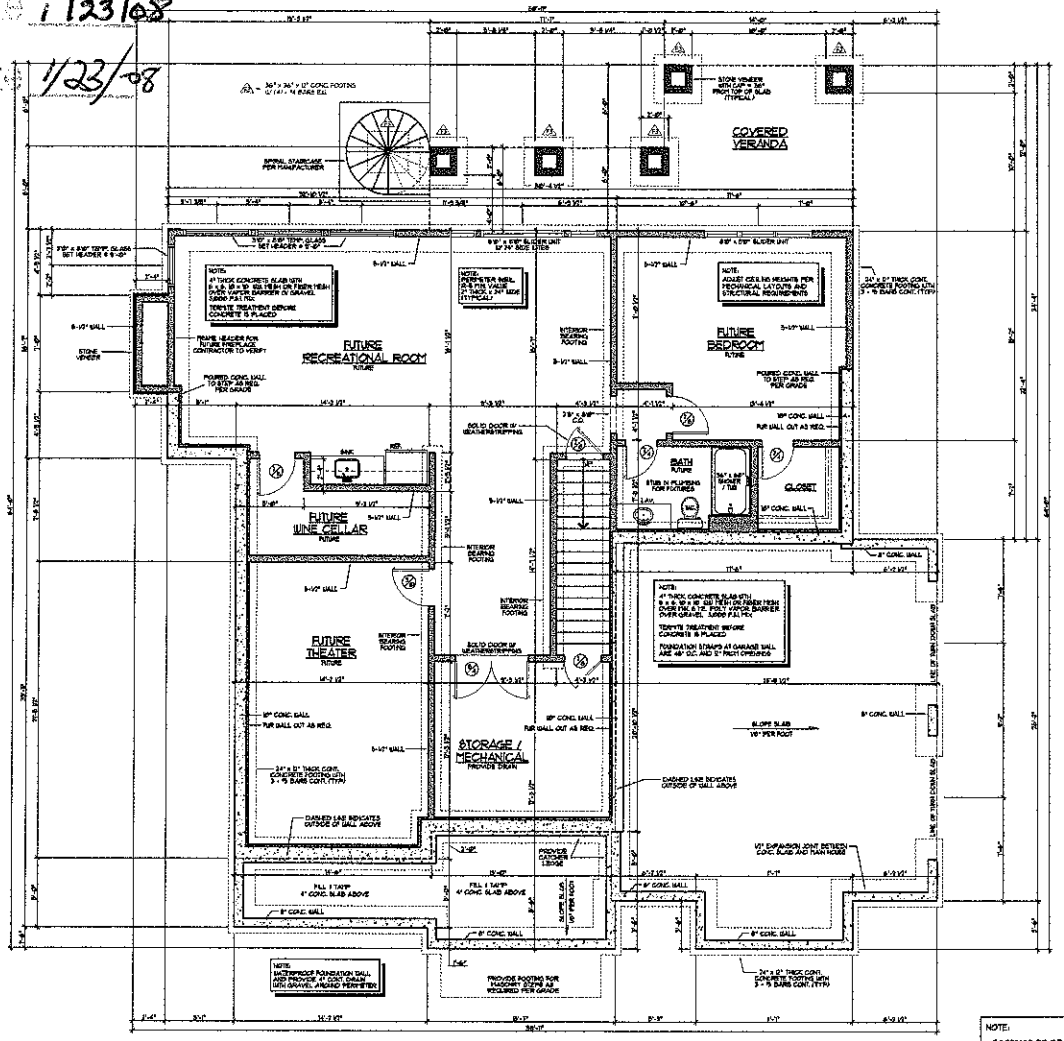

1 LOWER LEVEL PLAN
SCALE: 1/4" = 1'-0"

NOTE:
THIS DRAWING IS FOR LAYOUT PURPOSES ONLY. SEE STRUCT. PLANS FOR DETAILS

GENERAL PLAN NOTE:
- WALLS DRAWN @ 9-1/2" U.N.O.
- ANGLES ARE 45° U.N.O.
- CONTRACTOR TO VERIFY WINDOW & DOOR SIZES BEFORE CONST. BEGINS
- ALL INTERIOR DOORS ARE 8'-0" HIGH U.N.O.

NOTE:
- FOOTINGS TO BE 24" x 12" CONT. W/ (3) #5 BARS
- THICKENED SLAB FTGS TO BE 18" x 12" W/ (3) #5 BARS
- DBL JOIST UNDER ALL PARALLEL PARTITION WALLS
- 1/2" ø ANCHOR BOLT W/ 7" EMBEDMENT IN FOOTING, MAX SPACING 72" O.C. 12" MAX DISTANCE FROM CORNERS OR (2) MAX SIMPSON ANCHORS

SQUARE FOOTAGE CALCULATIONS

TOTAL HEATED Sq. Ft.	3286 Sq. Ft.
FIRST FLOOR	1318 Sq. Ft.
SECOND FLOOR	1368 Sq. Ft.
LOWER LEVEL (UNFINISHED)	1318 Sq. Ft.
COVERED PORCH (REAR)	242 Sq. Ft.
COVERED PORCH (FRONT)	32 Sq. Ft.
VERANDA	32 Sq. Ft.
COVERED PORCH (2nd FLOOR)	104 Sq. Ft.

Custom Residential Design & Civil Services
NC 704.261.8525 SC 843.347.8472
fax 704.784.0807
info@th-designconcepts.com
www.th-designconcepts.com

SSC CONSTRUCTION


NEW RESIDENCE FOR:
MR. AND MRS. ROY

REVISION NO.	
JOB NO.	
DRAWN BY:	T.A.H.
CHECKED BY:	T.A.H.
SCALE:	1/4"=1'-0"
DATE ISSUED:	2-15-07

All designs and plans contained in these documents are the original work, and are the property of Town & Hall Design Concepts. They are not to be used in any way without the written permission of Town & Hall Design Concepts. Reproduction of these plans without the written permission of Town & Hall Design Concepts is a violation of the Federal Copyright Laws. Town and Hall Design Concepts expressly reserves its common law copyright and other property rights in these plans.

LOWER LEVEL PLAN

A3

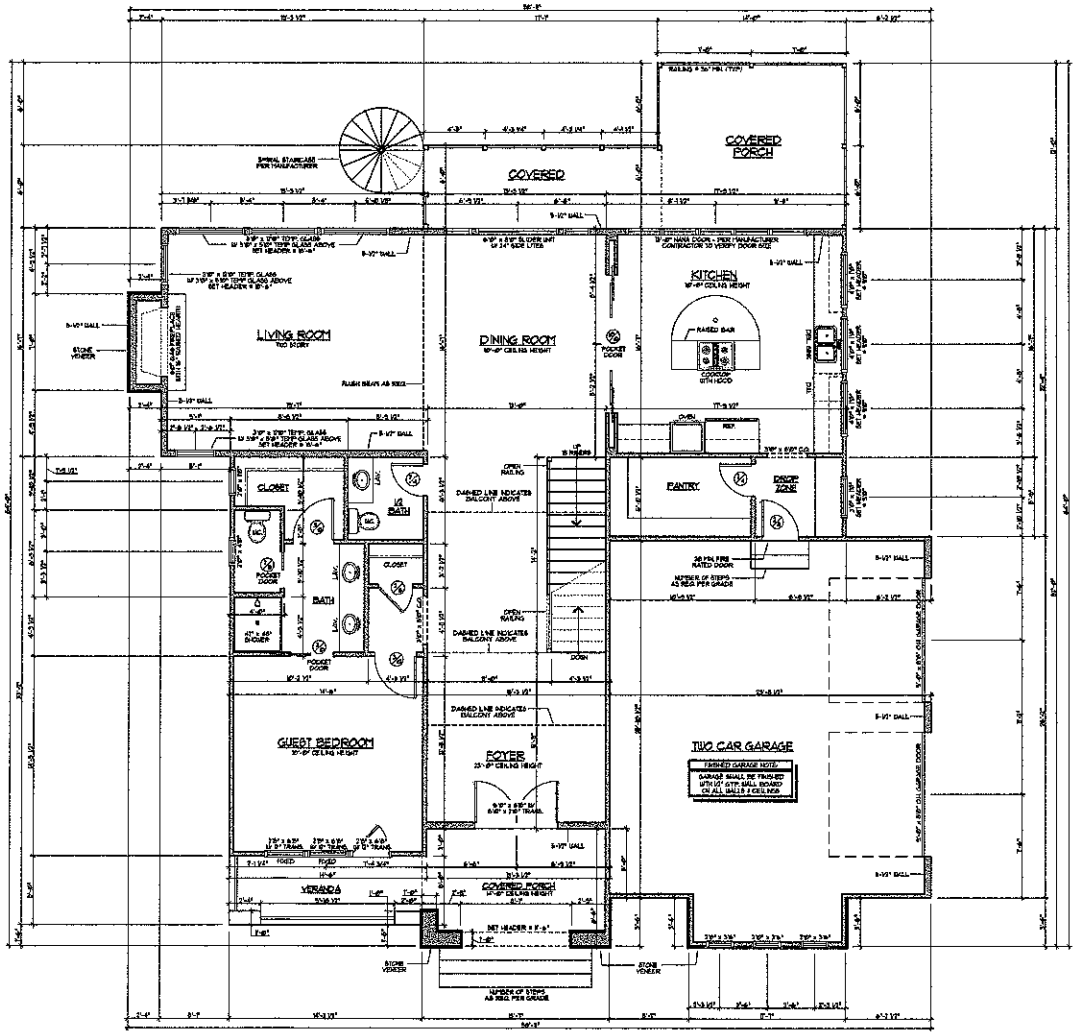

1 FIRST FLOOR PLAN
SCALE: 1/4" = 1'-0"

GENERAL PLAN NOTE:
- WALLS DRAWN @ 5-1/2" U.N.O.
- ANGLES ARE 45° U.N.O.
- CONTRACTOR TO VERIFY WINDOW & DOOR SIZES BEFORE CONST. BEGINS
- ALL INTERIOR DOORS ARE 8'-0" HIGH U.N.O.

SQUARE FOOTAGE CALCULATIONS

TOTAL HEATED Sq. Ft.	3286 Sq. Ft.
FIRST FLOOR	1778 Sq. Ft.
SECOND FLOOR	1568 Sq. Ft.
LOWER LEVEL (UNFINISHED)	1768 Sq. Ft.
COVERED PORCH (REAR)	242 Sq. Ft.
COVERED PORCH (FRONT)	112 Sq. Ft.
VERANDA	312 Sq. Ft.
COVERED PORCH (2nd FLOOR)	124 Sq. Ft.

Custom Residential Design & Civil Services
NC 704.341.2376
NC 843.357.4872
info@ik-designconcepts.com
www.ik-designconcepts.com

SSC CONSTRUCTION
Custom Residential Construction
NC 704.707.0004 FAX 704.707.0010
NC 843.357.4872 FAX 843.357.4873


NEW RESIDENCE FOR:
MR. AND MRS. ROY

REVISION NO.	
JOB NO.	
DRAWN BY:	T.A.K.
CHECKED BY:	T.A.K.
SCALE:	1/4" = 1'-0"
DATE ISSUED:	3-17-17

All Designs and Ideas indicated on these documents are the property of Ivan Kennedy and may not be used in any way without the express written permission of Ivan Kennedy Design Concepts. Ideas and information are not to be disclosed to others without written consent of Ivan Kennedy Design Concepts. Ideas and information are not to be used or modified for any other project and are not to be loaned, copied or given to any other person or entity without the same written permission and consideration.

FIRST FLOOR PLAN

A4

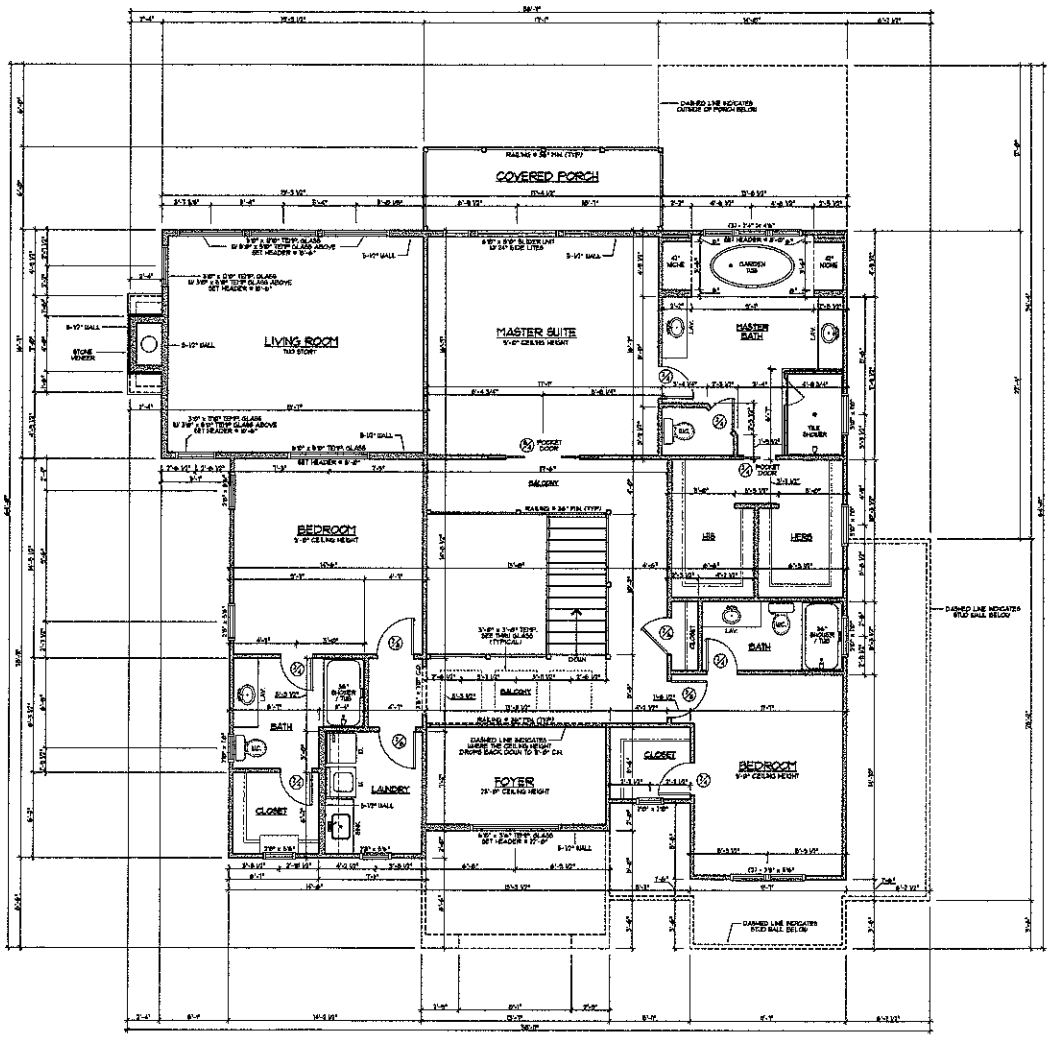

1 SECOND FLOOR PLAN — 1368 Sq. Ft.

SCALE: 1/4" = 1'-0"

GENERAL PLAN NOTES

- WALLS DRAWN @ 5-1/2" U.N.O.
- ANGLES ARE 45° U.N.O.
- CONTRACTOR TO VERIFY WINDOW & DOOR SIZES BEFORE CONST. BEGINS
- ALL INTERIOR DOORS ARE 6'-8" HIGH U.N.O.

SQUARE FOOTAGE CALCULATIONS

TOTAL HEATED Sq. Ft.	2286 Sq. Ft.
FIRST FLOOR	1118 Sq. Ft.
SECOND FLOOR	1368 Sq. Ft.
LOWER LEVEL (UNFINISHED)	1118 Sq. Ft.
COVERED PORCH (REAR)	242 Sq. Ft.
COVERED PORCH (FRONT)	112 Sq. Ft.
VERANDA	210 Sq. Ft.
COVERED PORCH (2nd FLOOR)	104 Sq. Ft.

Custom Residential Design & Civil Services
NC 704.247.4158 SC 843.347.1573
fax 704.247.4159
rick@th-designsevenpk.com
www.th-designsevenpk.com

SSC CONSTRUCTION

NEW RESIDENCE FOR:

MR. AND MRS. ROY

REVISION NO.	
JOB NO.	
DRAWN BY:	T.A.H.
CHECKED BY:	T.A.H.
SCALE:	1/4" = 1'-0"
DATE ISSUED:	3-17-17

All designs and ideas contained in these documents are the exclusive property of Tim Hamilton Design, Inc. and may not be used in whole or in part without the written consent of Tim Hamilton Design, Inc. © Tim Hamilton Design, Inc. 2017

SECOND FLOOR PLAN

A5