IREDELL COUNTY HEALTH DEPARTMENT


ENVIRONMENTAL HEALTH DIVISION

PAGE 2: *SITE PLAN WORKSHEET*

SEE THE "SAMPLE SITE PLAN" BELOW. *INCOMPLETE SITE PLANS WILL BE RETURNED TO YOU FOR COMPLETION AND MAY RESULT IN A DELAY IN THE ISSUANCE OF YOUR SEPTIC SYSTEM PERMIT!!!*

Place an (X) beside each item as you complete the site plan:

( ) Property Line measurements are clearly identified
( ) All proposed structures are indicated
( ) Front and side setbacks from property line
( ) Preferred driveway location and well location
( ) Area you prefer your septic system to be placed
( ) North arrow, or other sufficient indicator of direction

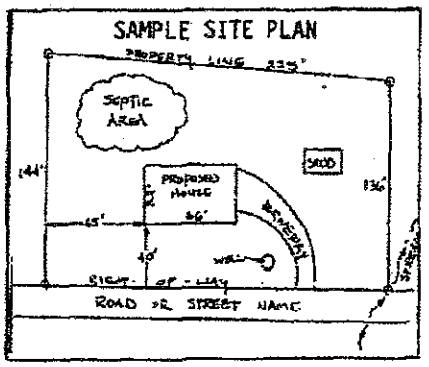

Circle N/A on the following if appropriate:

Location of septic systems and wells within 100' of your property	N/A
Location of easements and rights of ways on your property	N/A
Location of any designated wetlands on the property	N/A


USE THIS SPACE TO DRAW YOUR SITE PLAN

Show: proposed house or business footprint, wells, water lines, patios, pools and decks, and any other item that will occupy space on the site

See site plan

Signature: _____ 7/29/15

Property owner or owner's legal representative signature (SIGNATURE REQUIRED) — DATE

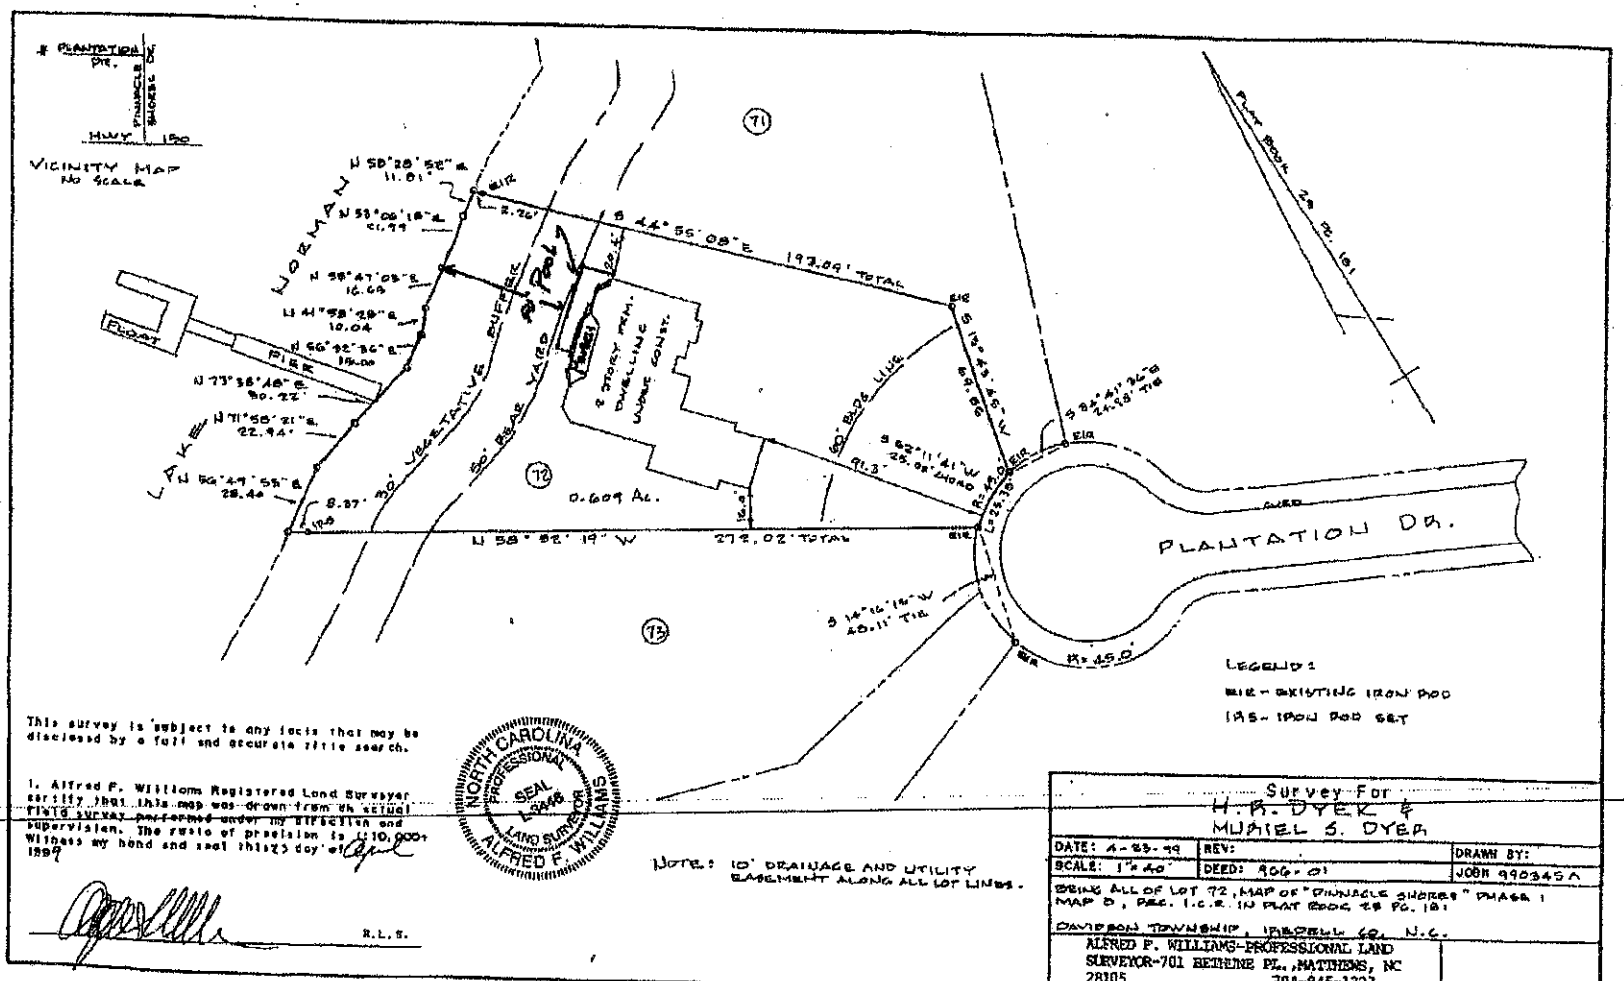

LEGEND:

EIR - EXISTING IRON ROD

IRS - IRON ROD SET

This survey is subject to any facts that may be disclosed by a full and accurate title search.

I, Alfred F. Williams Registered Land Surveyor certify that this map was drawn from an actual field survey performed under my direction and supervision. The ratio of precision is 1:10,000+ Witness my hand and seal this 23 day of April 1999

R.L.S.

NORTH CAROLINA PROFESSIONAL SEAL L-2446 LAND SURVEYOR ALFRED F. WILLIAMS

NOTE: 10' DRAINAGE AND UTILITY EASEMENT ALONG ALL LOT LINES.

Survey For
H.B. DYER & MURIEL S. DYER

DATE: 4-23-99	REV:	DRAWN BY:
SCALE: 1"=40'	DEED: 906-01	JOB# 990345A

BEING ALL OF LOT 72, MAP OF "PINNACLE SHORES" PHASE 1 MAP 5, REC. I.C.R. IN PLAT BOOK 28 PG. 181

DAVIDSON TOWNSHIP, IREDELL CO. N.C.

ALFRED F. WILLIAMS-PROFESSIONAL LAND SURVEYOR-701 BETHUNE PL., MATTHEWS, NC 28105 704-845-1223