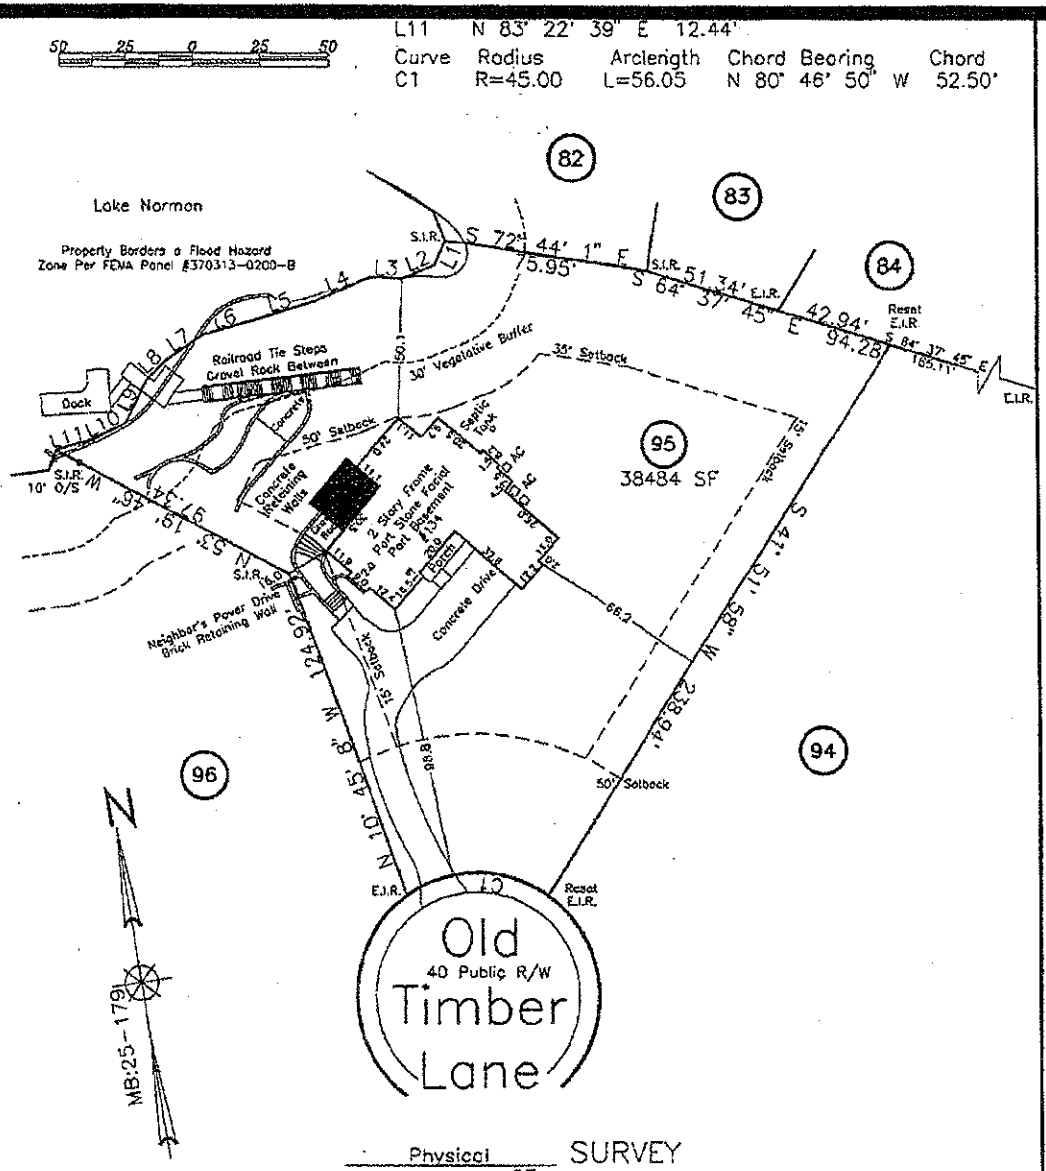


Physical SURVEY
OF
Lot 95, Pinnacle Shores, Phase 1, Map 7
Davidson Township, Iredell County, NC

ashley j design
custom homes and renovations
P.O. BOX 5423 CHARLOTTE, NC
WWW.ASHLEYJDESIGN.COM

DRAWN BY:
SEAL:
BUILT BY: PINNACLE BUILDING SERVICES
PROJECT: SCREEN TERRACE ADDITION @ MR. & MRS. DIVIS
MOORESVILLE, NC
SCALE: 1" = 20'-0"
SITE PLAN
PAGE: 3