
Custom Residential Designs
P.O. Box 691286
Mint Hill, NC 28227
tel: 704-545-2928
fax: 704-545-0600

G.B. ENGINEERING
133 MIDDLETON PLACE
MOORESVILLE, NC 28117
(704) 677-5339

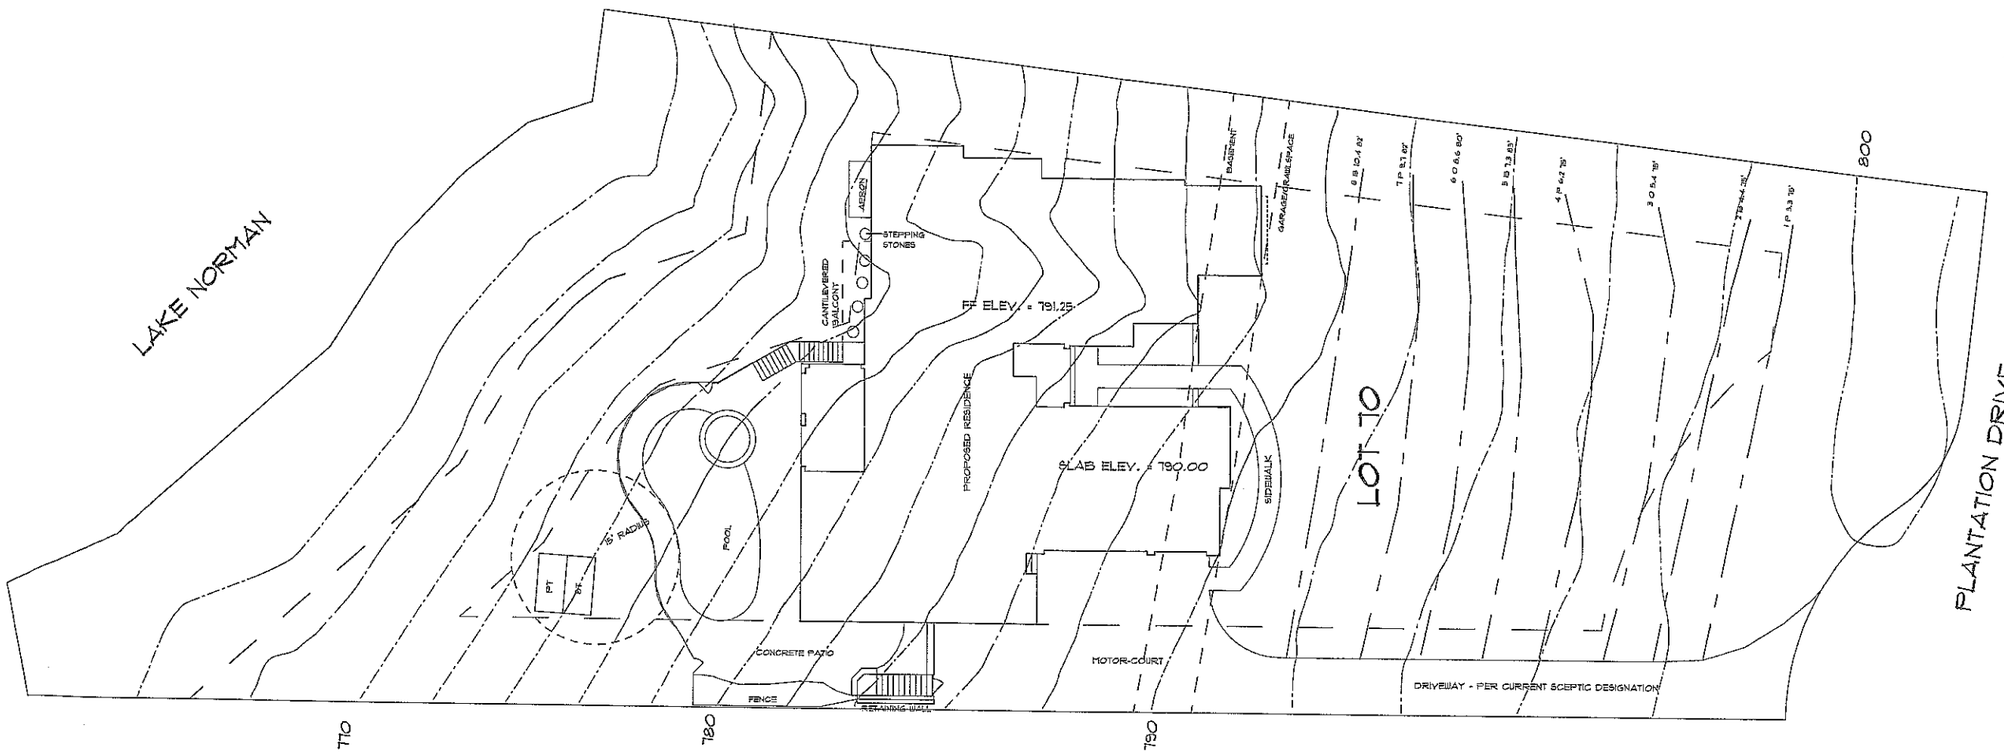

SITE PLAN
SCALE: 1" = 10'-0"

PROJECT:

The Kapis Residence

LOT 70, PINNACLE SHORES

© COPYRIGHT 2011

DRAWN BY:
J.J. BARJA

DATE:
AUGUST 8, 2011

REVISED:

SHEET
____
OF 14