IREDELL COUNTY HEATLH DEPARTMENT
ENVIRONMENTAL HEALTH DIVISION
PAGE 2: *SITE PLAN WORKSHEET*

SEE THE "SAMPLE SITE PLAN" BELOW. *INCOMPLETE SITE PLANS WILL BE RETURNED TO YOU FOR COMPLETION AND MAY RESULT IN A DELAY IN THE ISSUANCE OF YOUR SEPTIC SYSTEM PERMIT!!!*

Place an (X) beside each item as you complete the site plan:

____ Property Line measurements are clearly identified...
____ All proposed structures are indicated...
SHOW: proposed house or business footprint, wells, water lines, patios, pools and decks, and any other item that will occupy space on the site
____ Front and side setbacks from property line...
____ Preferred driveway location and configuration, preferred well location...
____ Area you prefer your septic system to be placed...
____ North arrow, or other sufficient indicator of direction...


Circle N/A on the following if appropriate:

____ Location of septic systems and wells within 100' of your property... N/A
____ Location of easements and rights of ways on your property... N/A
____ Location of any designated wetlands on the property... N/A

Signature: _____
REQUIRED property owner or owner's legal representative signature.


2-6-12
DATE

USE THIS SPACE TO DRAW YOUR SITE PLAN

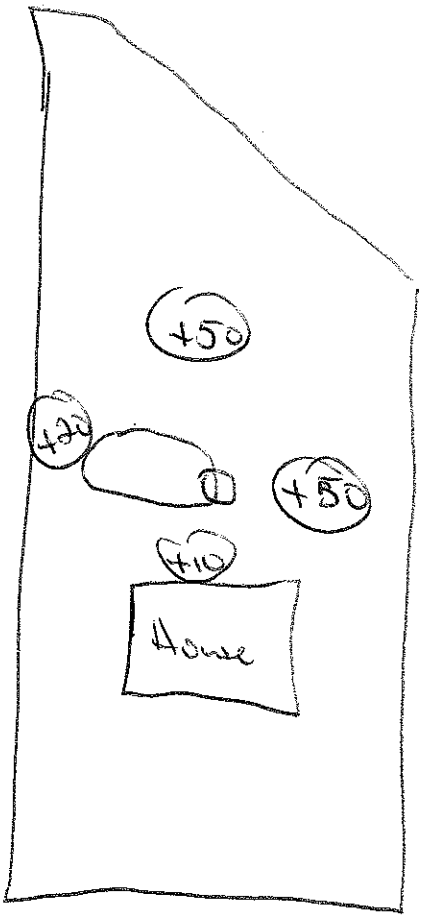

Custom Residential Designs

P.O. Box 691286
Mint Hill, NC 28227
tel: 704-545-2928
fax: 704-545-0600

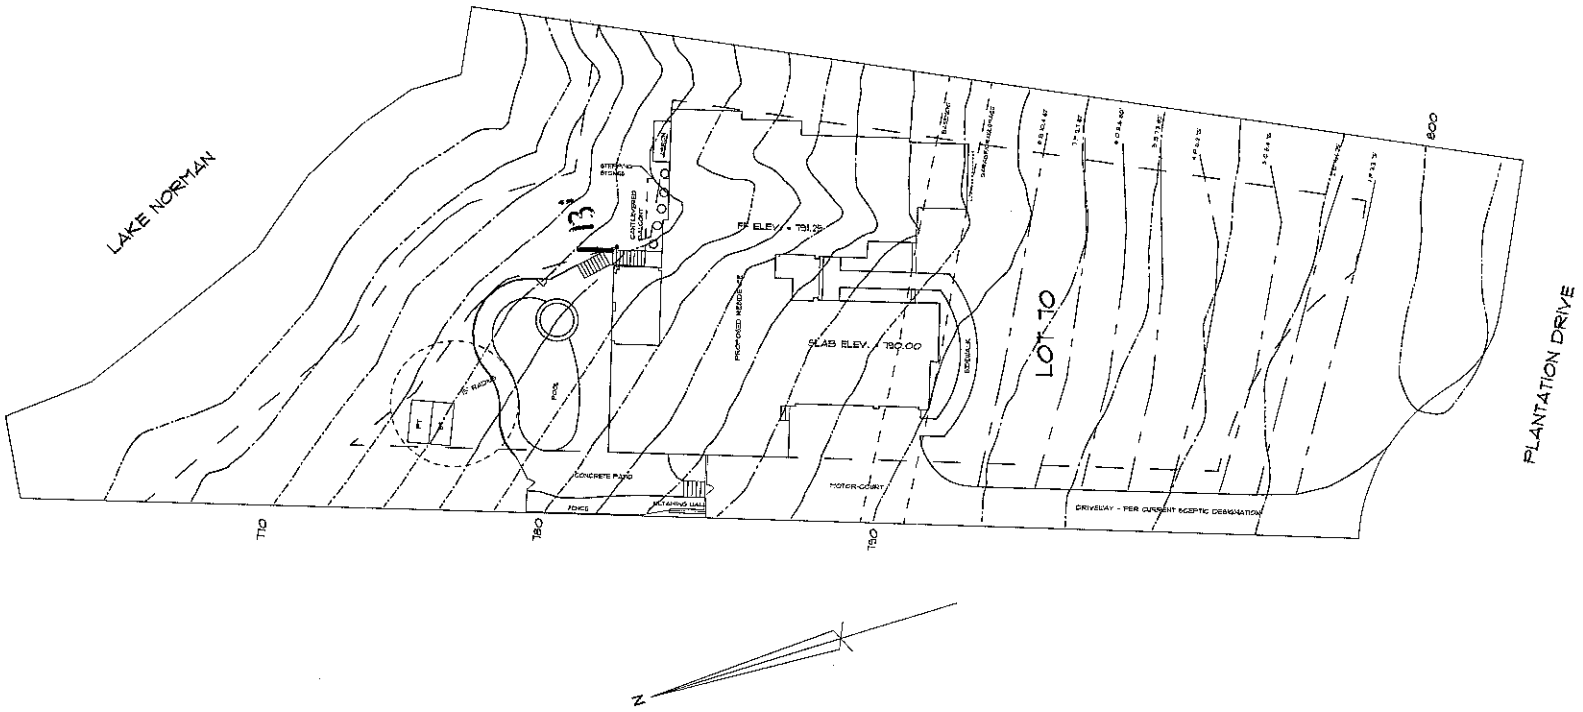

SITE PLAN

Acknowledgement Of
Plans Submittal ONLY!
Date 2-6-12
Date 2/6/12

G.B. ENGINEERING
133 MIDDLETON PLACE
MOORESVILLE, NC 28117
(704) 677-5339

PROJECT:

The Koplis Residence

LOT 70, PINNACLE SHORES

© COPYRIGHT 2011

DRAWN BY:
J.J. BARJA
DATE:
07/08/2011
REVISED:

SHEET ___
OF ___