
IREDELL COUNTY HEALTH DEPARTMENT
ENVIRONMENTAL HEALTH DIVISION
Application For Improvement Permit
Site Plan Form

INSTRUCTIONS TO APPLICANT: (Items in Parentheses are to be performed by DEVELOPERS ONLY)

All property corners must be staked and flagged with dimensions matching those shown on an approved final (preliminary) plat (**and** proposed house dimensions must be staked and flagged) before the Iredell County Health Department can begin review work on this proposed site. An application for an Improvement Permit is considered complete **only** when this site plan form is completed, signed, and attached to the application form.

As Close To Scale As Is Possible: 1. Draw in the proposed lot showing **all** proposed lot dimensions and orientation to proposed streets or roads. 2. Draw in the proposed structure showing dimensions and distances to property lines (include decks, walkways, etc.). E. Draw in the proposed driveway location. 4. Draw in all wells, both existing and proposed, including those on adjacent property (if known). 5. Draw in any other structure ie. sheds, outbuildings, pools, etc. which will occupy space on the proposed lot.

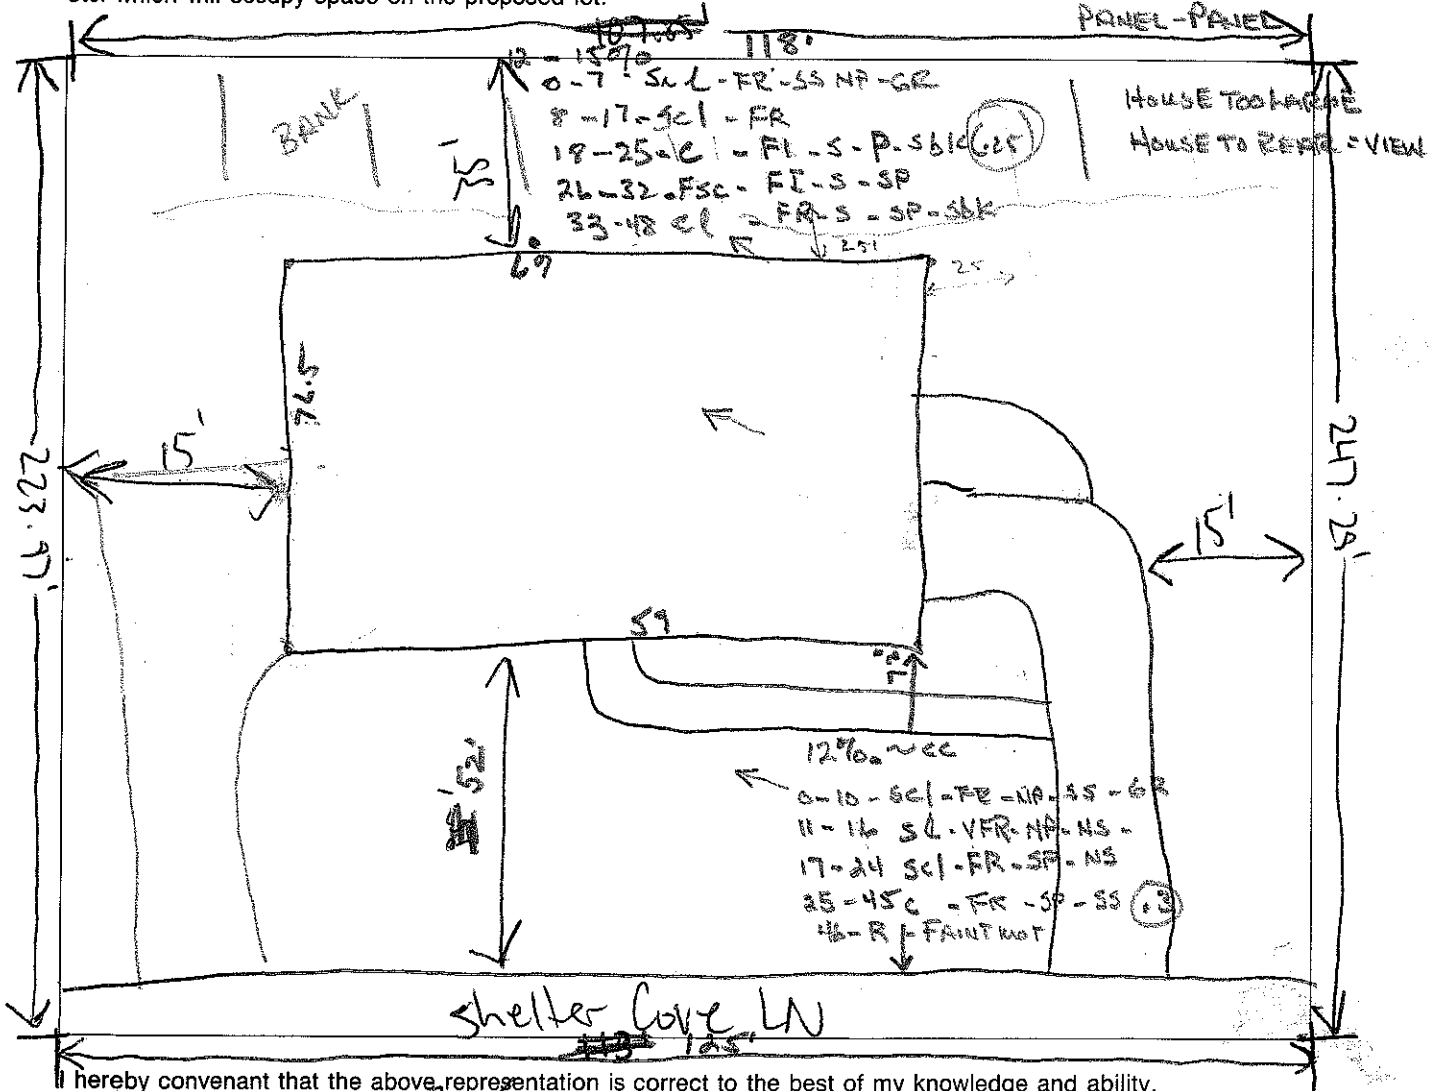


I hereby convenant that the above representation is correct to the best of my knowledge and ability.

4/1/98 Date _____ SIGNATURE OF OWNER/AUTHORIZED AGENT

Lot 22, Shelter Cove Rd., Section I, Pinnacle Shores Subdivision
Permit: 072940
PIN: 4628 61 5939

22-141 50 SHEETS
22-142 100 SHEETS
22-144 200 SHEETS
AMPAD

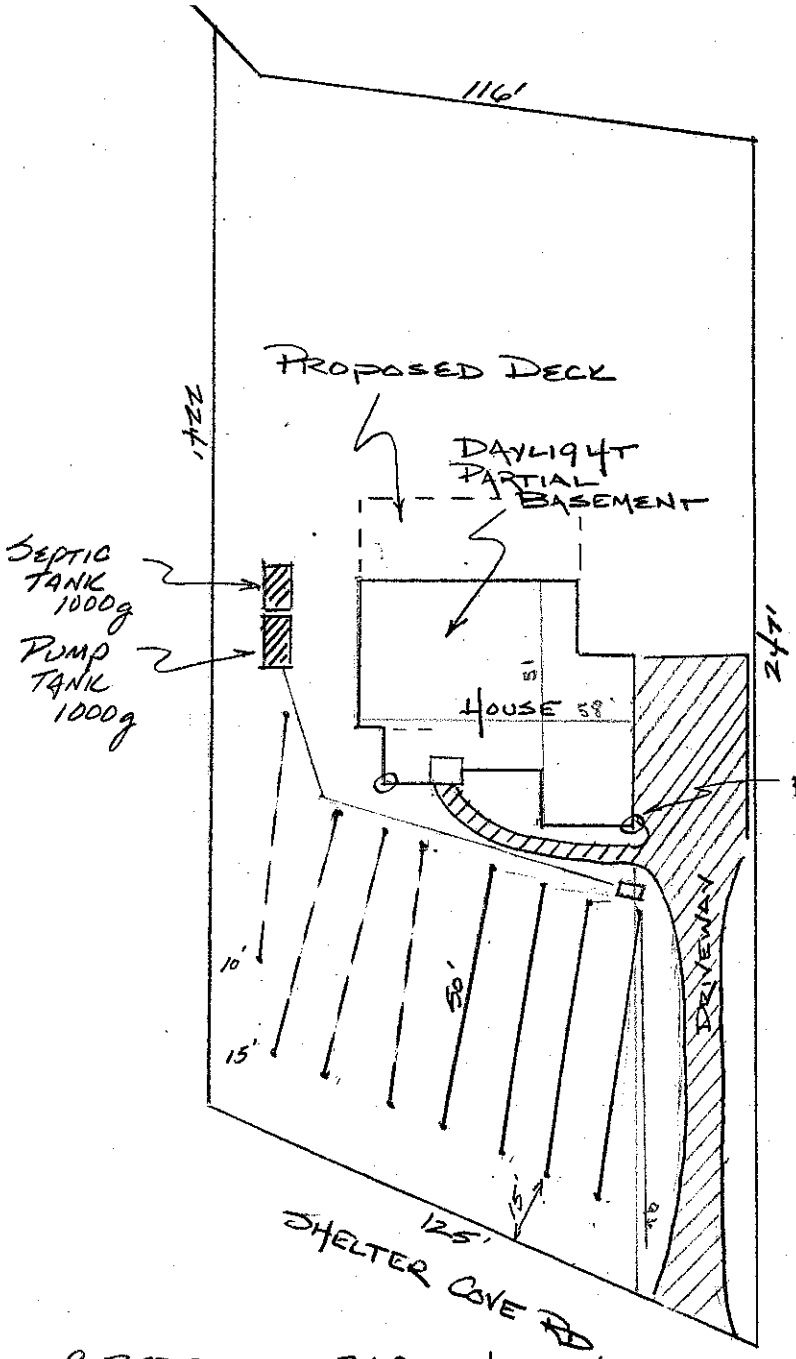

Design Proposal:

Harold Kelly, LSS, RS
107 Justice St.
Louisburg, NC 27549
(919) 340-0199

For:

Scott and Cynthia Ray
134 Walmsley Place
Mooresville, NC 28117
(704) 664-9205

Date: July 13, 2001
Scale: 1"= 40'

LICENSED SOIL SCIENTIST
Harold L. Kelly, Jr.
1143
STATE OF NORTH CAROLINA

3 BEDROOM = 360 gpd
LTAR = 0.3 gpd/ft² (PS SOILS: TEXTURE C/CL, >36")
1200 FT² = 400 LN FT.
PPBS = 200 LN FT. = 4 LINES @ 50'
(11 PANELS/LINE = 44 TOTAL)

- APPROVED CONTROL PANEL/PUMP
- 2" PVC SUPPLY LINE
- PUMP TO DIST. BOX AND GRAVITY FLOW TO LINES. (PRESSURE MANIFOLD ALSO ACCEPTABLE)