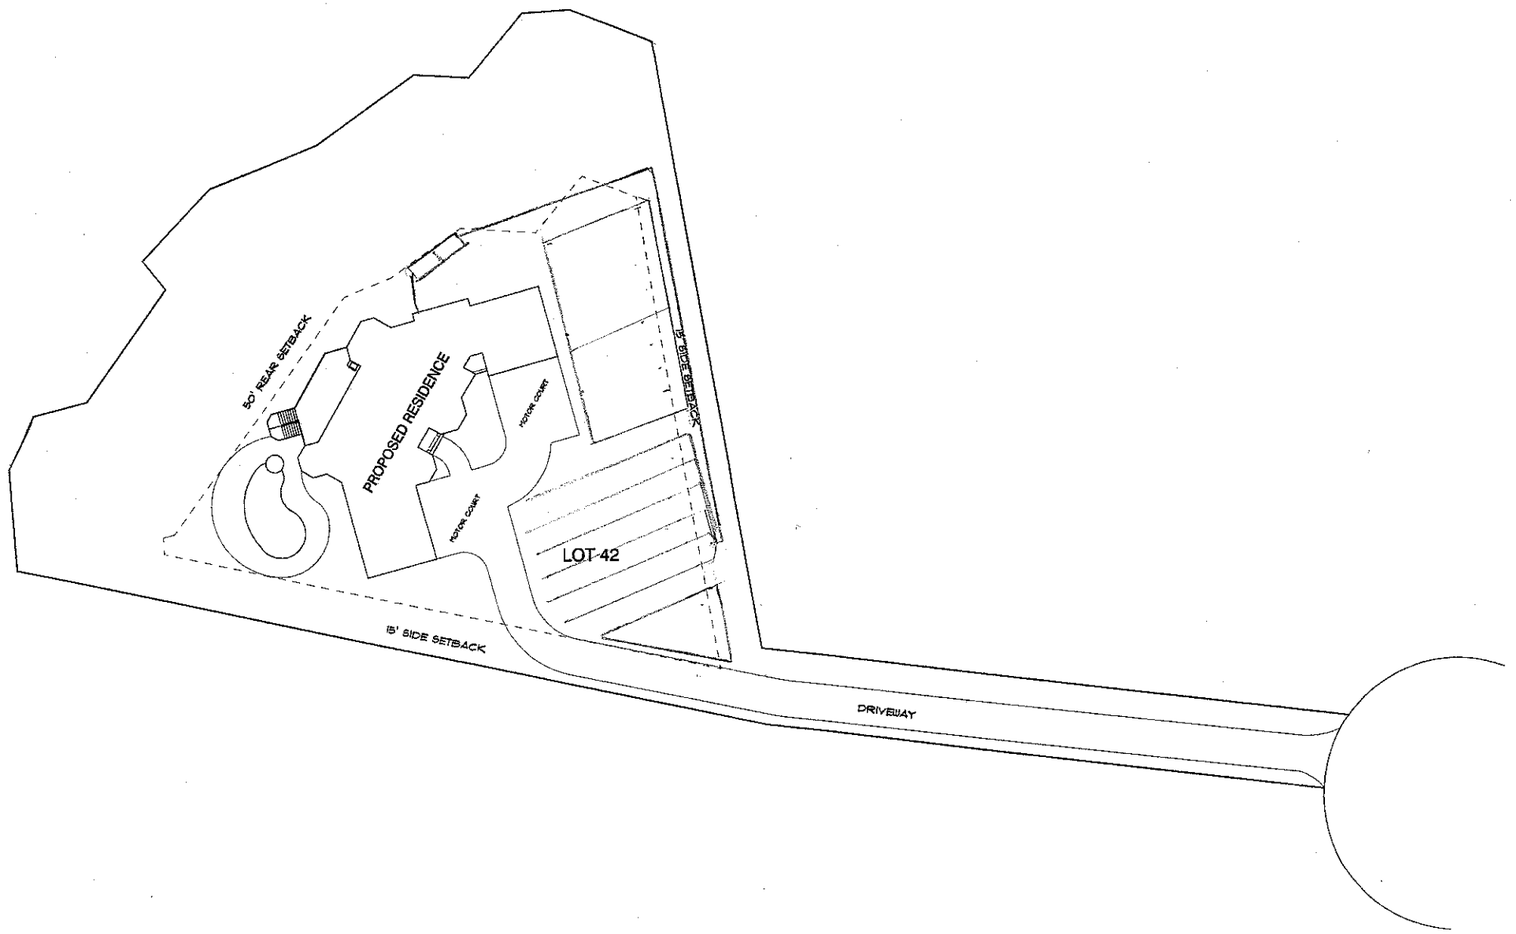


SITE PLAN

SCALE: 1" = 20'

NOTE: PRINTERS MAY OR MAY NOT COPY THE

JOHN STEFANIK W/
'REFLECTING DREAMS'
704-320-5201

[redacted]

ENGINEERED BY:

ELITE
DESIGN GROUP
custom residential designs

P.O. Box 481943
Charlotte, NC 28269

tel: 704-494-0664
fax: 704-598-8074

DESIGNED BY:
J.J. BARJA

PROJECT:

© COPYRIGHT 2005

The Hammond Residence
Lot 42, Pinnacle Shores

DATE:
MARCH 3, 2005

REVISIONS:
REV:
REV:
REV:
REV:

SHEET
1
OF 16