
(88)

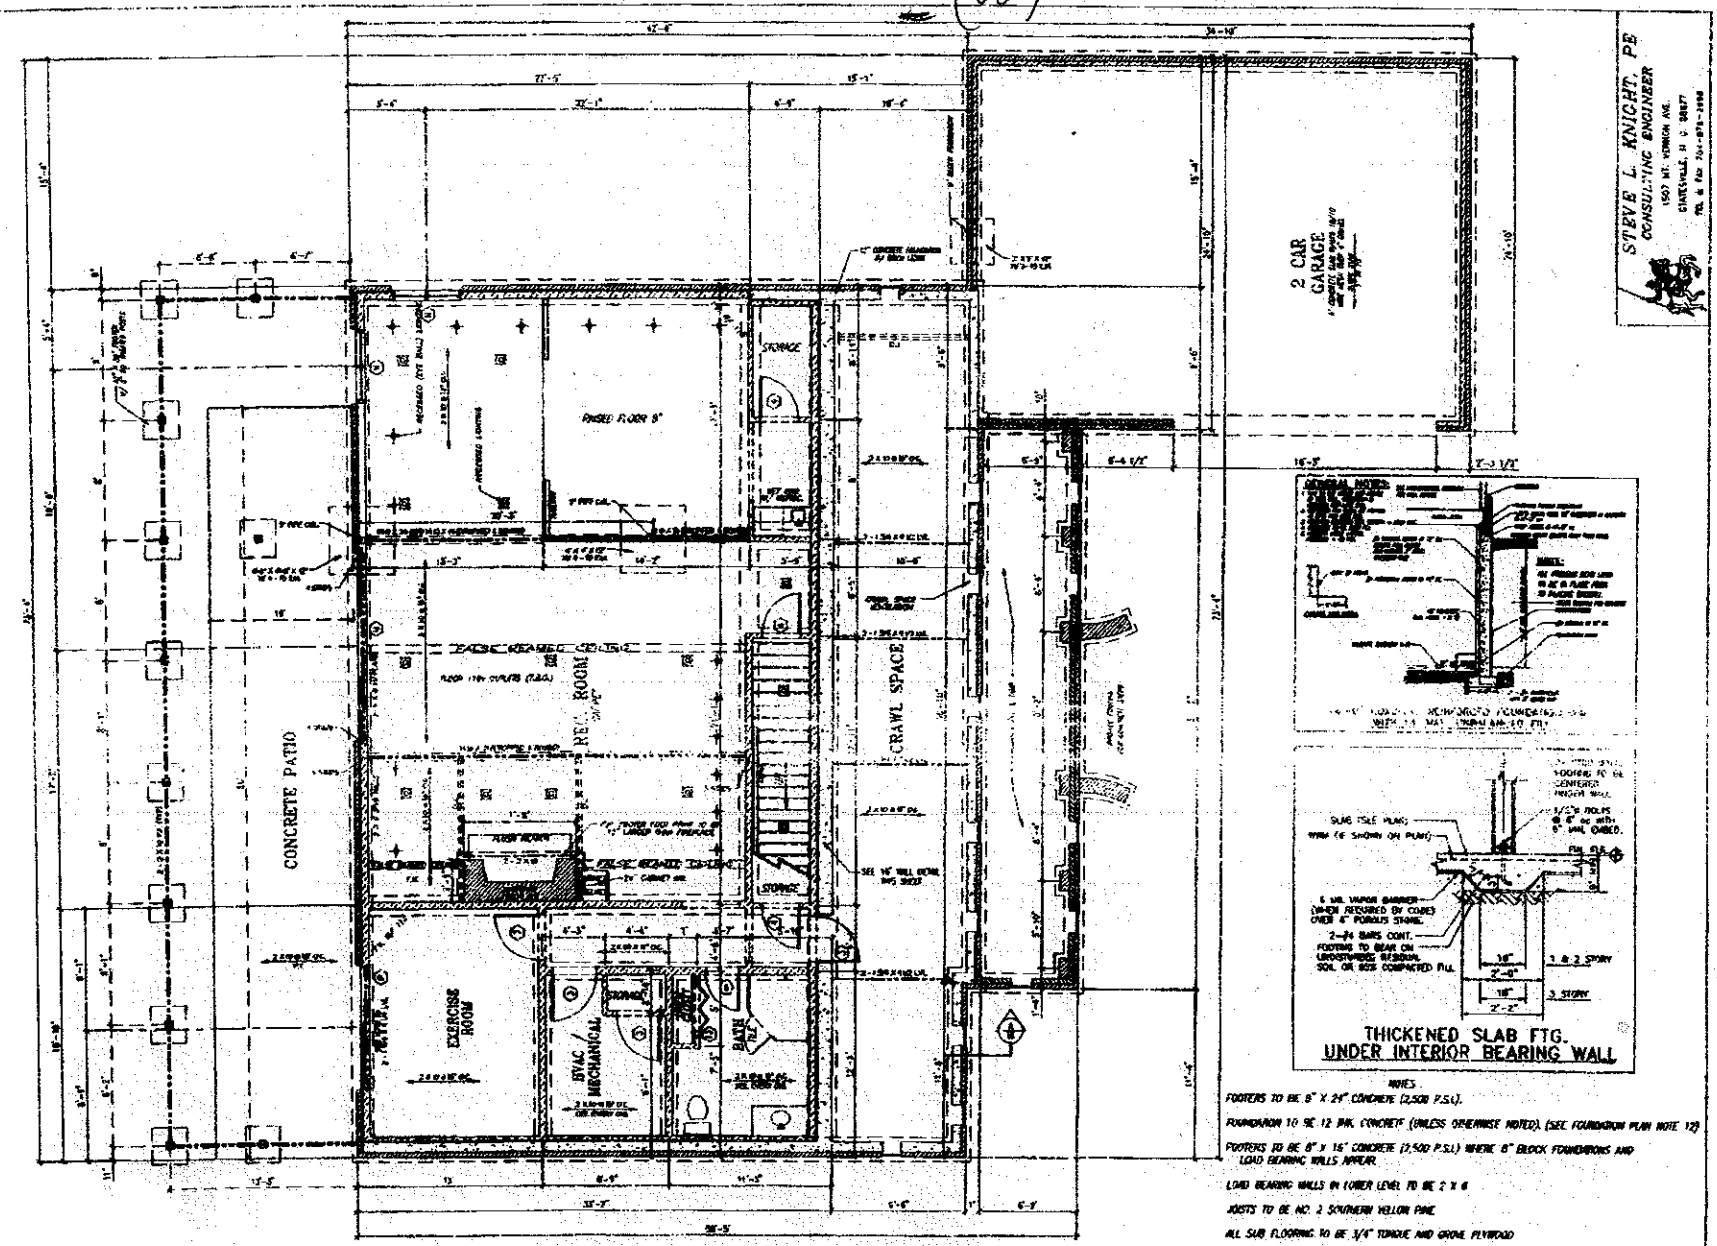

Foundation / Lower Level Plan

THICKENED SLAB FTG.
UNDER INTERIOR BEARING WALL

NOTES

FOOTERS TO BE 8" X 24" CONCRETE (2,500 P.S.I.).

FOUNDATION TO BE 8" OR 12" INS. CONCRETE (UNLESS OTHERWISE NOTED). (SEE FOUNDATION PLAN NOTE 12)

FOOTERS TO BE 8" X 16" CONCRETE (2,500 P.S.I.) WHERE 8" BLOCK FOUNDATIONS AND LOAD BEARING WALLS APPEAR.

LOAD BEARING WALLS IN LOWER LEVEL TO BE 2 X 6

JOISTS TO BE NO. 2 SOUTHERN YELLOW PINE

ALL SUB FLOORING TO BE 3/4" TONGUE AND GROVE PLYWOOD

ALL STRUCTURAL MEMBERS TO BE SIZED BY A STRUCTURAL ENGINEER

CHECKING OF THE DESIGN IS THE RESPONSIBILITY OF THE BUILDER

STEVE L. KNIGHT, PE
CONSULTING ENGINEER
1503 MT. VERNON AVE.
STATESVILLE, N. C. 28677
PH. & FAX 704-878-1698

Warren & Christine
Kauber

AutoMated


FOUNDATION / BASEMENT PLAN

DATE: 3/7/98

SCALE: 1/4" = 1'

DRAWN BY: D.L. Pierce

SHEET: 2 OF 11

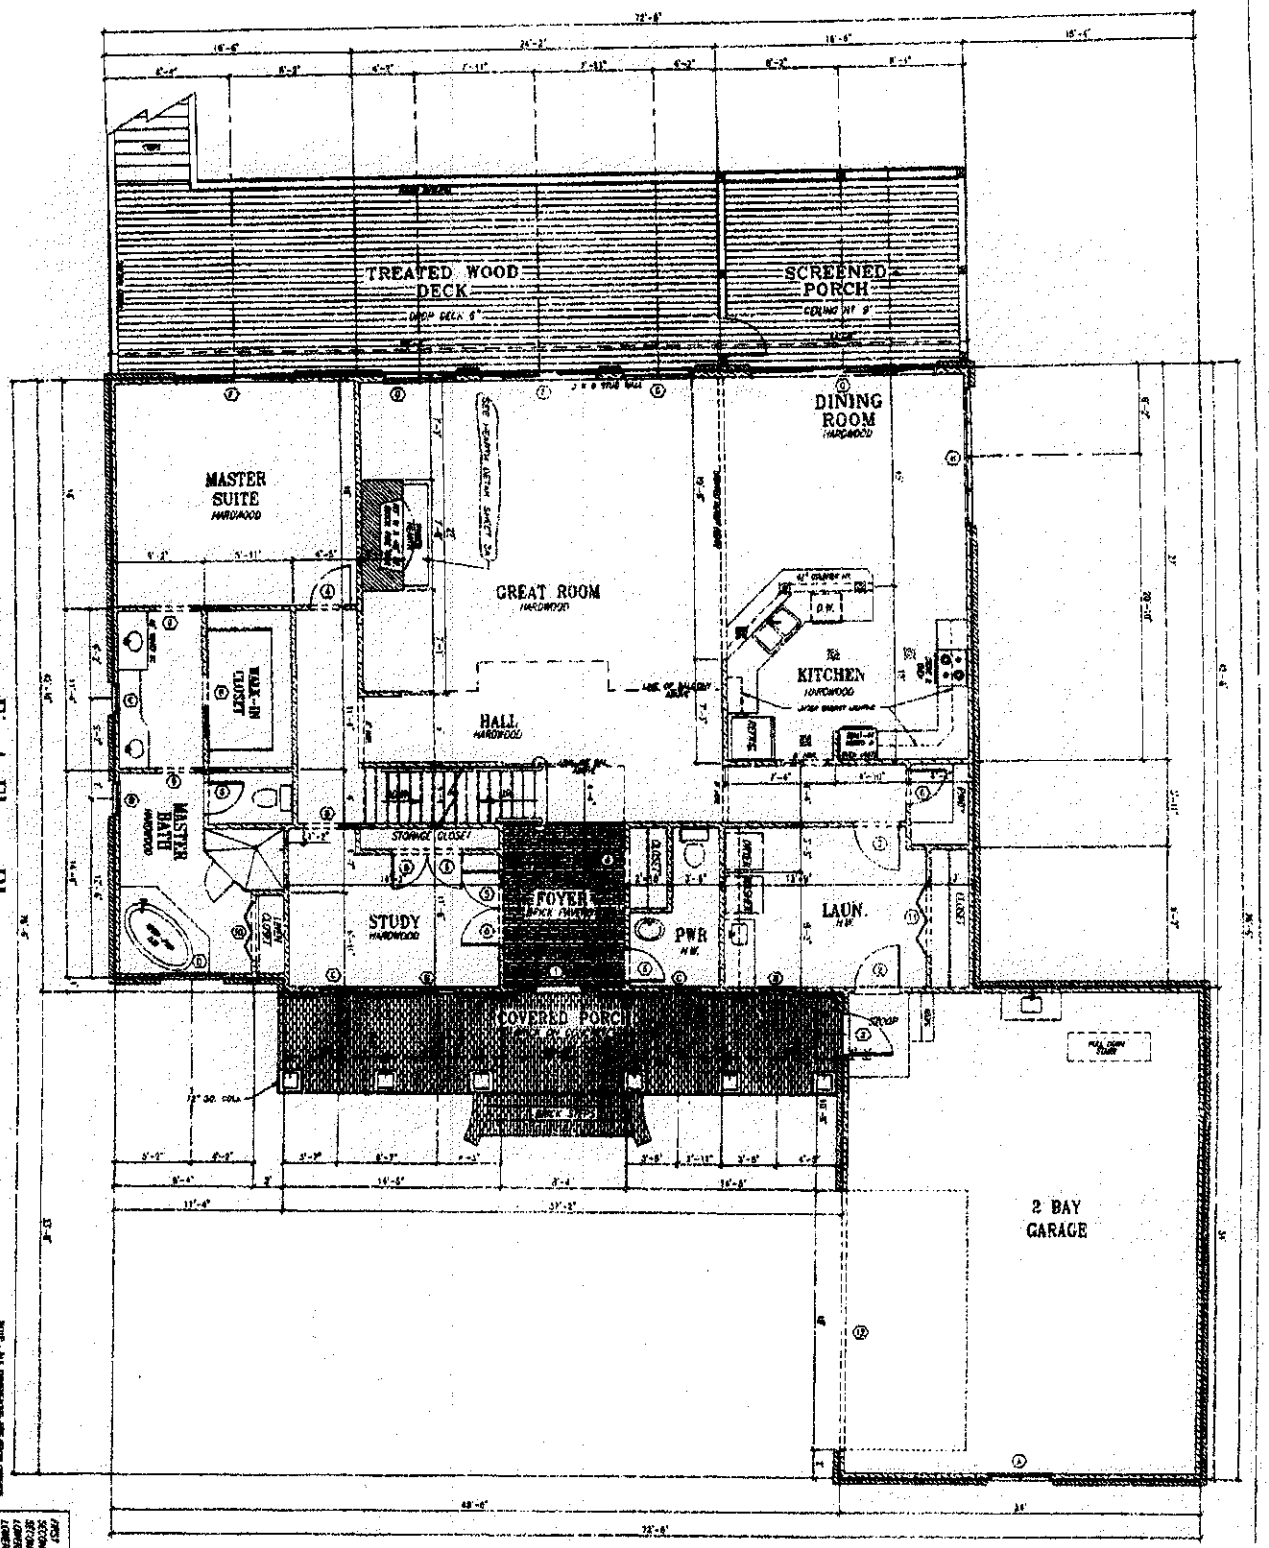



First Floor Plan

AutoMated
RESIDENTIAL DESIGN
COPYRIGHT 1998

Warren & Christine Kauber

Cole
WAK

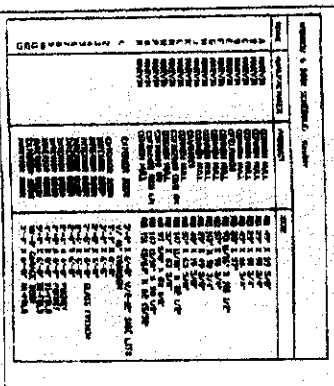

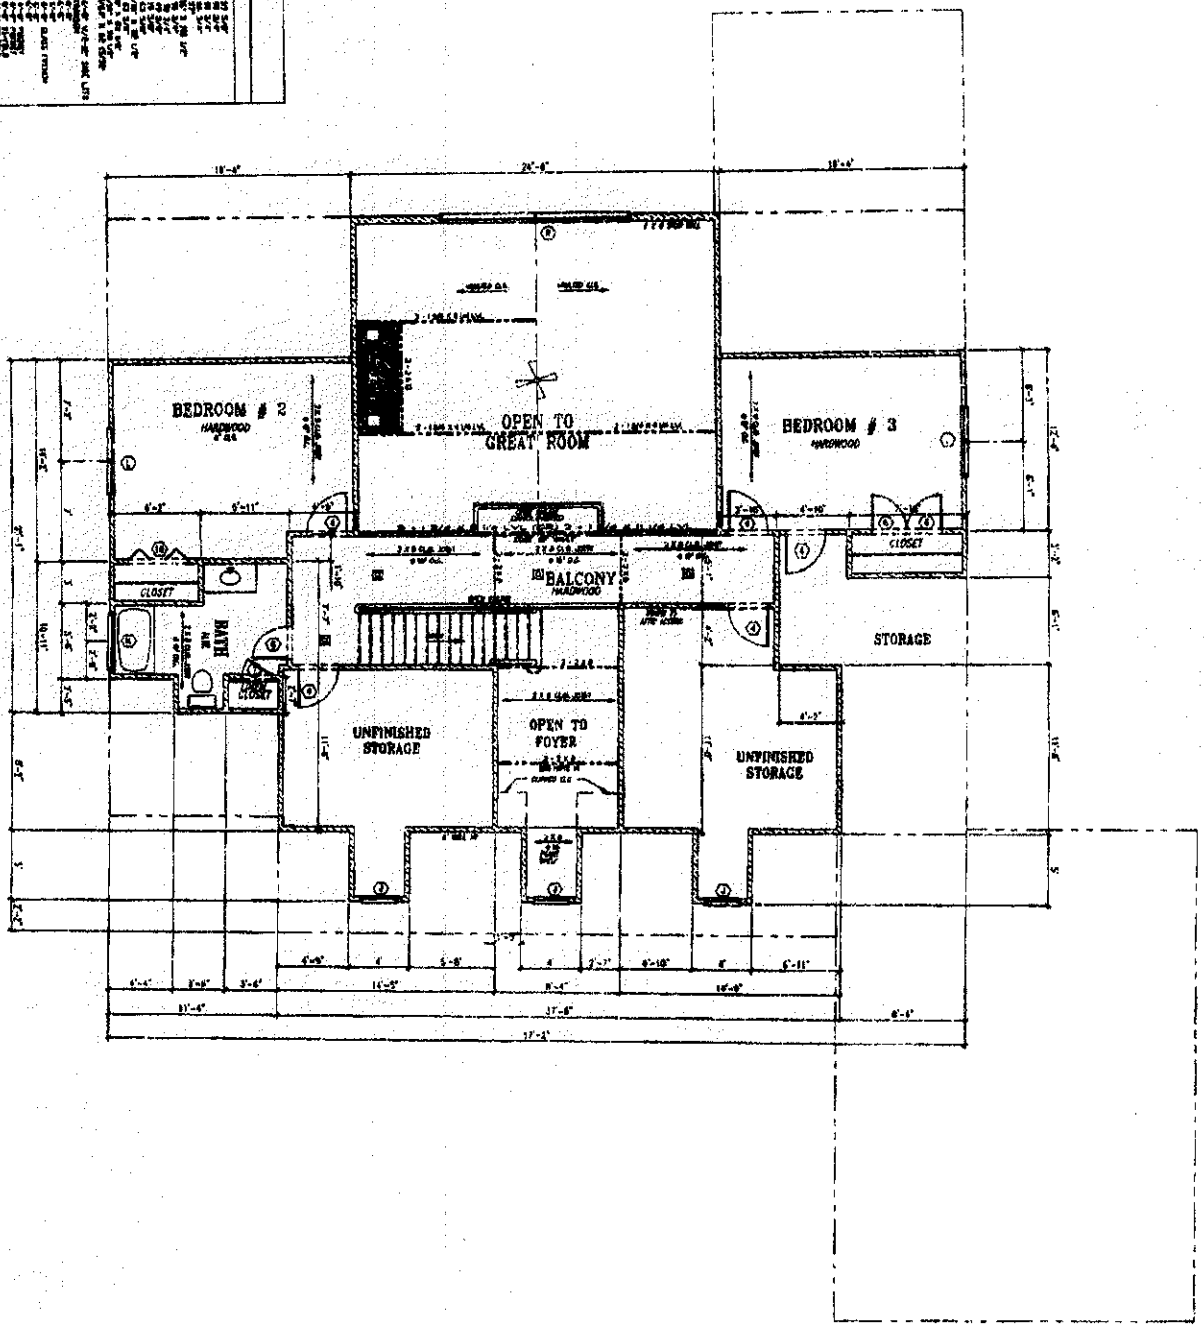

Second Floor Plan

AutoMated
RESIDENTIAL DESIGN
Bob Fleury
Designer
COPYRIGHT 1998

Warren & Christine
Kauber

Cab
WHL