Lot 7

IREDELL COUNTY HEALTH DEPARTMENT
ENVIRONMENTAL HEALTH DIVISION
Application For Improvement Permit
Site Plan Form

INSTRUCTIONS TO APPLICANT: (Items in Parentheses are to be performed by DEVELOPERS ONLY)


All property corners must be staked and flagged with dimensions matching those shown on an approved final (preliminary) plat (**and** proposed house dimensions must be staked and flagged) before the Iredell County Health Department can begin review work on this proposed site. An application for an Improvement Permit is considered complete **only** when this site plan form is completed, signed, and attached to the application form.

As Close To Scale As Is Possible: 1. Draw in the proposed lot showing **all** proposed lot dimensions and orientation to proposed streets or roads. 2. Draw in the proposed structure showing dimensions and distances to property lines (include decks, walkways, etc.). E. Draw in the proposed driveway location. 4. Draw in all wells, both existing and proposed, including those on adjacent property (if known). 5. Draw in any other structure ie. sheds, outbuildings, pools, etc. which will occupy space on the proposed lot.



I hereby convenant that the above representation is correct to the best of my knowledge and ability.

8-18-95 Date Tony C Gant CPSS SIGNATURE OF OWNER/AUTHORIZED AGENT

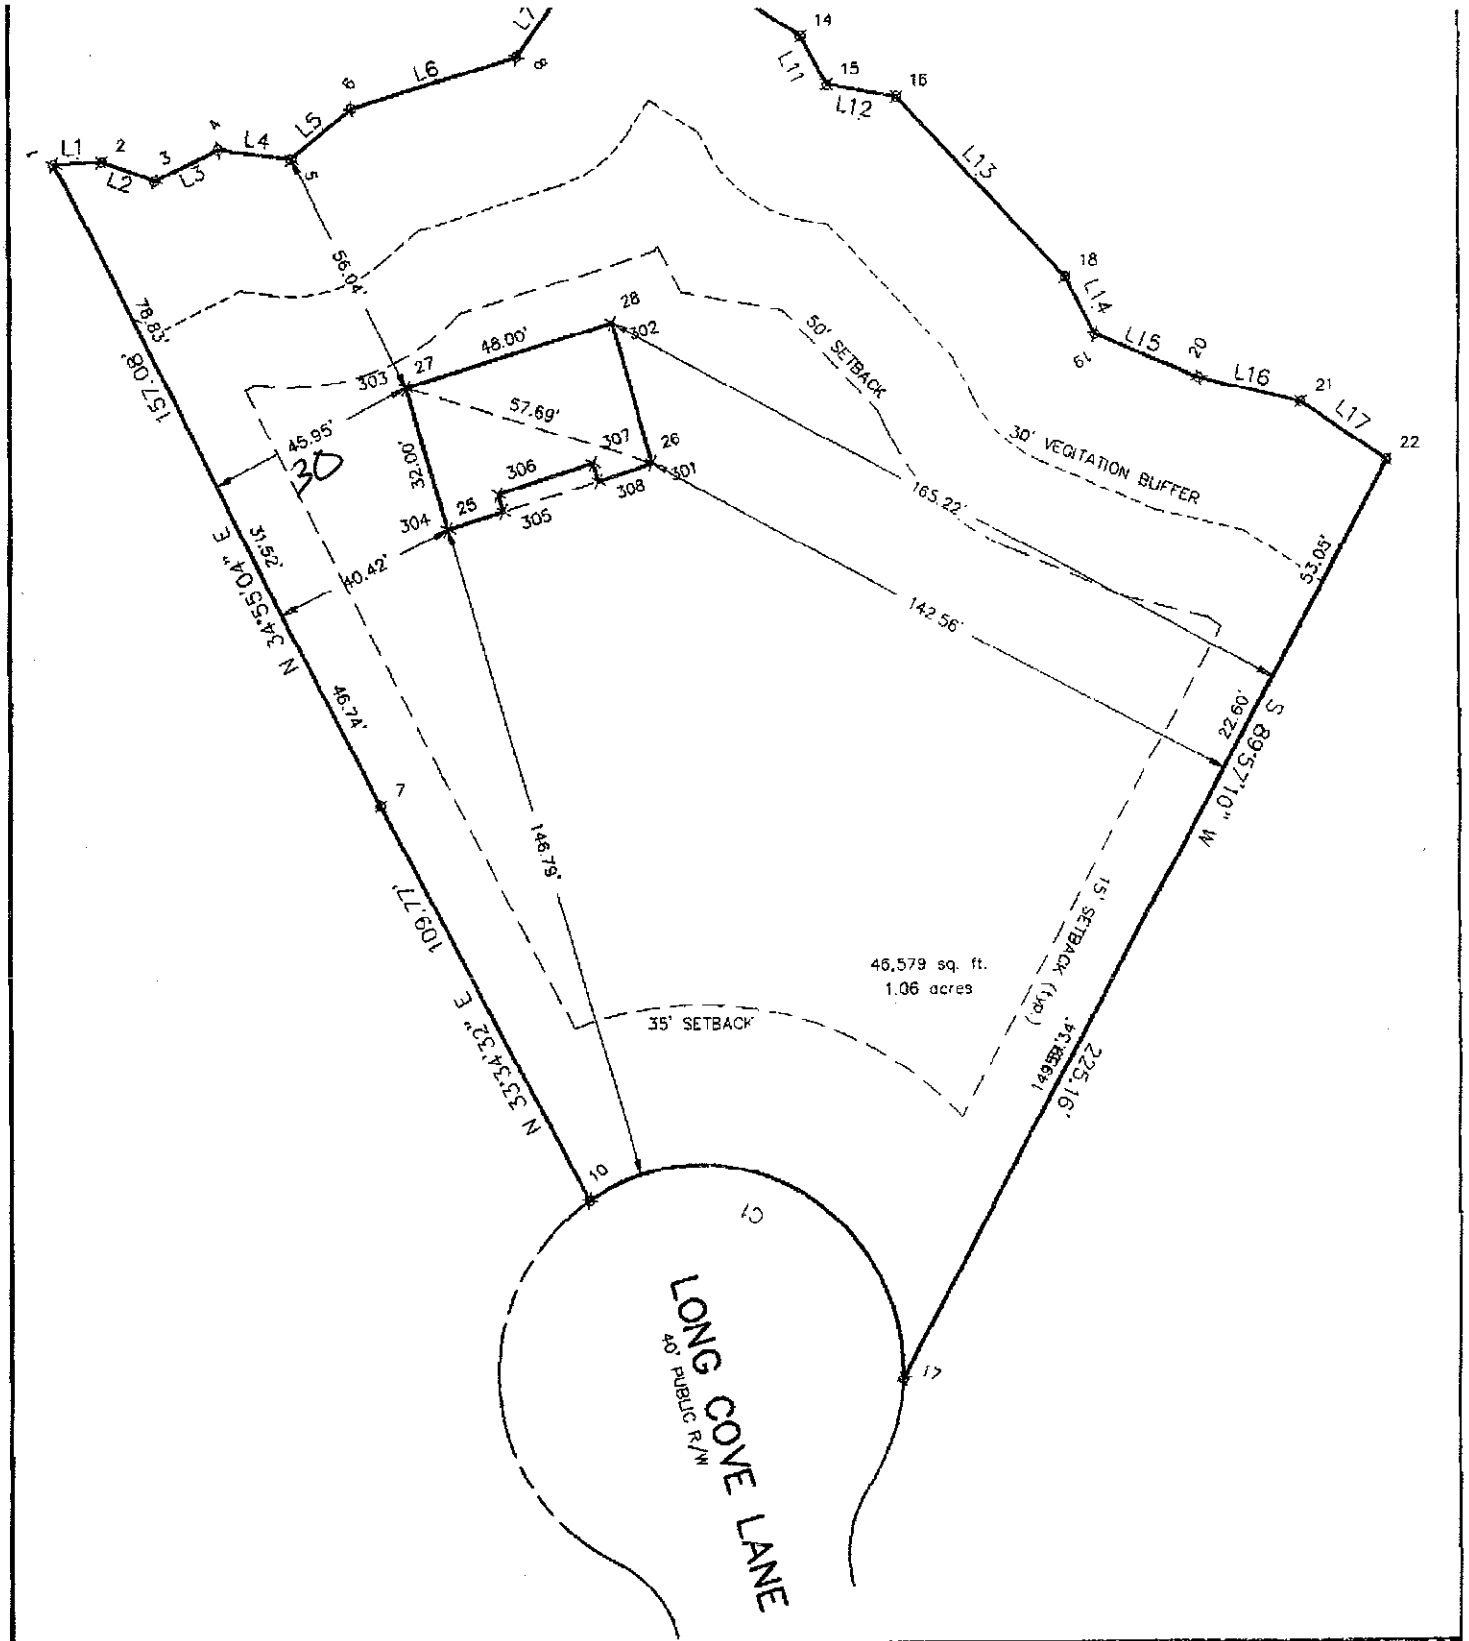

0" 1" SCALE: 1" = 40'

Lucas-Forman Incorporated

Land Surveying
Planning & Engineering

4000 Stuart Andrew Boulevard
Charlotte, North Carolina 28217
P.O. Box 11386 28220-0386
(704) 527-6626 Fax 527-9640

PLOT & HUBBING PLAN

of

LOT 7 LONG COVE LANE

Charlotte, Mecklenburg County, N.C.

LOT 7 BLOCK ____ MAPBOOK 27 PAGE 98

SUBDIVISION PINNACLE SHORES PHASE II

DEED REFERENCE: ____

for


CUSTOM LIFESTYLES Inc.

REVIEWED:	DATE: 12/04/96	REV. 0
DRAWN: W.A. BAILEY	UPDATE:	

SEAL

JOB# 96446 | FILE# 1174

DEC-04-96 WED 18:02 LUCAS FORMAN FAX NO. 7045279640 P. 01

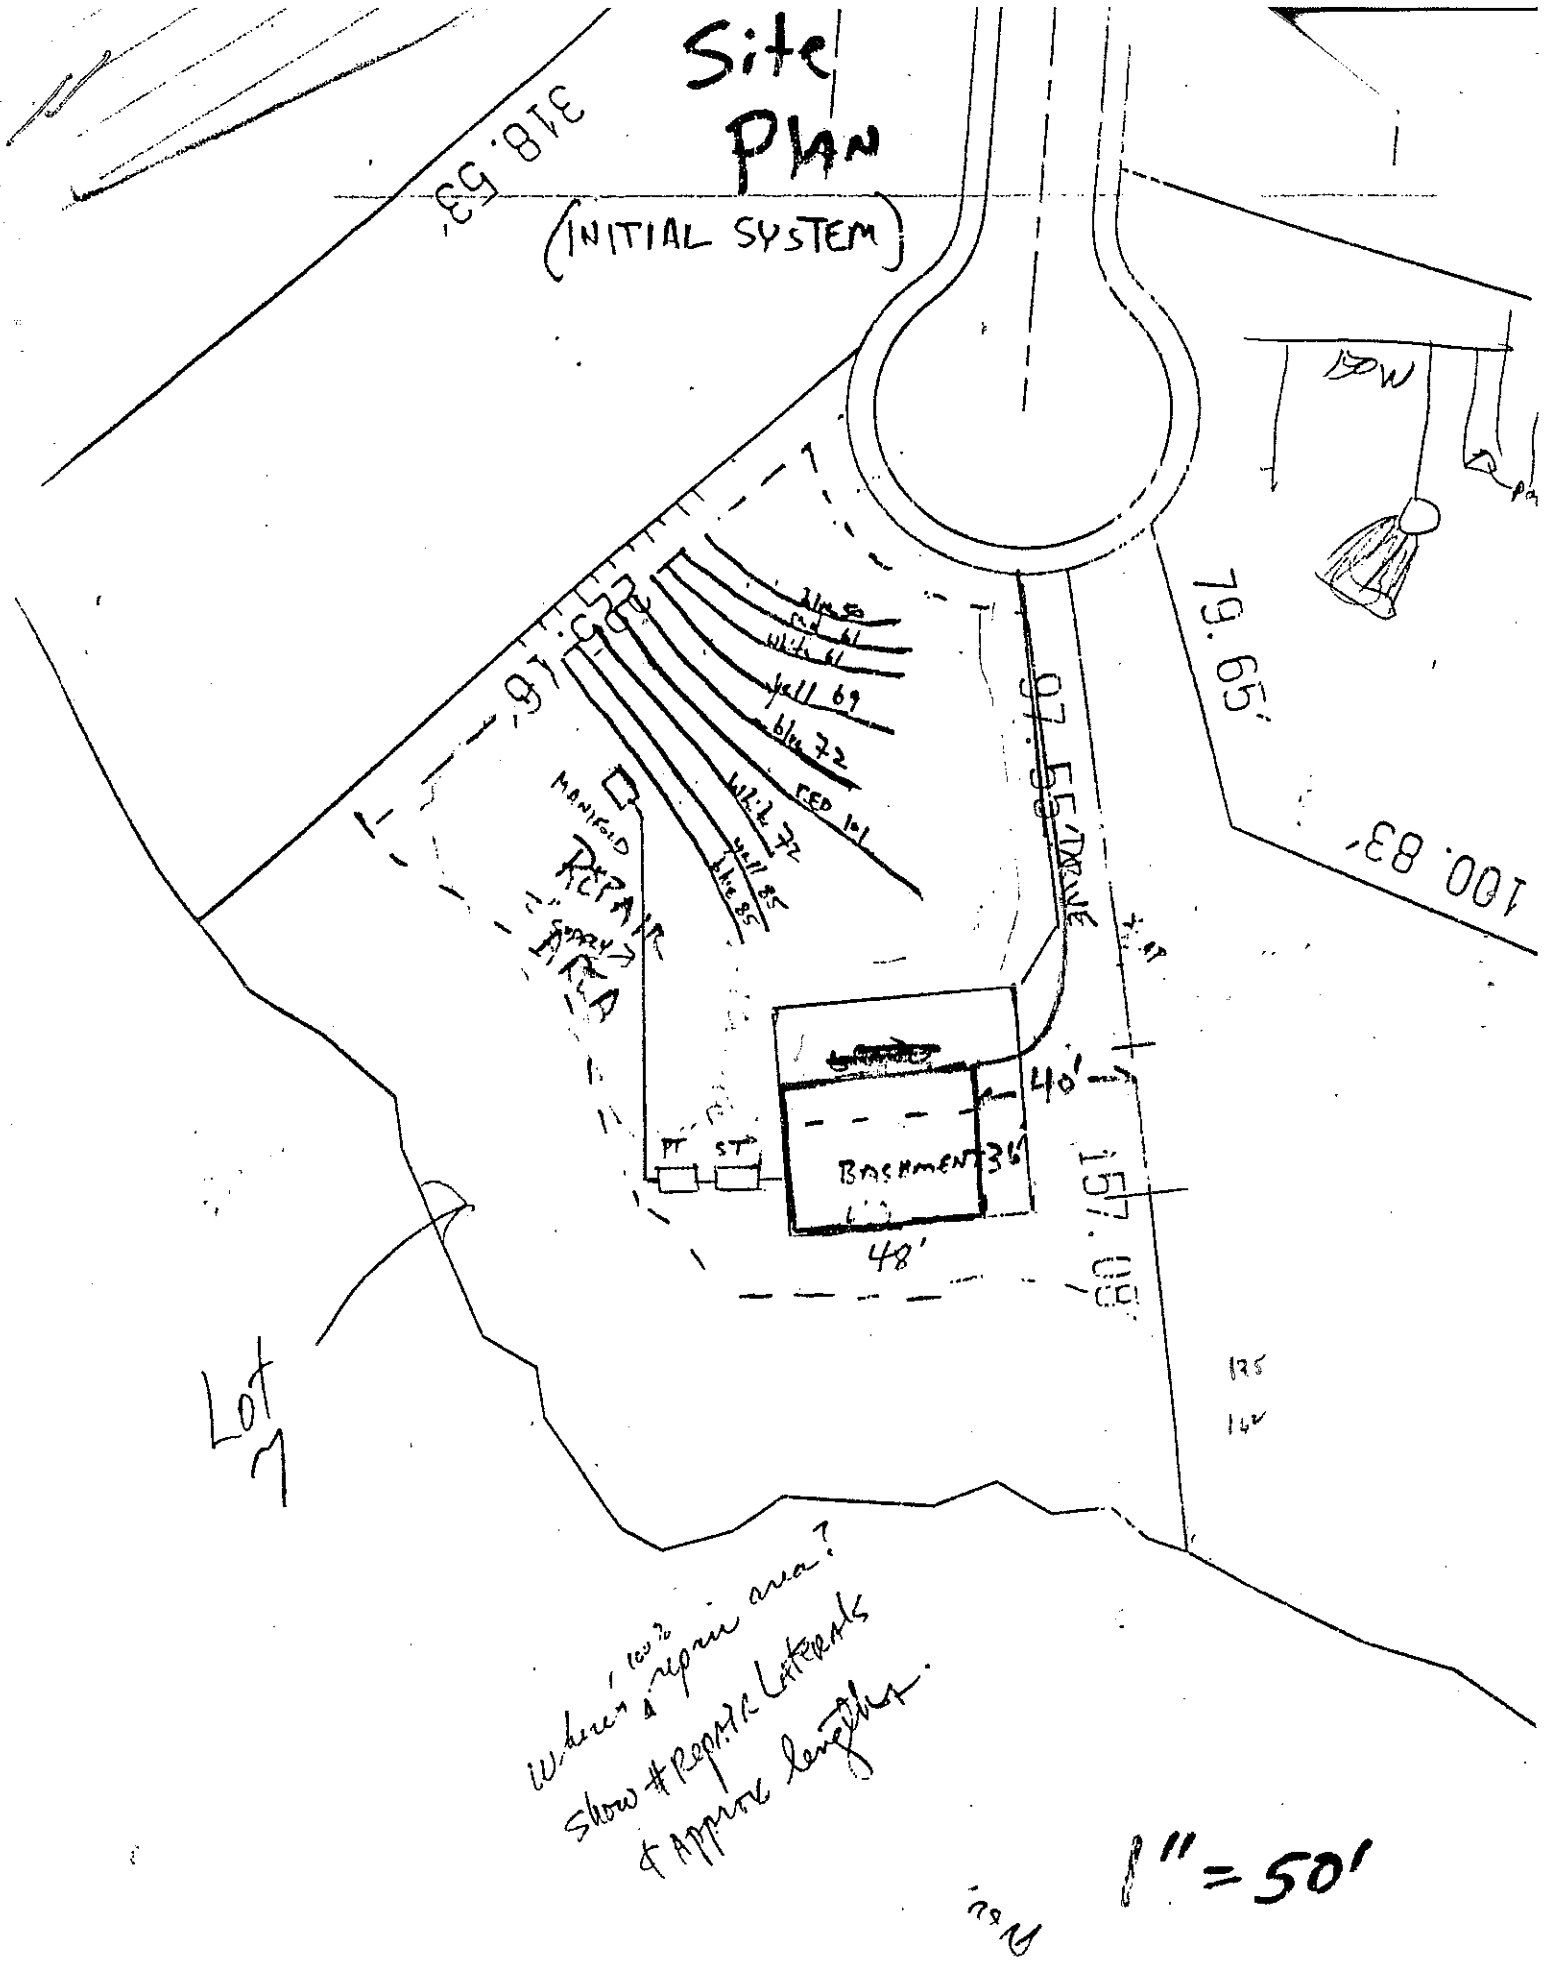
Site Plan
(INITIAL SYSTEM)
318.53'
79.65'
100.83'
97.55' DRIVE
16'
yell 69
blue 72
RED 101
MANIFOLD
RISER
PT
ST
BASEMENT
40'
36'
48'
Lot 7
Where 100% repair area?
Show #Approx Laterals
& Approx length.
1" = 50'