

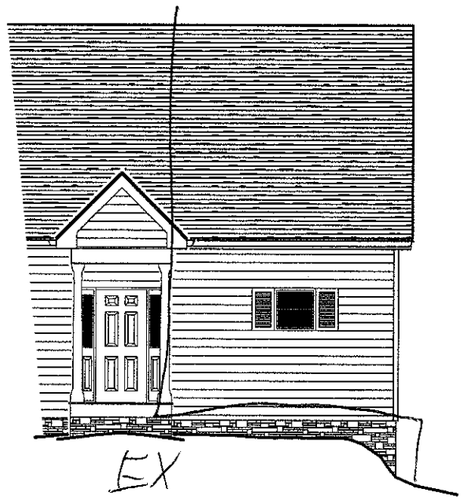



2 A-1 **FRONT ELEVATION**
SCALE: 1/4" = 1'-0"

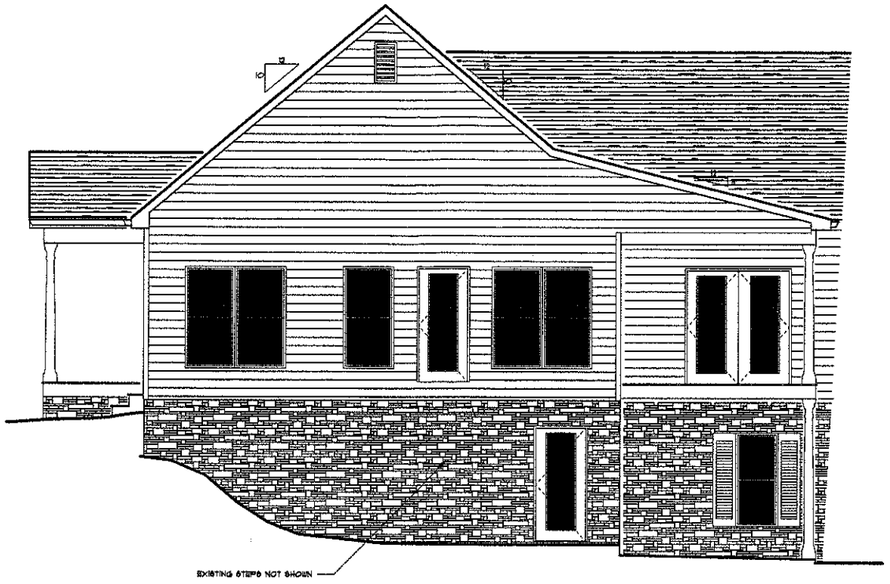

3 A-1 **SIDE ELEVATION**
SCALE: 1/4" = 1'-0"

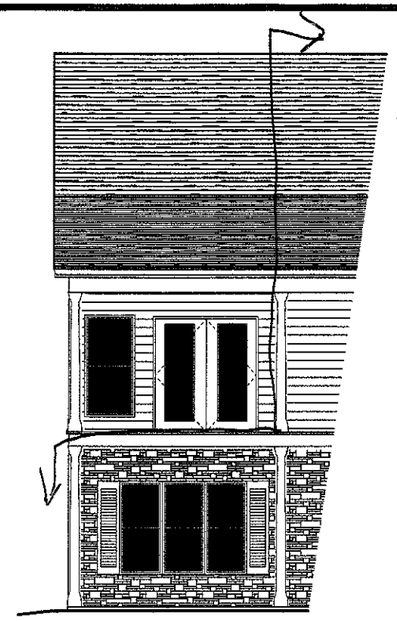

4 A-1 **REAR ELEVATION**
SCALE: 1/4" = 1'-0"

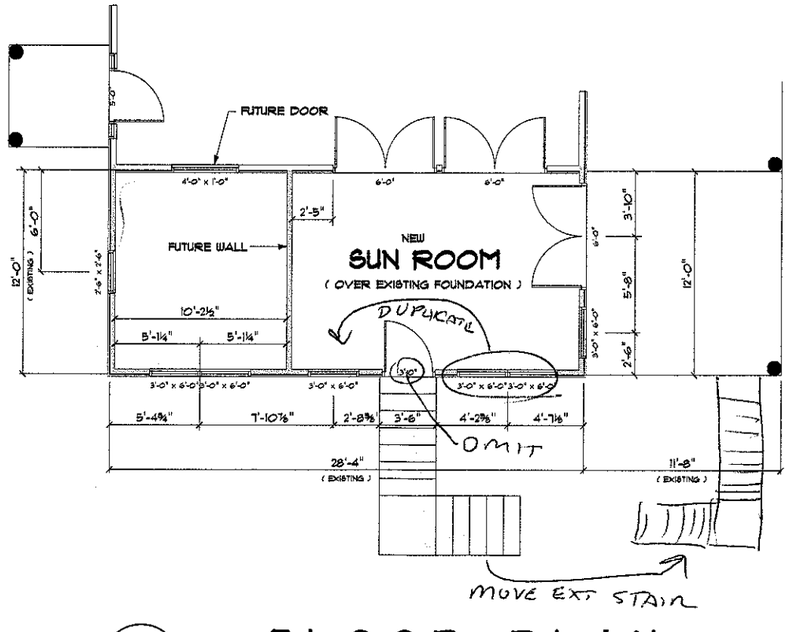

1 A-1 **FLOOR PLAN**
SCALE: 1/4" = 1'-0" 9' 1 1/2" CEILING HEIGHT

3-29-10

© Copyright 2010 Haus Builders Inc. All rights reserved

Haus Builders Inc.
P.O. Box 3983, Mooresville, NC 28117 704-663-2251
www.hausbuilders.com/

Woods Sunroom Addition

FLOOR PLAN & ELEVATIONS
SCALE: 1/4" = 1' - 0"

SHEET No. A-1 OF 1